




Notes
This document is © Falconer Chester Hall Limited.
All drawing measurements shall not be obtained by scaling. Any discrepancies on this document to be immediately reported to the Architect. Verify all dimensions and levels prior to construction. This document shall be read in conjunction with related documents, specifications and associated models.

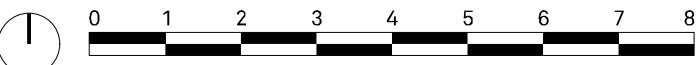

KEY PLAN

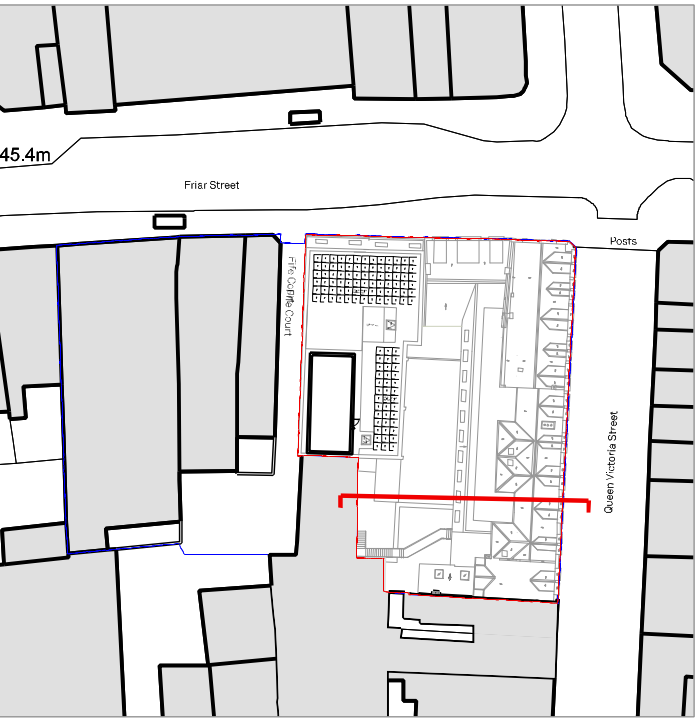

- KEY:
- - - Extent of demolished
 - - - Extent of consented scheme
 - Extract Airbrick (Timlock Adapt-Air Single Airbrick Kit - 430mm x 100mm)
 - Intake Airbrick (Timlock Adapt-Air Single Airbrick Kit - 430mm x 100mm)
 - Extract Vent
 - Intake Vent

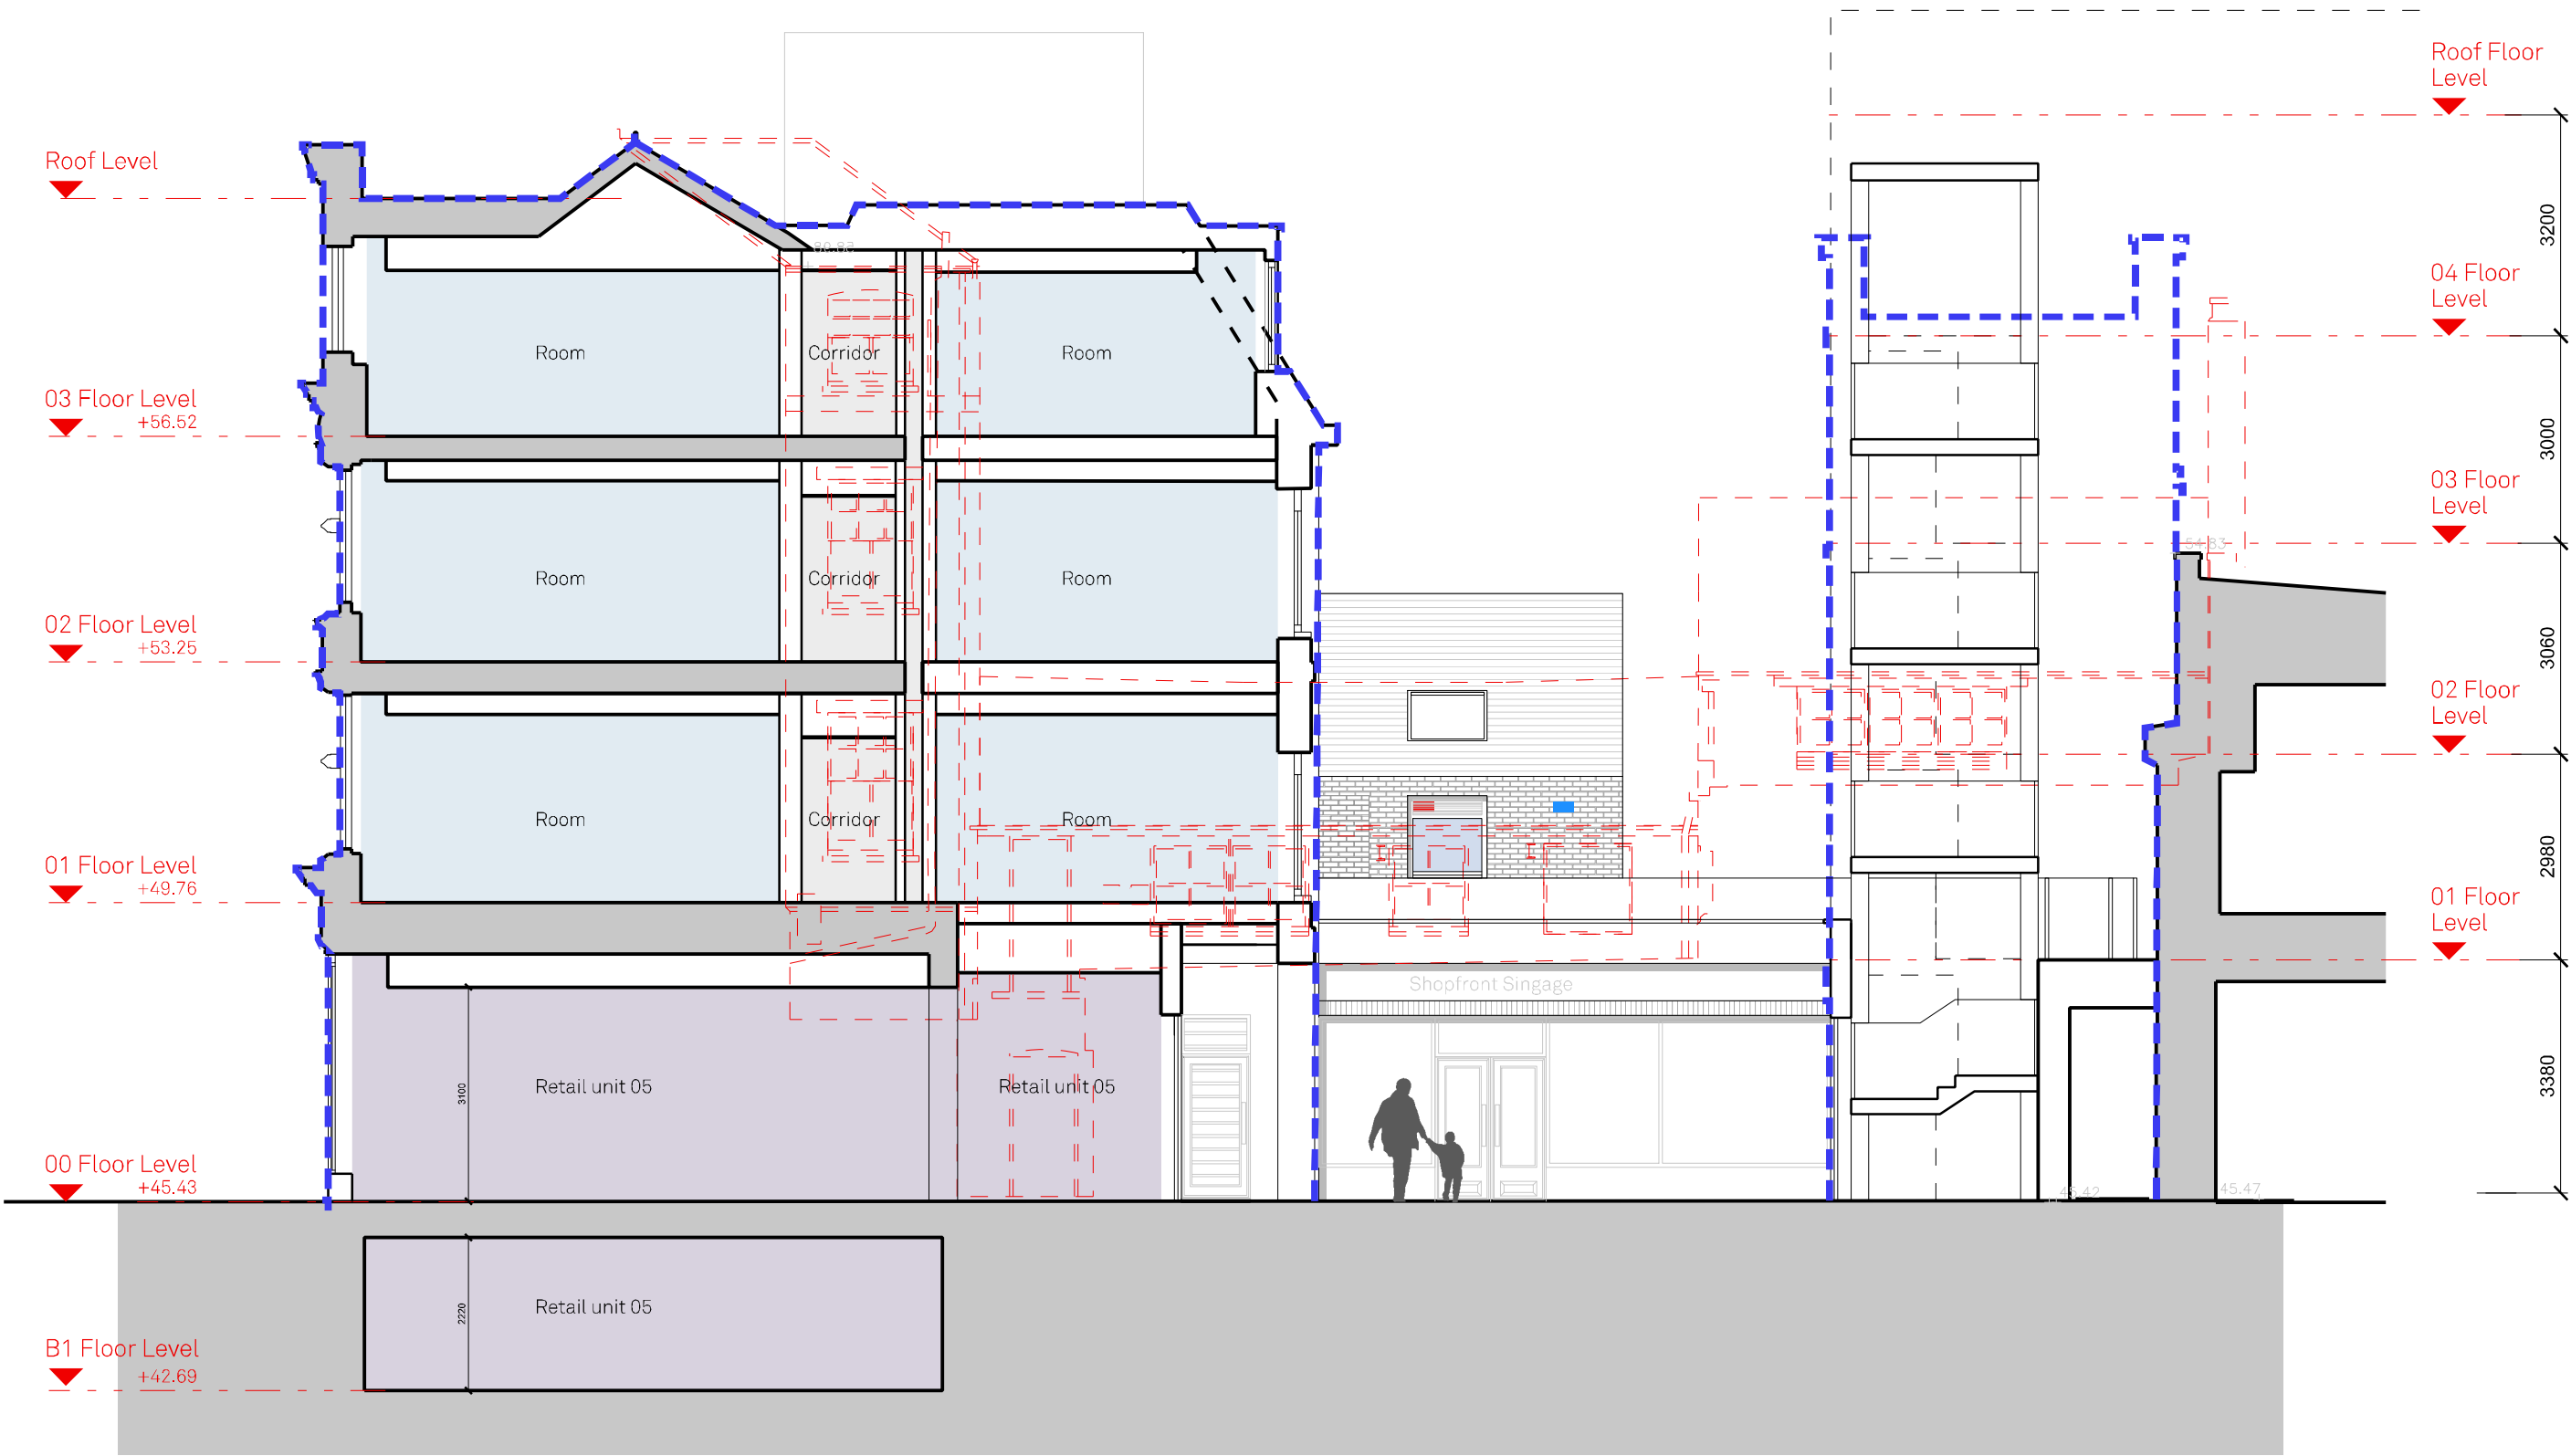

P04	24.06.25	PR	CC	Update to unit 05, door added
P03	03.07.24	CG	PR	Updated to planning comments
P02	15.03.24	AM	AB	General updates.
P01	09.08.22	EF	CC	First Issue
Rev:	Date:	By:	Chk By:	Rev Note:

**FALCONER
CHESTER
HALL**

London | Liverpool | Manchester | www.fcharchitects.com | +44(0)151 243 5800



Project Title
145-148 Friar Street, 1-15 Queen Victoria Street
Client
Thackeray Group
Drawing Title
Proposed Section 07
Drawing No.
P22018-FCH-BA-XX-DR-A-1506
Status
S3
Issue suitable for:
Information
Date
09.08.22
Scale
1:100 @ A1
Rev
P04
Drawn By
EF
Checked By
CC