FRONT ELEVATION

SIDE ELEVATION

REAR ELEVATION

SIDE ELEVATION

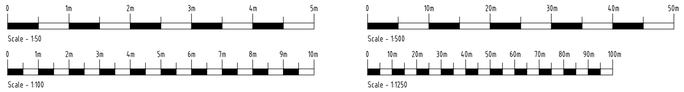

BDS Surveyors Limited
PO Box 3303
Reading
RG1 9SZ
Phone:
0118 9884477
E-mail:
mail@bdssurveyors.co.uk
Web:
www.bdssurveyors.co.uk

Project
Two storey side extension to
86 KIDMORE END ROAD
EMMER GREEN
READING

Drawing title
PROPOSED PLANS & ELEVATIONS

Client	Scale
Mr & Mrs P HASELL	1:50 1:100

Drawing number & status	Rev	Date
6995:25:2 PLANNING	C	11.03.25
		Drawn by TCG

Revisions
A 03.04.25 Tree protection fence details added
B 05.06.25 Scheme proposals updated
C 17.06.25 Tree protection fence details updated

Scale bar - each bar measures 10mm

Drawing Copyright© BDS Surveyors Ltd A1 594 x 841mm

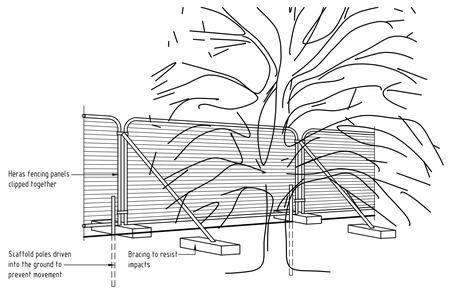

TREE PROTECTION FENCING

TREE PROTECTION NOTES

- Fencing to be erected in the position shown prior to works commencing and retained in position until completion
- No excavation to be undertaken beyond the tree protection fence
- All materials storage to be kept inside the tree protection fence
- All plant and materials deliveries to be made via the existing drive

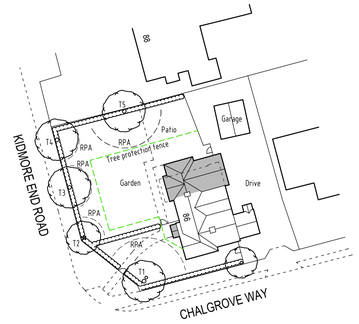

PROPOSED SITE PLAN
Scale 1:500

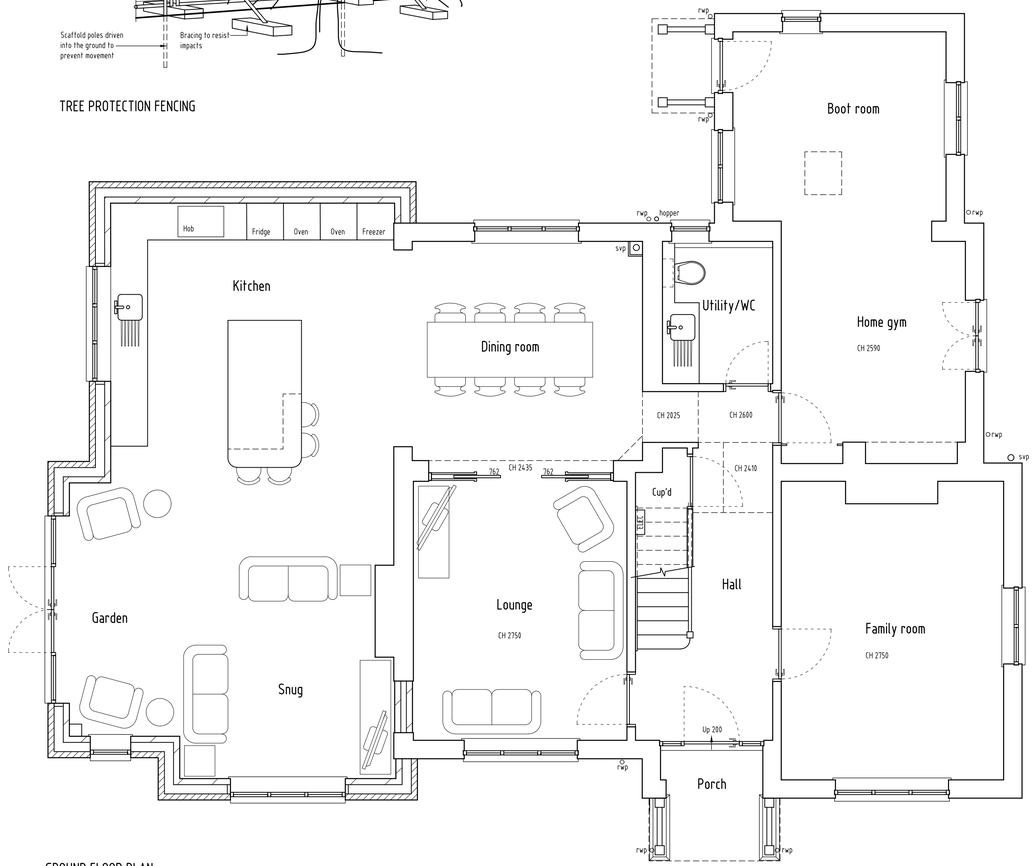

GROUND FLOOR PLAN

FIRST FLOOR PLAN