FRONT ELEVATION

SIDE ELEVATION

REAR ELEVATION

SIDE ELEVATION

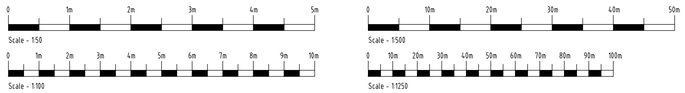

BDS Surveyors Limited
PO Box 3303
Reading
RG1 9SZ
Phone:
0118 9884477
E-mail:
mail@bdssurveyors.co.uk
Web:
www.bdssurveyors.co.uk

Project
Two storey side extension to
86 KIDMORE END ROAD
EMMER GREEN
READING

Drawing title
EXISTING PLANS & ELEVATIONS

Client	Scale
Mr & Mrs P HASELL	1:50 1:100

Drawing number & status	Rev	Date
6995:25:1 PLANNING	A	11.03.25
		Drawn by TCG

Revisions
A 17.06.25 Existing tree info added and protection fence updated

Scale bar - each bar measures 10mm

Drawing Copyright © BDS Surveyors Ltd A1 594 x 841mm

GROUND FLOOR PLAN

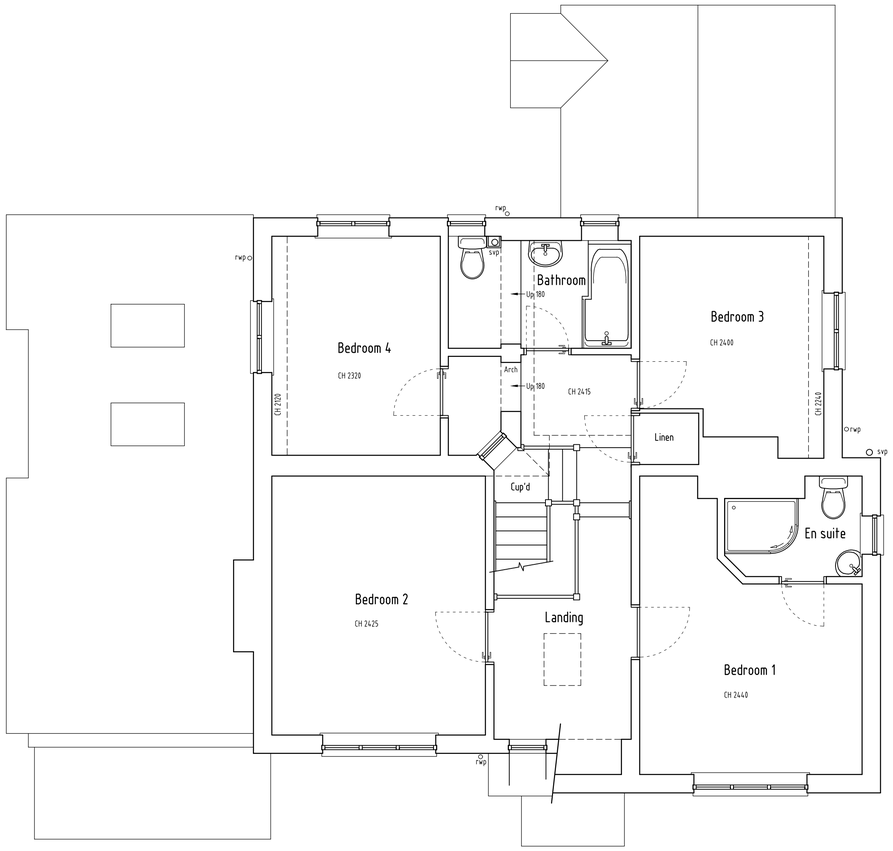

FIRST FLOOR PLAN

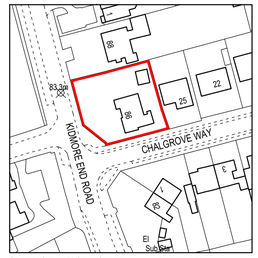

Ordnance Survey, (c) Crown Copyright 2025. All rights reserved.
Licence number 100022432

LOCATION PLAN
Scale 1:1250

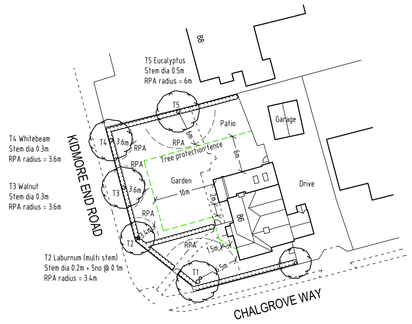

EXISTING SITE PLAN
Scale 1:500