



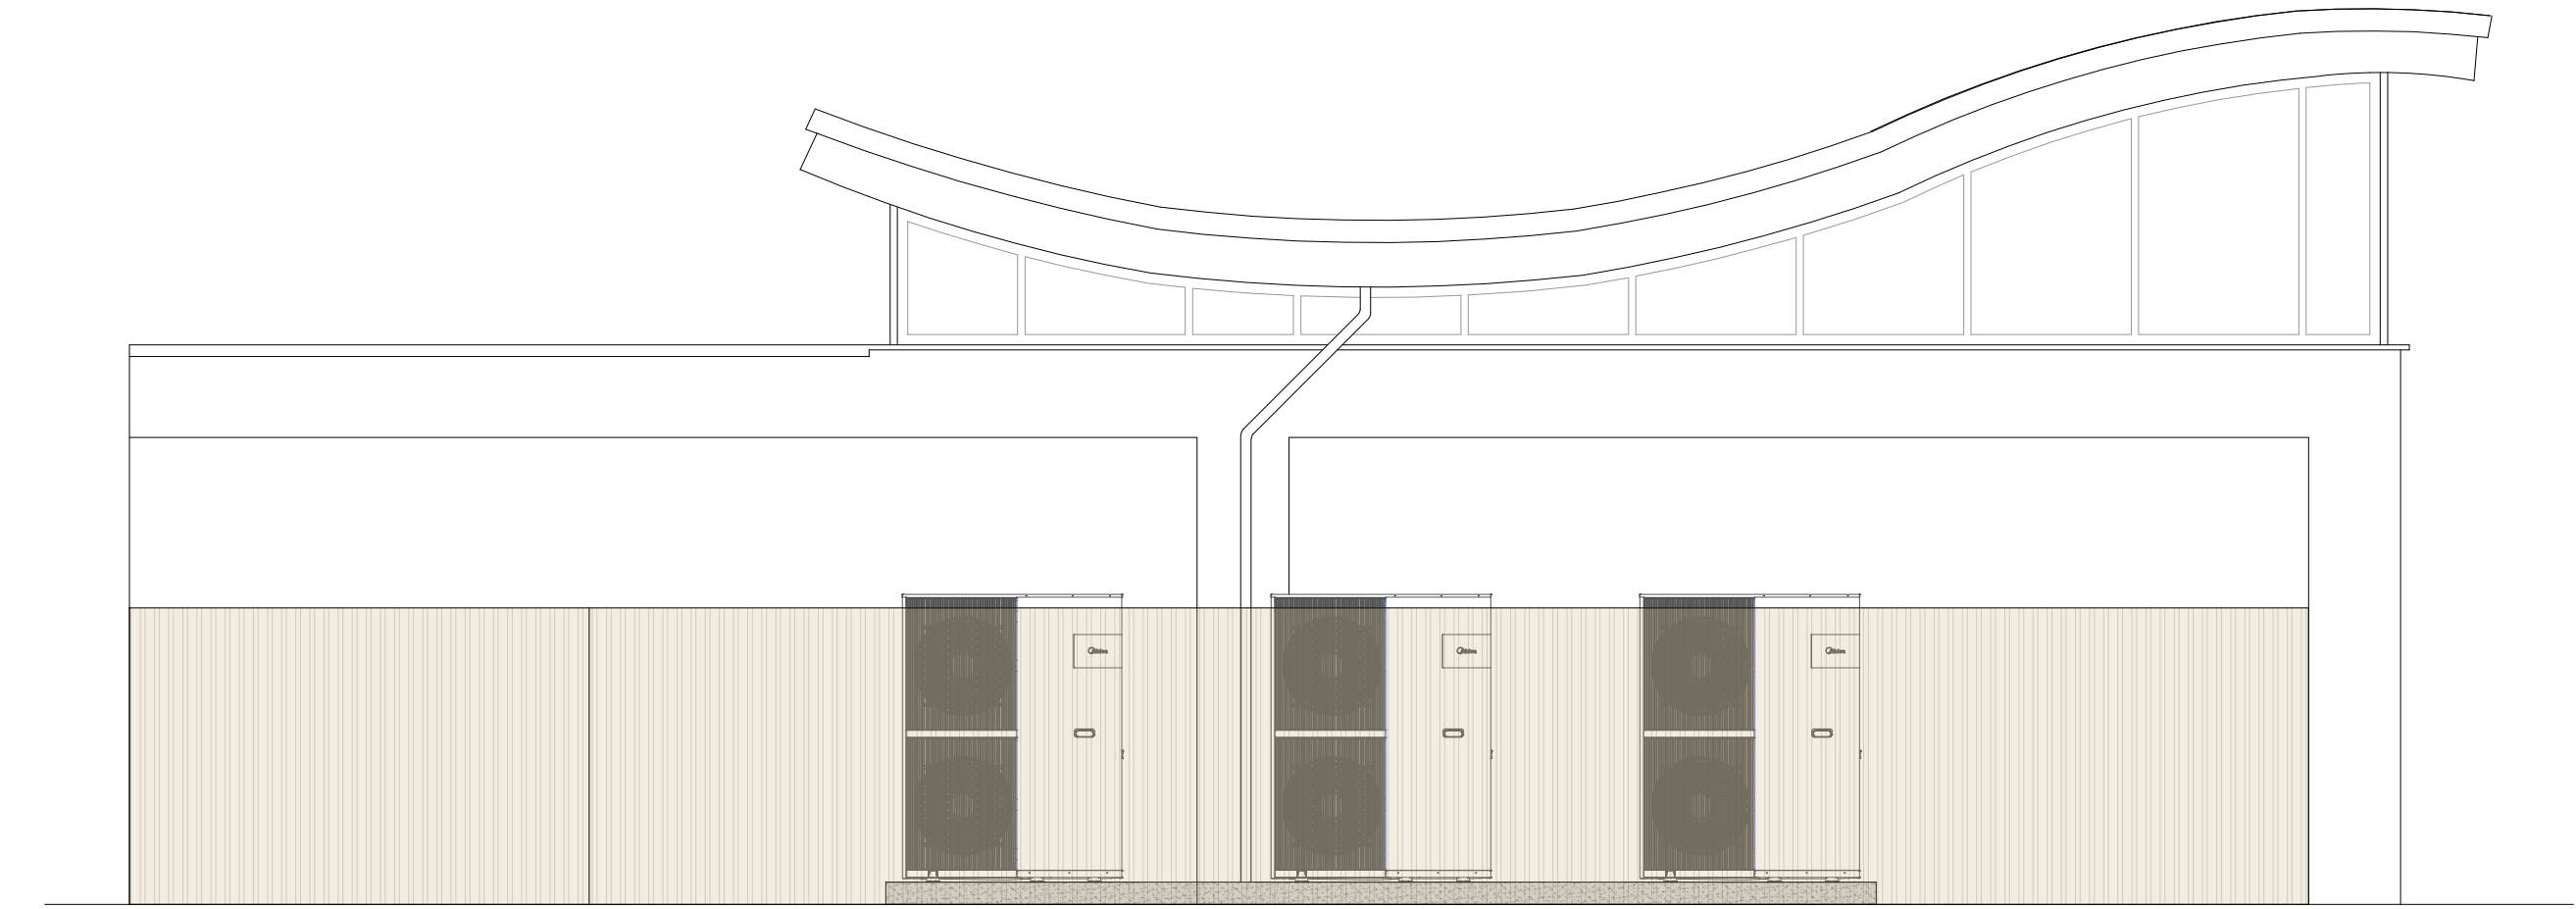


Elevation 1 - As Proposed
1:50




Elevation 2 - As Proposed
1:50

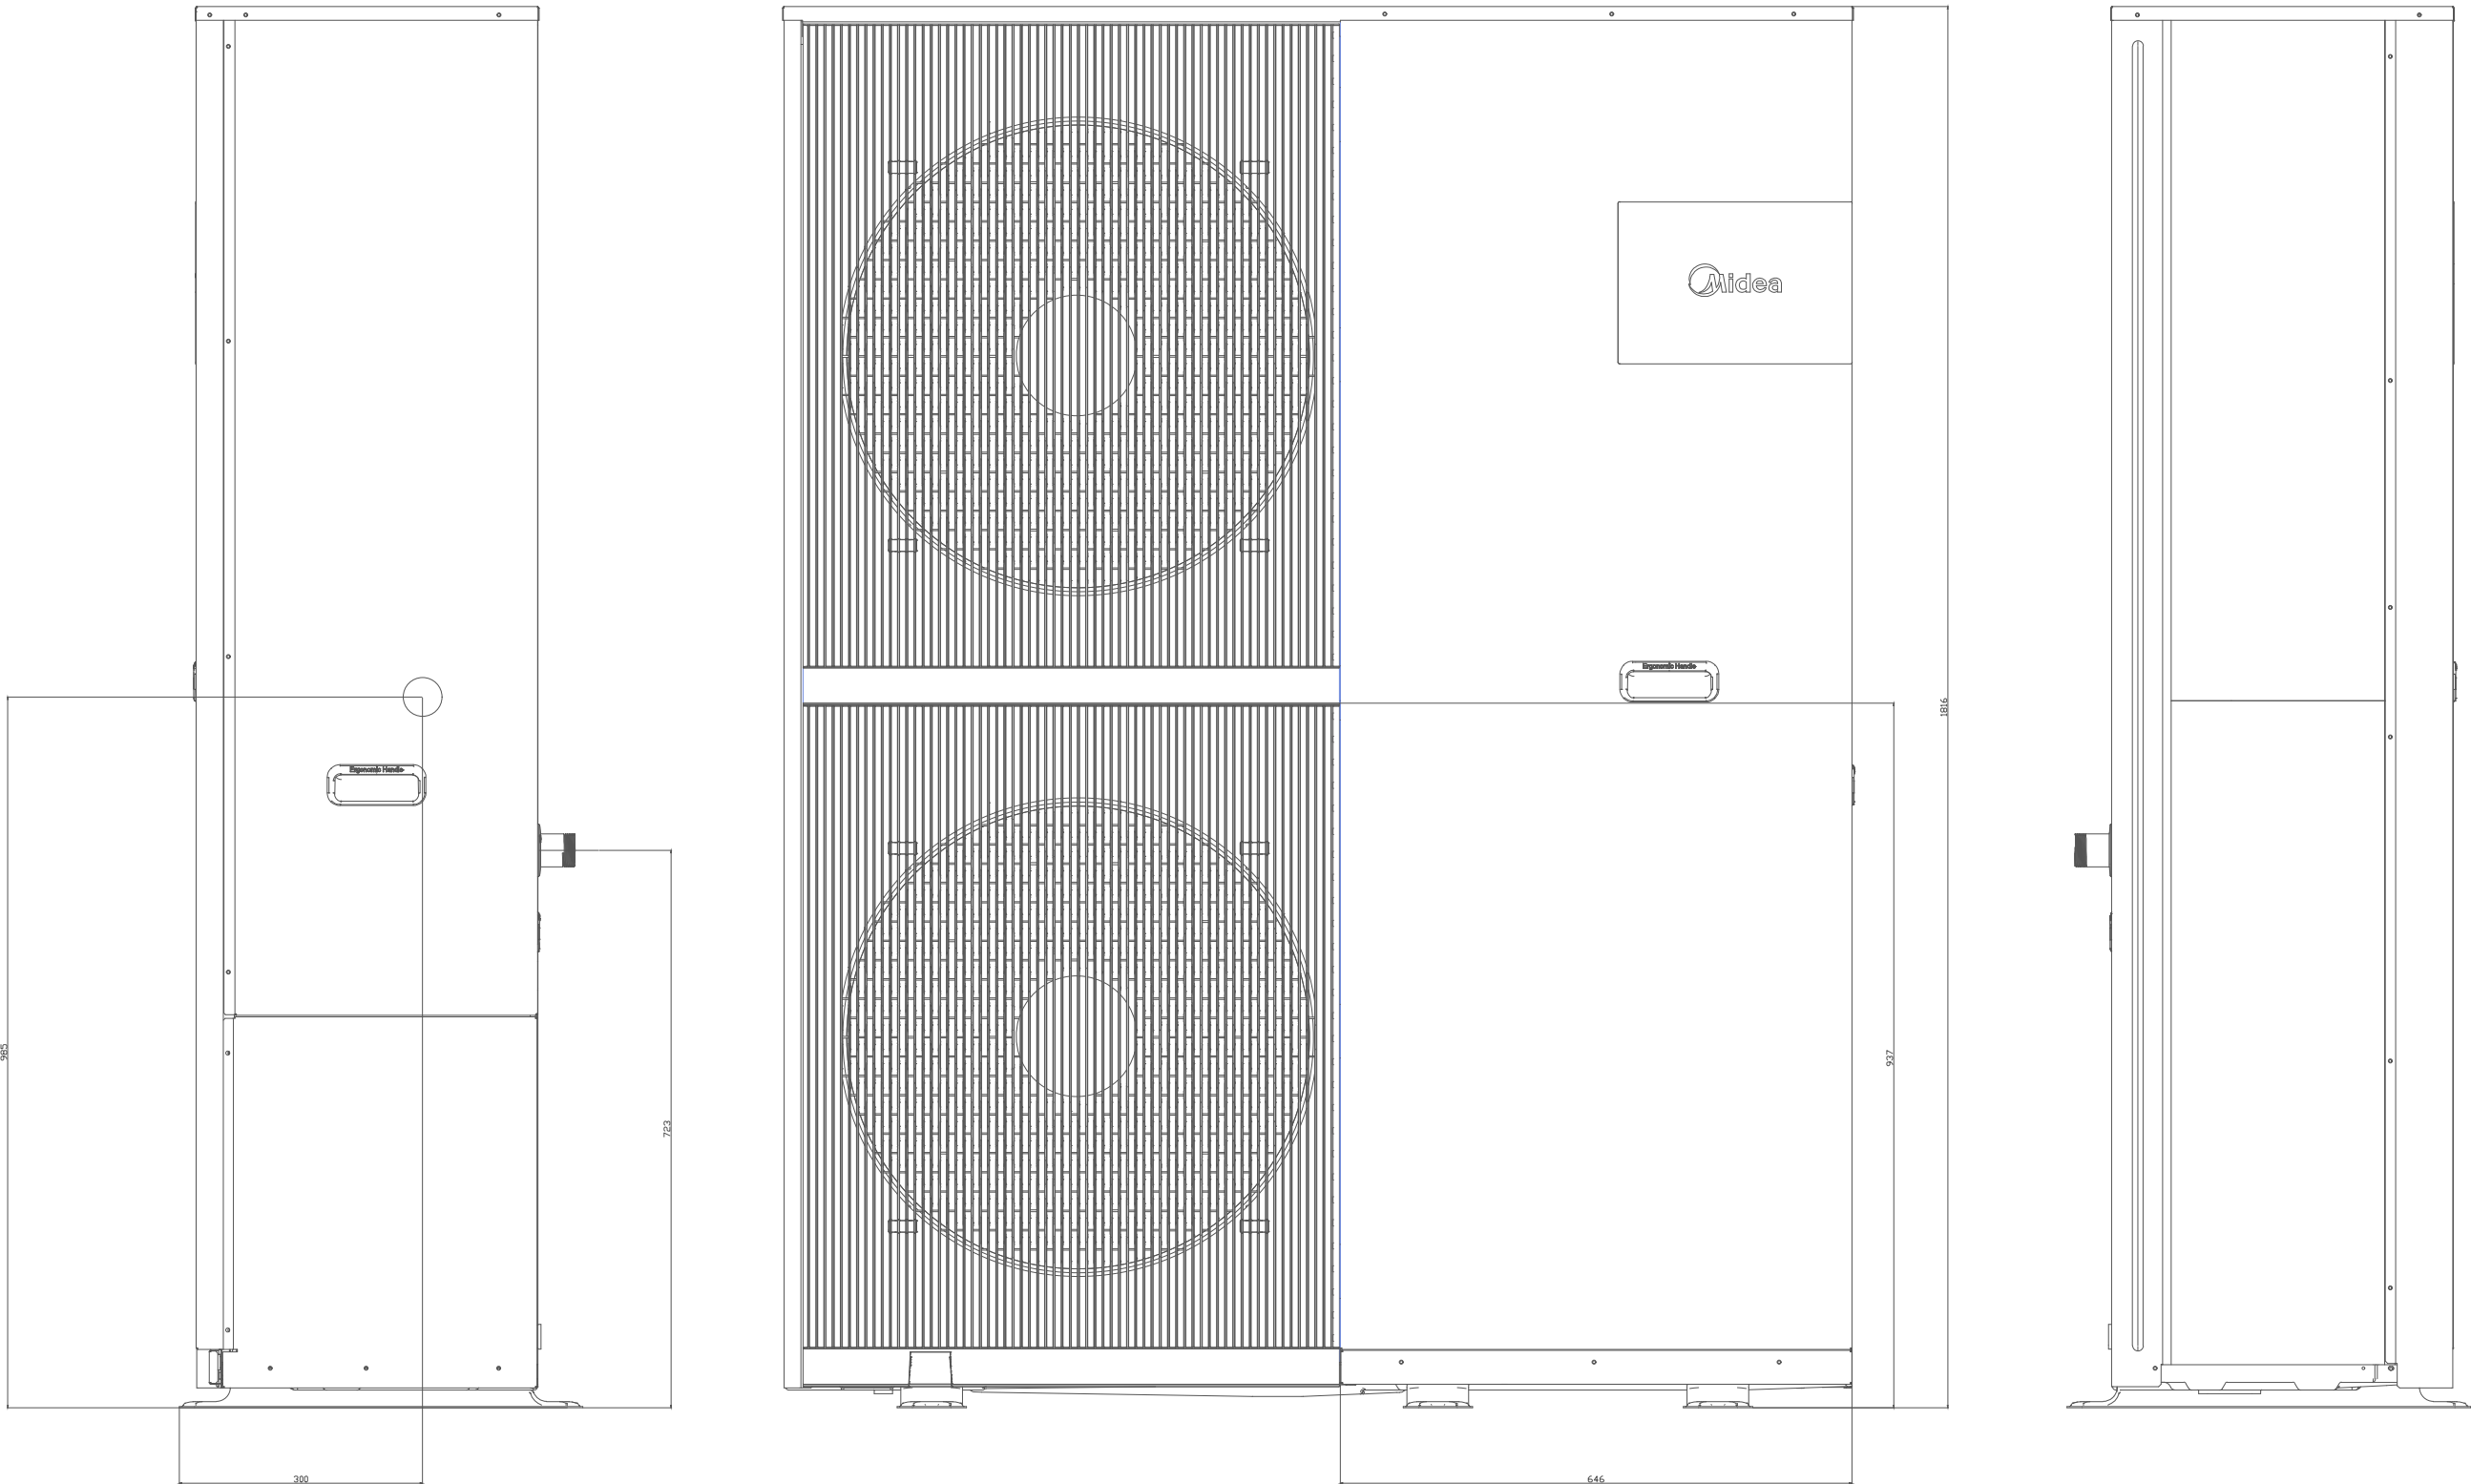

Typical ASHP Elevations
1:10

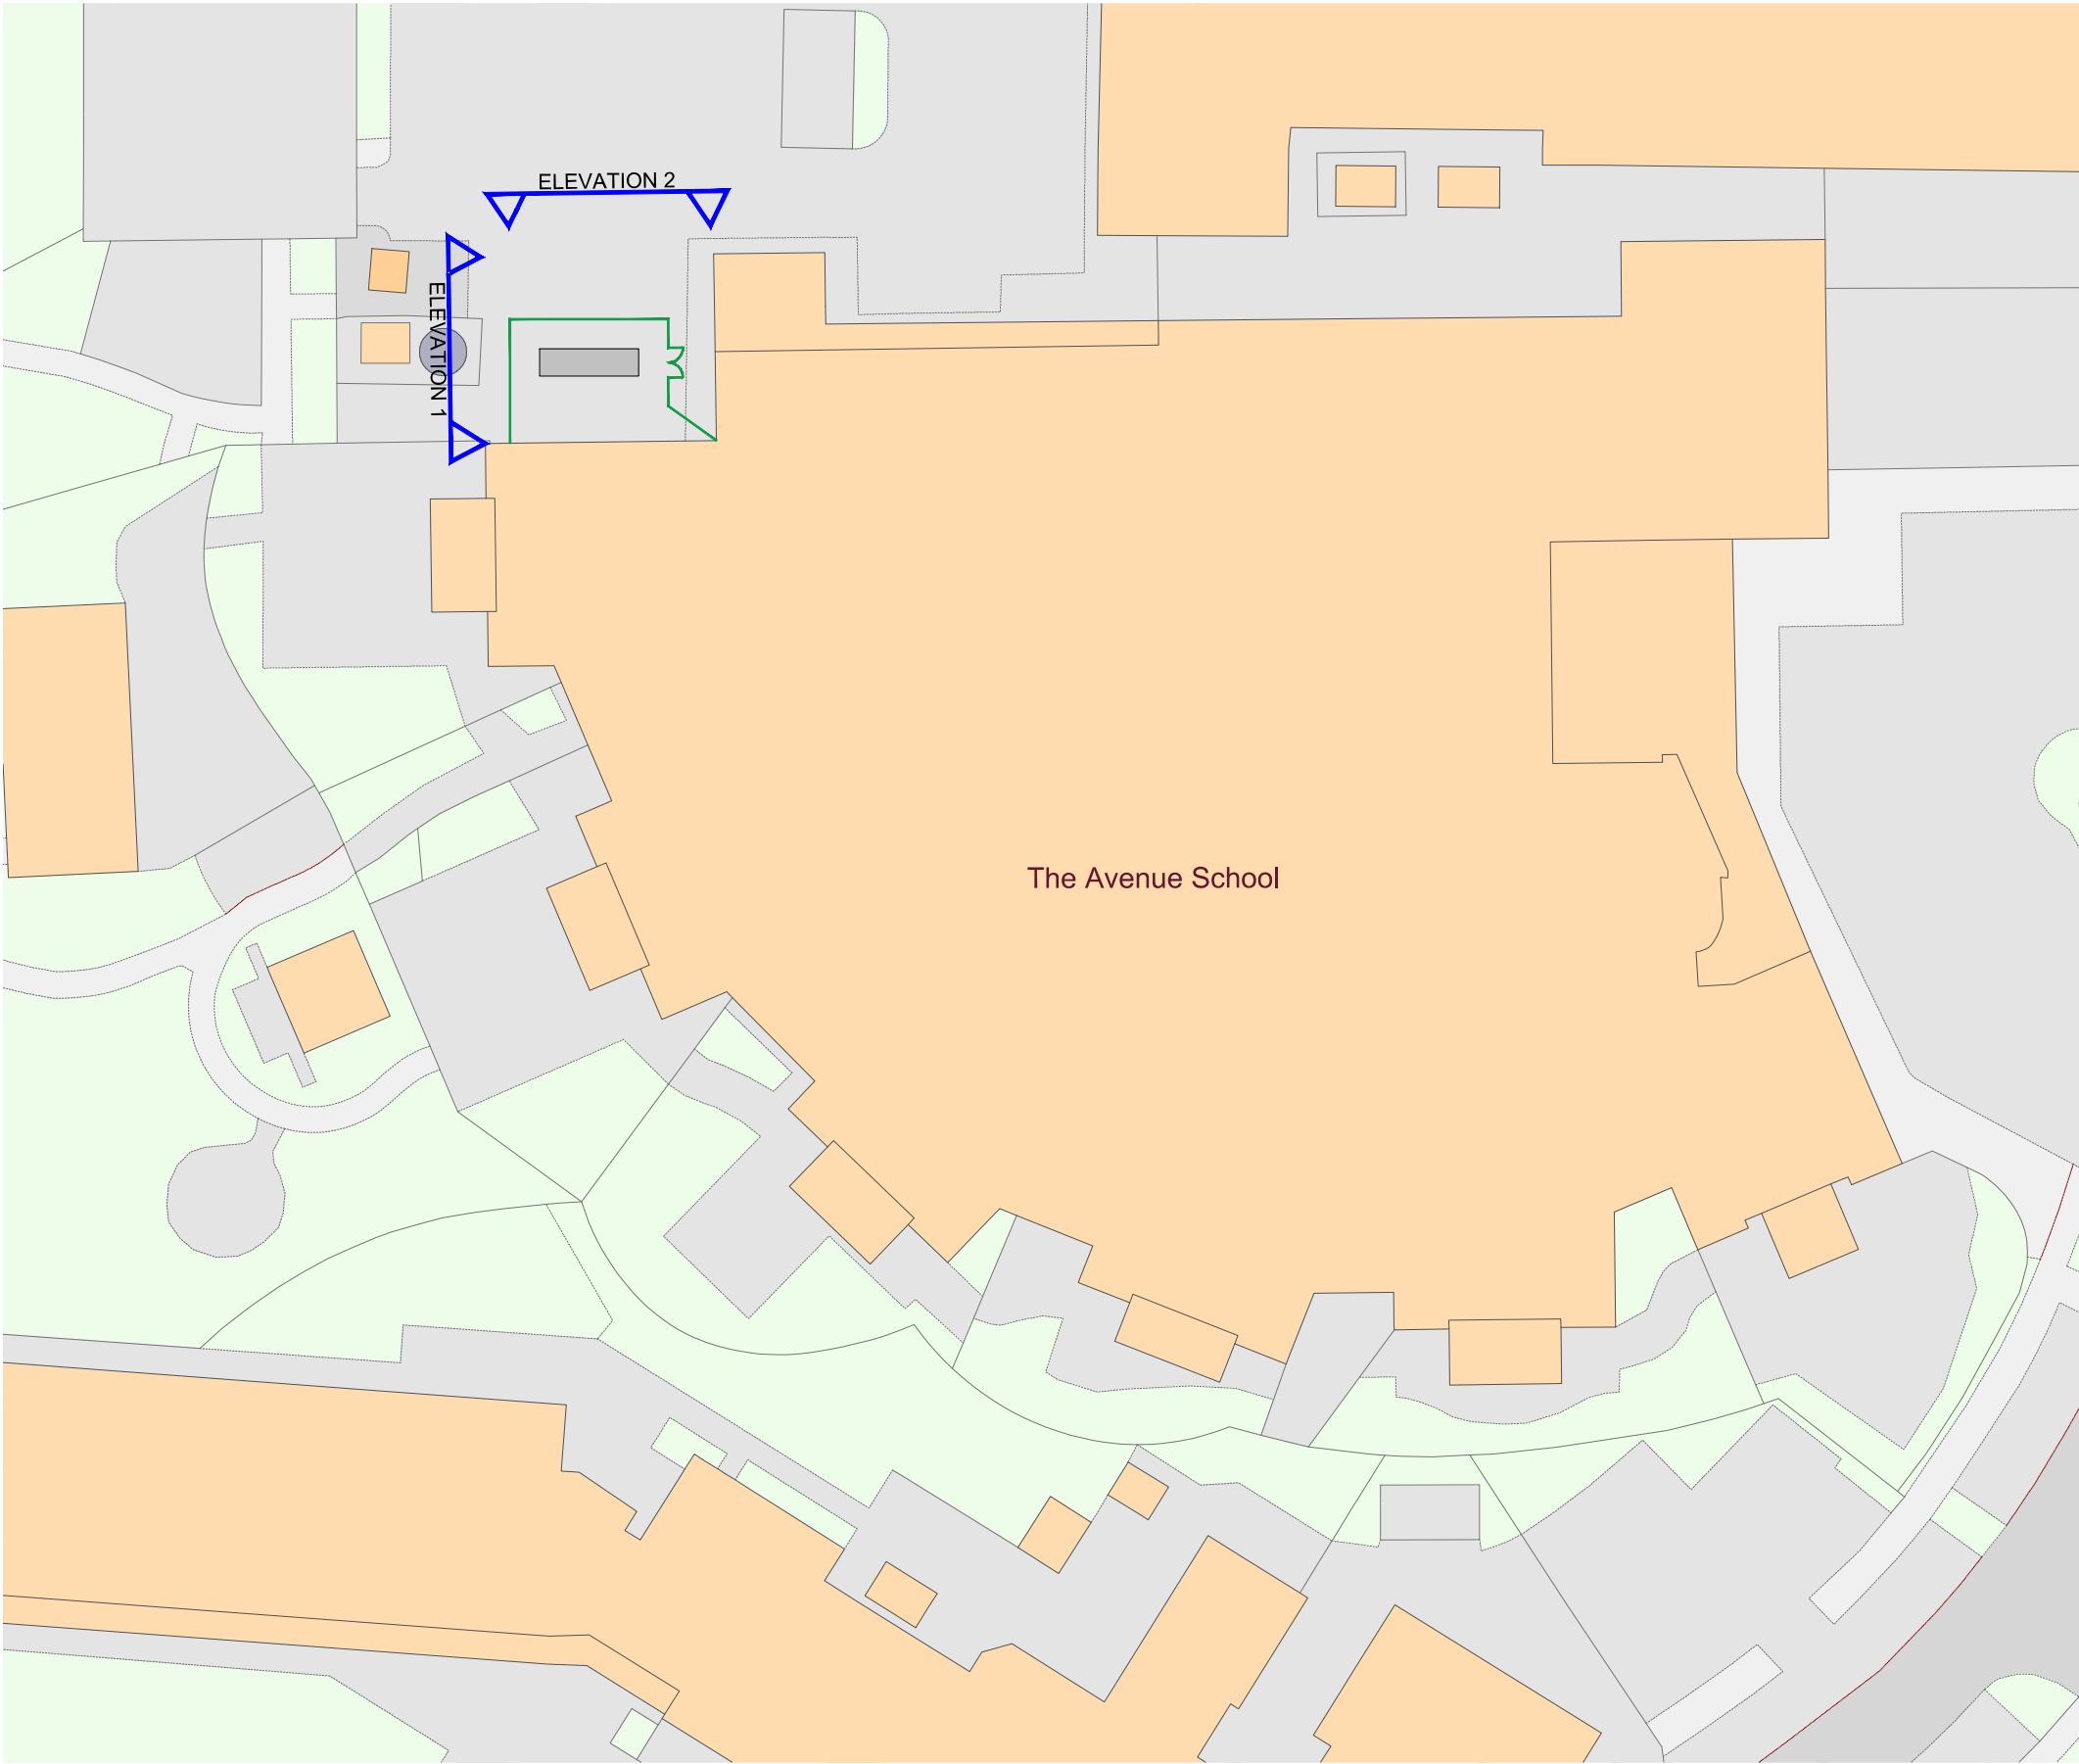

Proposed Block Plan
1:500

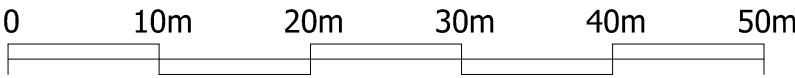

Rev.	Date:	Description:	APP:
------	-------	--------------	------

Document Status: **A1** Purpose of Issue: **Planning**



Building & Project Consultancy
Floor 2 10 Wellington Place
Leeds LS1 4AP
Tel: 0113 243 0101
Email: buildingconsultancy@eddisons.com
W: www.eddisons.com

Project Title:
The Avenue Special School
Conwy CI, Tilehurst
Reading
RG30 4BZ

Drawing Title:
Elevations As Proposed

Client:
The Avenue School Special Needs Academy Trust

Office ID:	Scale:	Date:	Drawn:	Checked:
713	A1	06.06.25	SS	

1227324	EDD	ZZ	ZZ	DR	A	(00)01	A
Project ID	Originator	Volume	Level	Type	Role	Draw No	Revision