

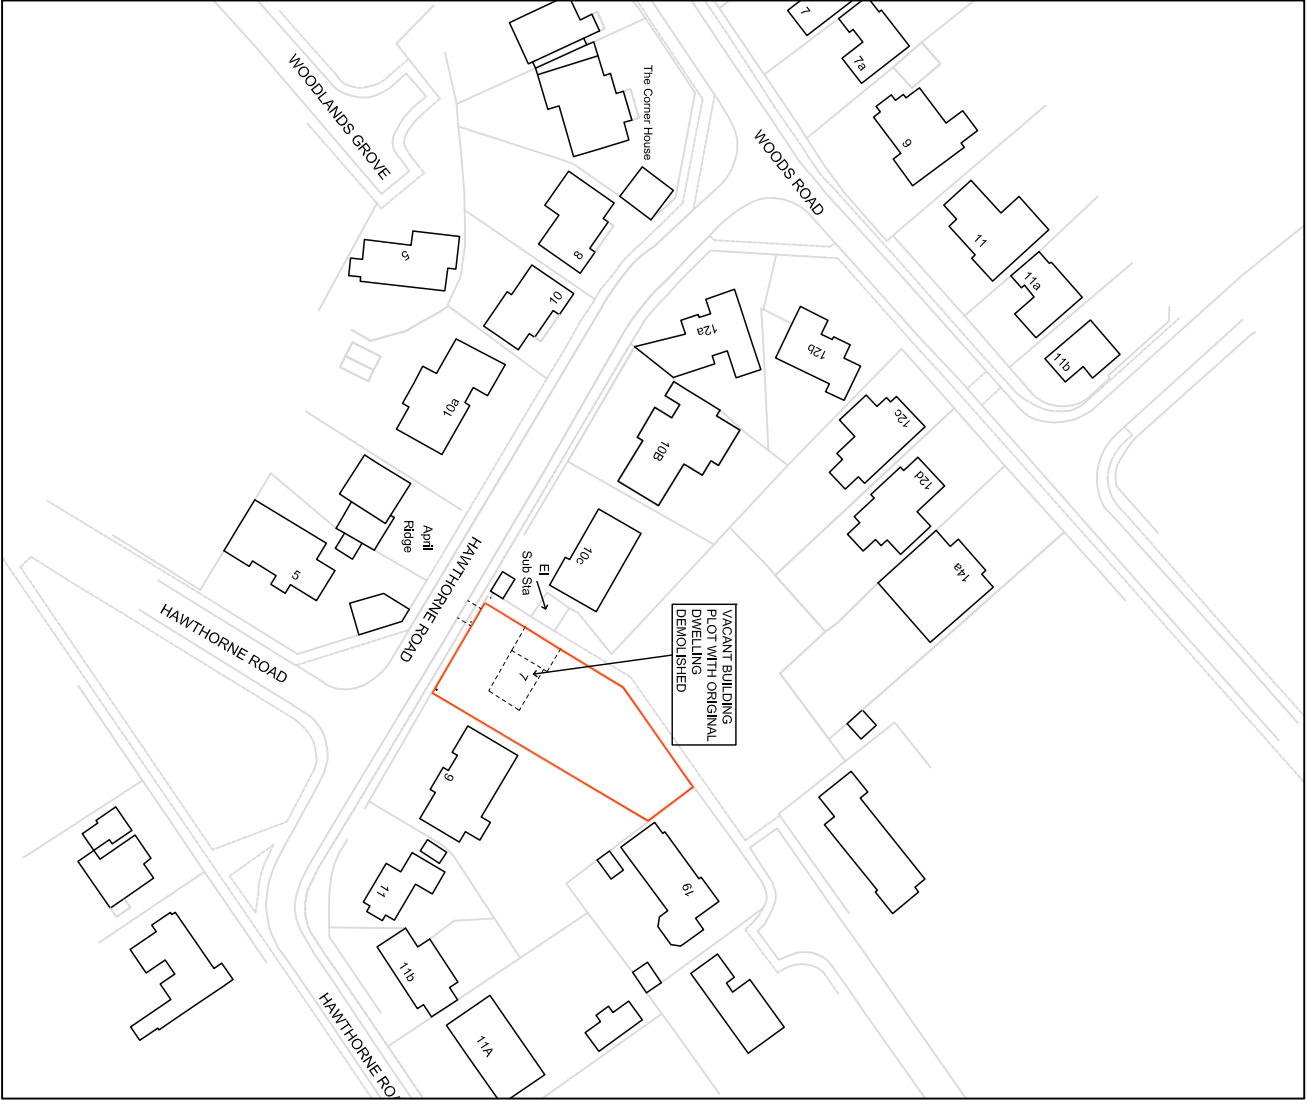


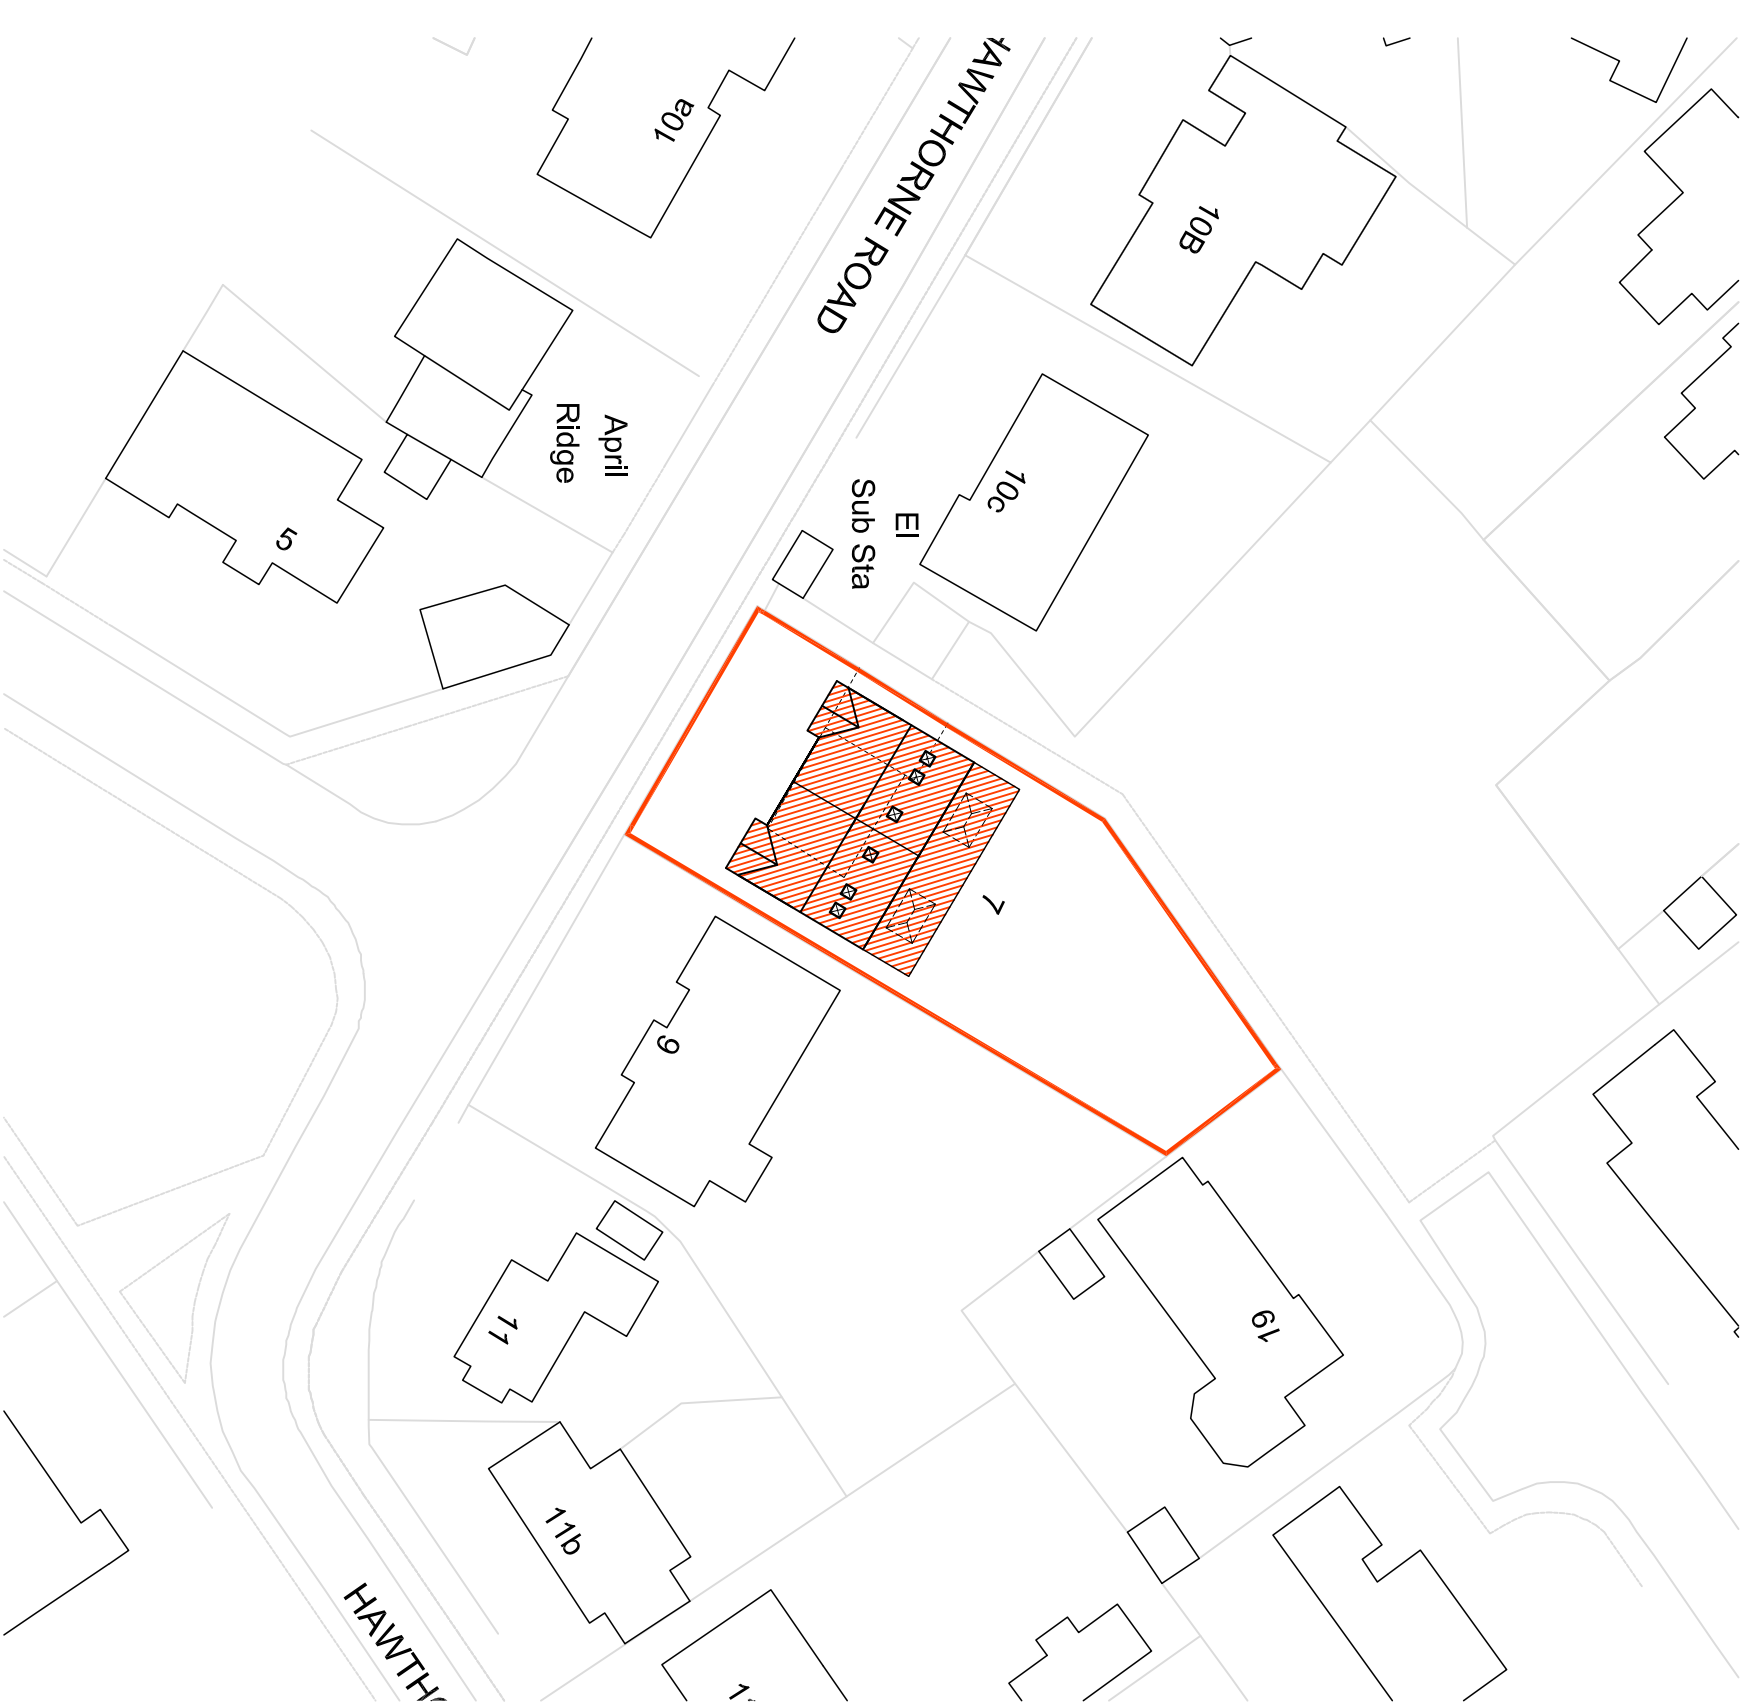


LOCATION PLAN 1:1250

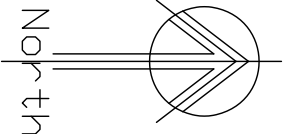


BLOCK PLAN 1:500

Crown copyright and database rights Ordnance Survey 0100031673

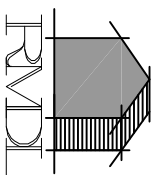

RAMMURTI DESIGN LTD
ARCHITECTURAL & PLANNING SERVICES
268 TILGHURST ROAD, READING RG30 2NE
TEL/FAX: 01189510628 MOB: 07799883574

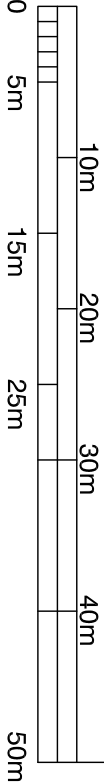

Proposed replacement dwellings comprising pair of 2-Storey 3bedroom semi-detached houses with rooms in lofts on land at 7 Hawthorn Road, Caversham for Rosegold Estates Ltd

BLOCK AND LOCATION PLANS

Scale: 1:500 & 1:1250
Date: June 2023 HRC07:001 Rev -