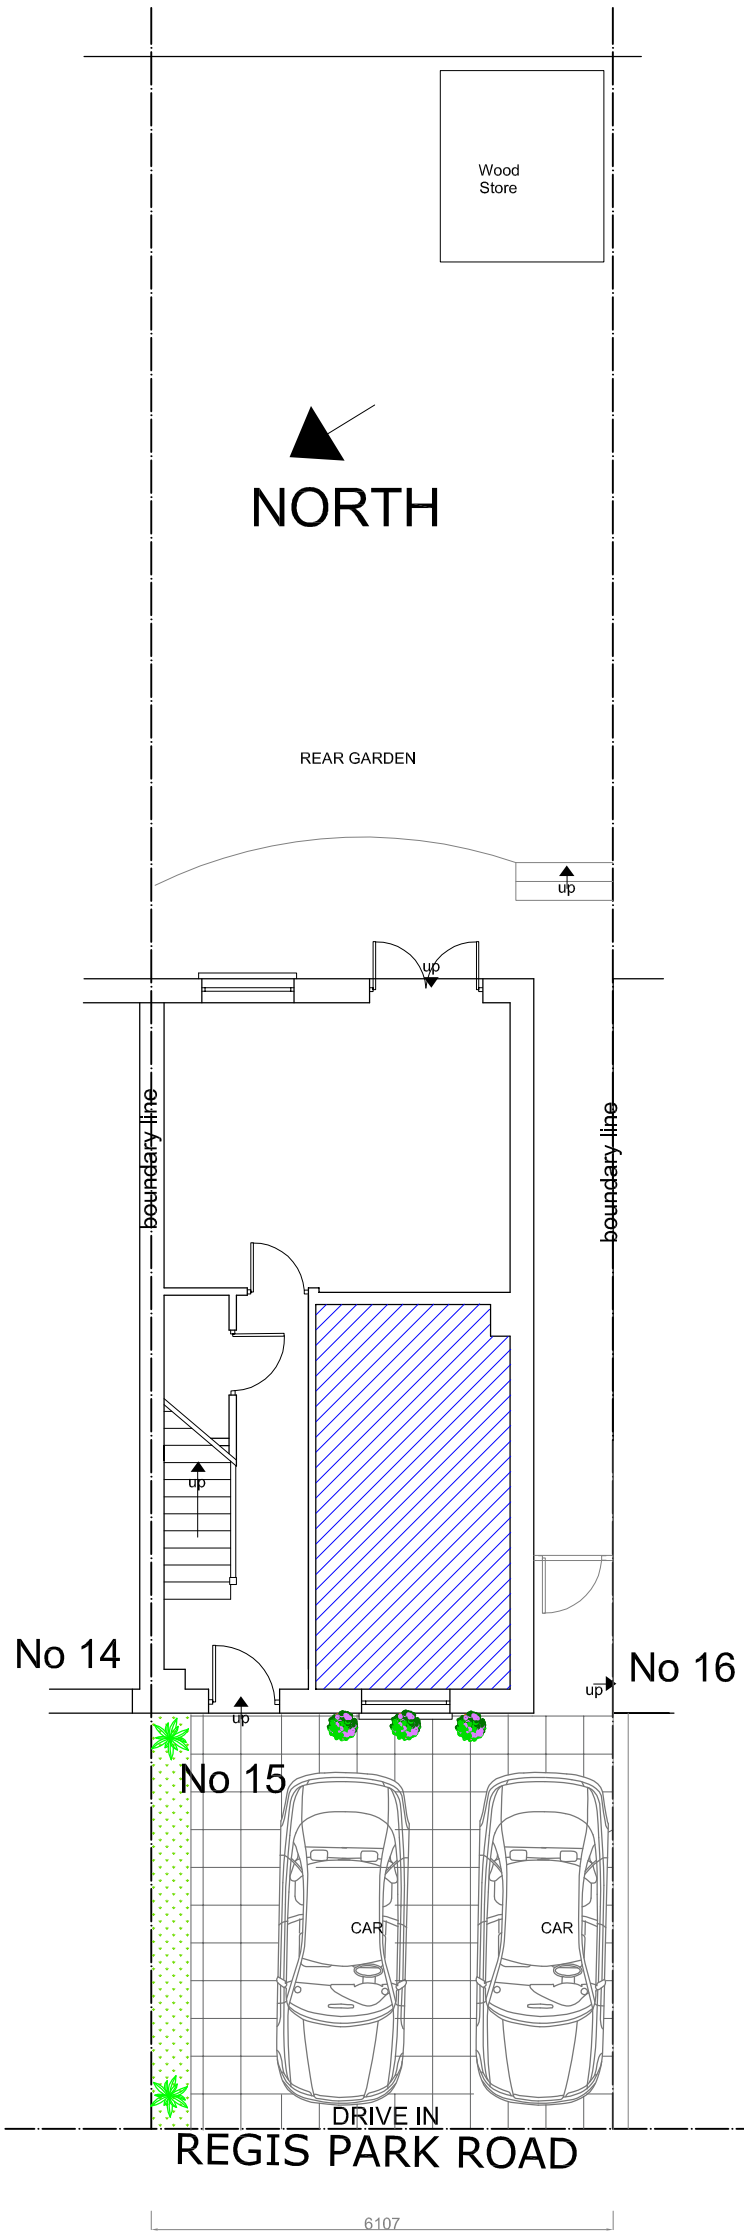


PROPOSED
BLOCK PLAN

REVISION A: 19/06/25
ALTERATION ON DRIVE IN

0 5 10m

2006 DESIGN MOB: 07878397153 E-MAIL: new2006design@yahoo.com	
PREMISESS ADDRESS	15 REGIS PARK ROAD READING RG6 7AD
DRAWINGS TITLE AND No.	PROPOSED BLOCK A 2
SCALE	A3 FORMAT 1:100
DATE	MARCH 2025