

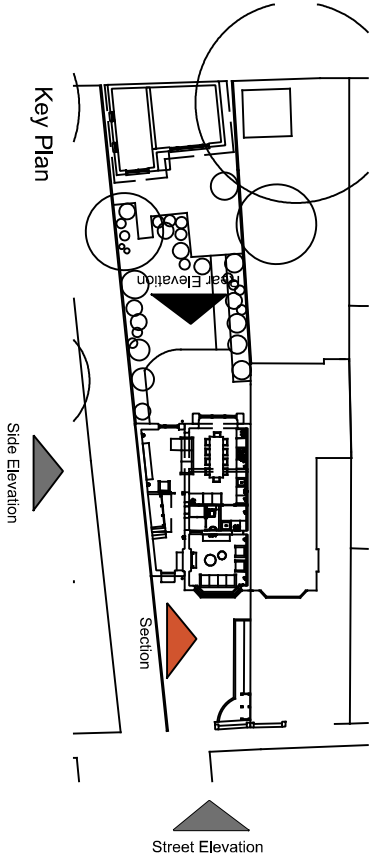
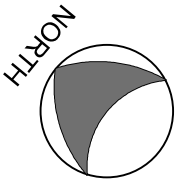


Project : 248 Kidmore road, Reading		
Title :	Section, proposed	
Dwg no :	2423-A-PL- 15	Scale :1:50 @ A3
Date: 16.6.25	rev : 02	atelier EURA

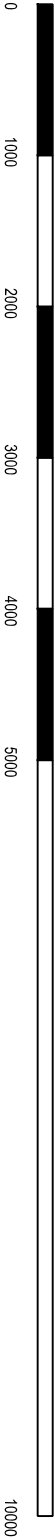

This drawing is copyrighted and may not be reproduced, modified, or used for any purpose other than the planning application process for 248 Kidmore Road by Atelier EURA. This drawing is for illustrative purposes only and is not intended to be a comprehensive representation of the finished building. Atelier EURA is not responsible for any errors, omissions, or misinterpretations in this drawing or for any damages or losses arising from its use

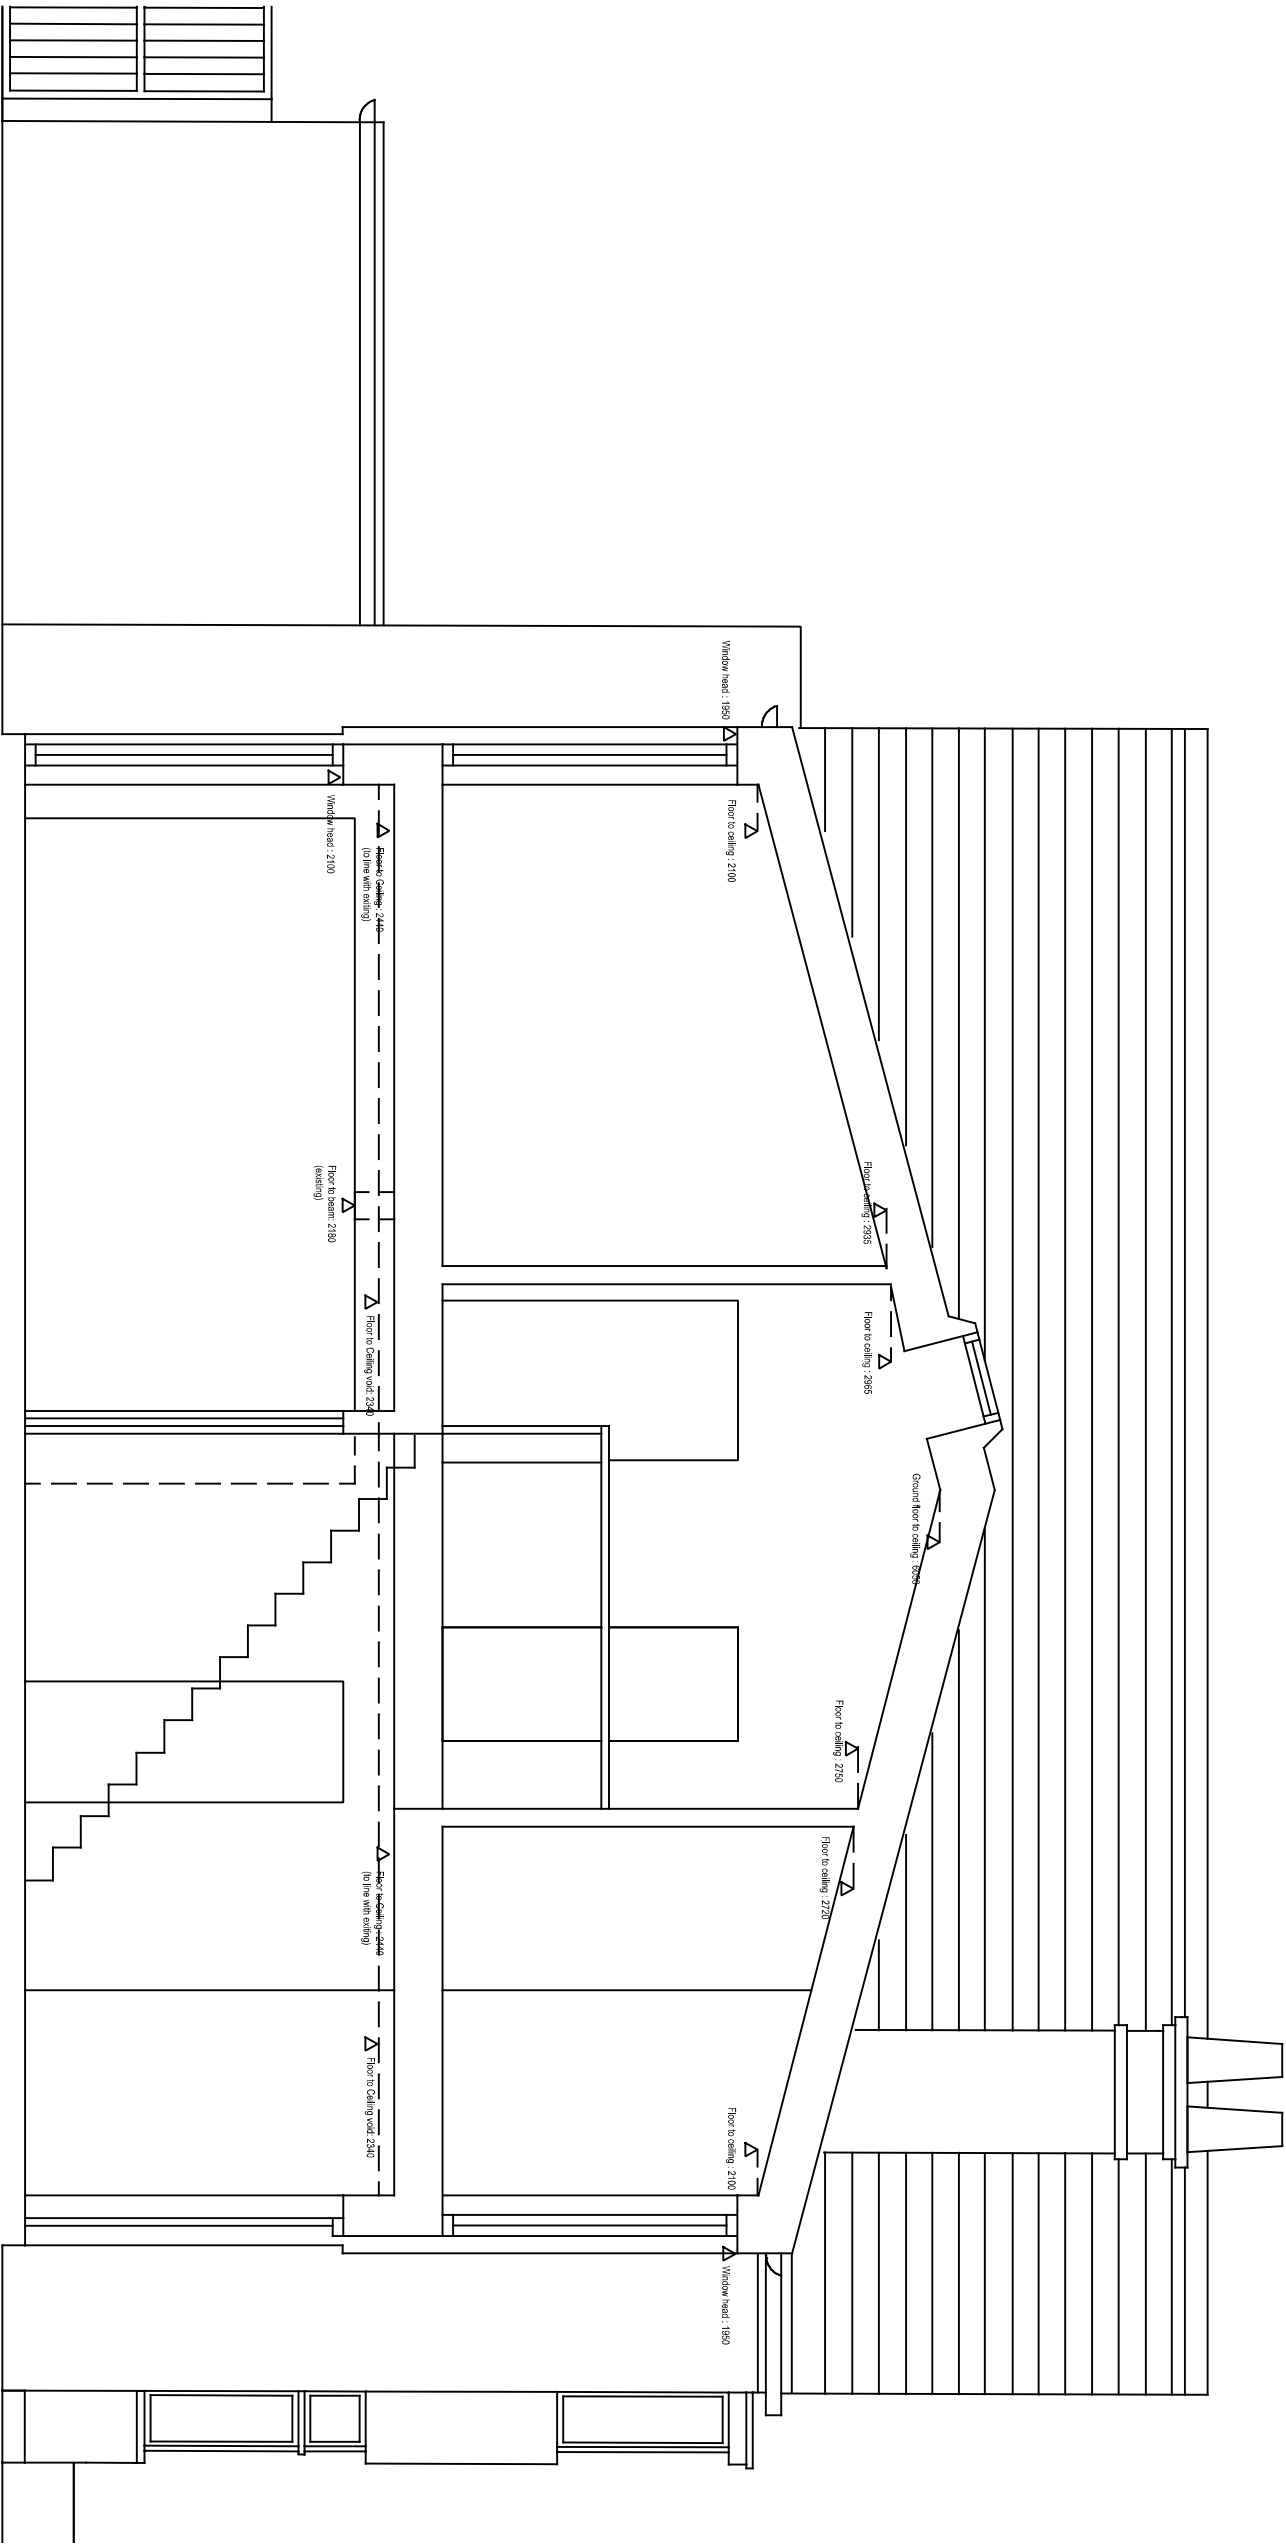

- RIDGE +8000
- CEILING HIGH +5335
- CEILING LOW +5025
- FIRST FLOOR +2910
- CEILING +2650
- GROUND FLOOR (internal) +150
- GROUND FLOOR (external) +0