


Type 1 - Front Doors


NOTE: Report all errors and omissions to the Architect. All dimensions to be checked on site before fabrication.

Contractors must verify all dimensions on site before setting out, commencing work, or making any shop drawings.

- All dimensions must be checked on site
- All setting out to be checked on site
- All levels must be checked on site and their datum confirmed
- This drawing must be read in conjunction with the relevant specification clauses
- This drawing must not be used for land transfer purposes

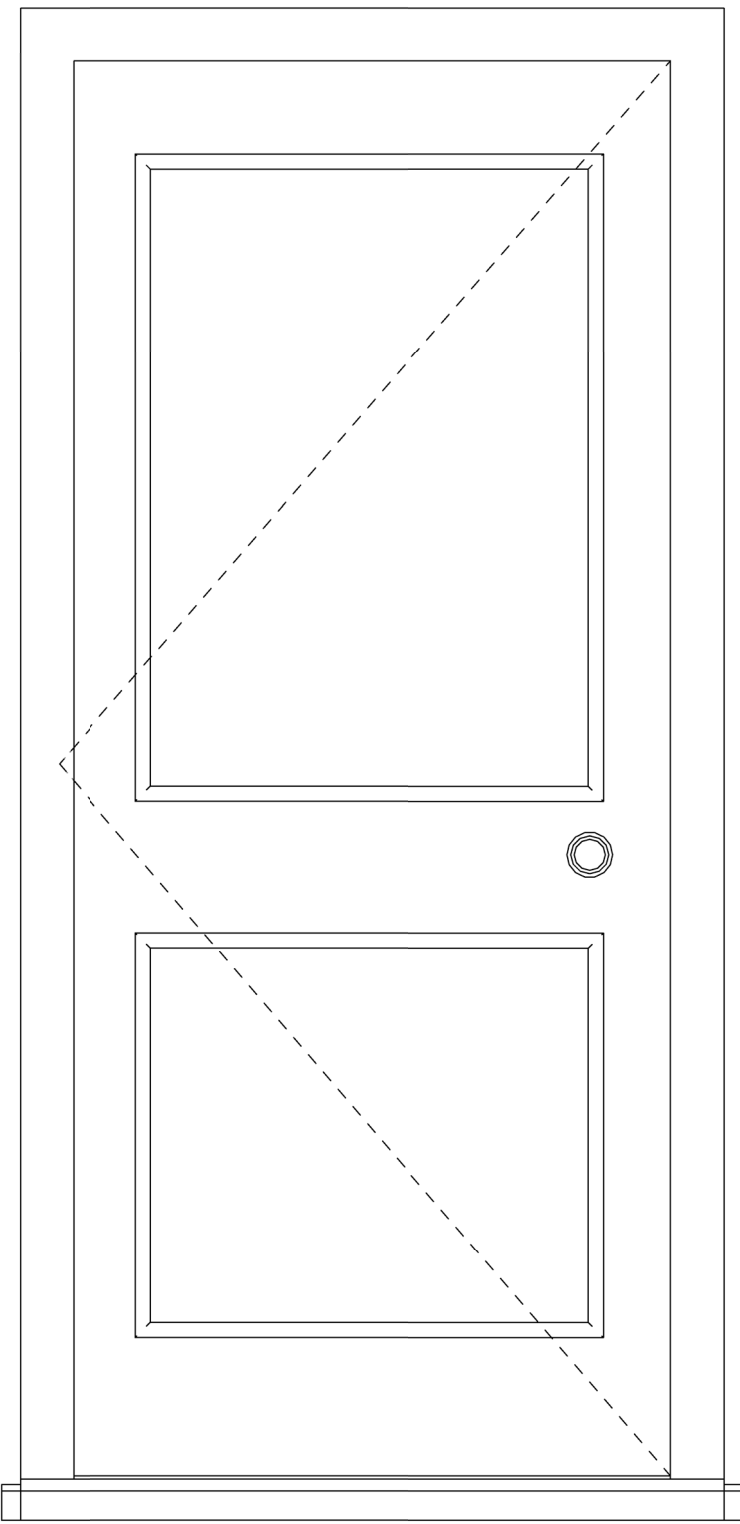

Existing
1:10

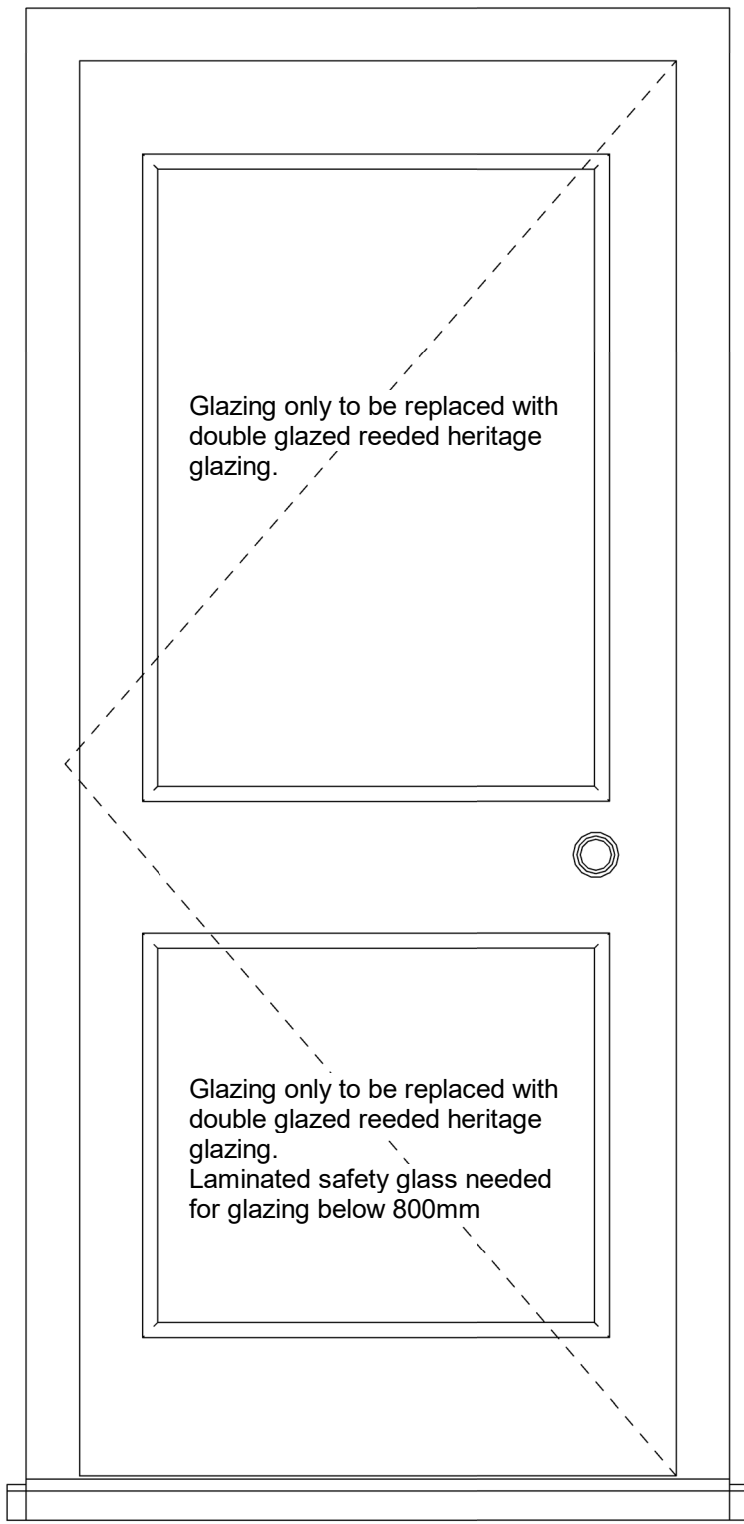

Proposed
1:10

Door frame, door and ironmongery to be retained as existing


Draught sealing strip rebated to door edge

New intercom system to be located on side wall adjacent to front doors.




4K Audiokits


4000 Series Flush & Surface Audiokits

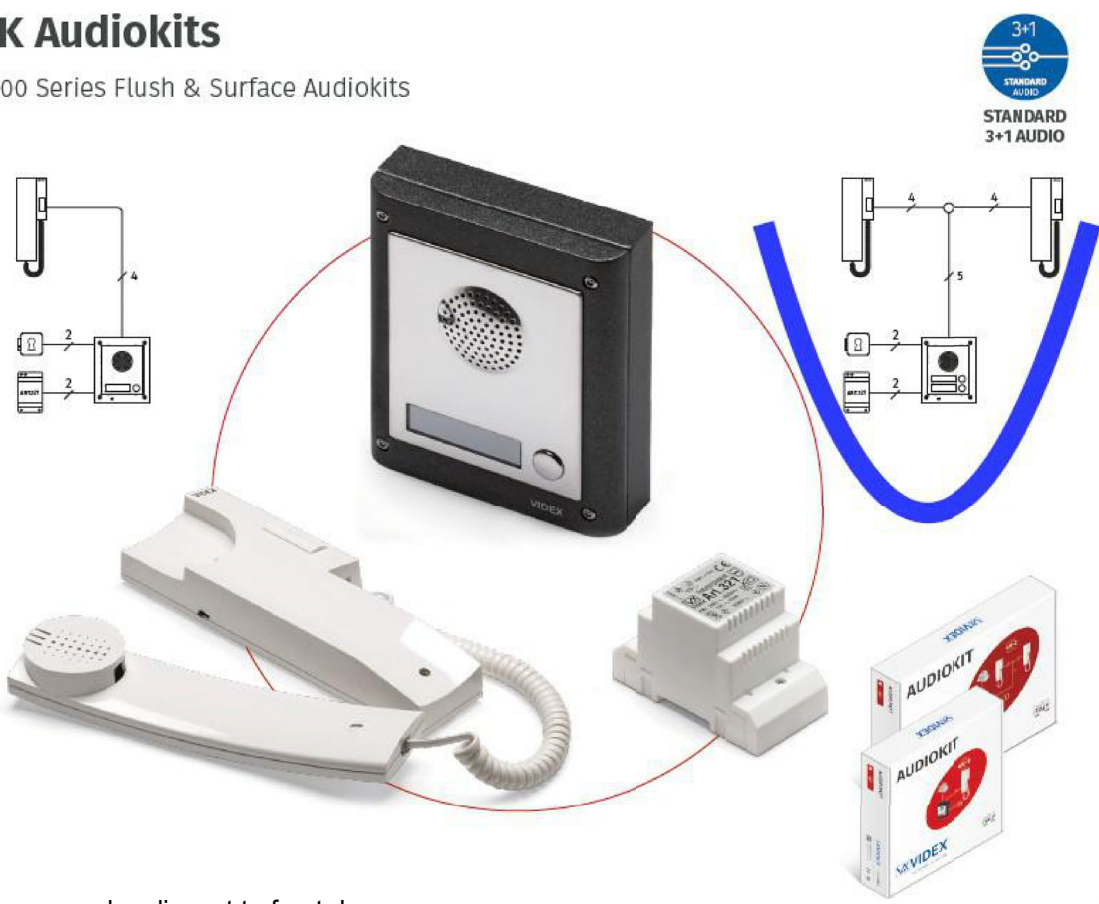


New intercom panels adjacent to front doors.
135mm wide x 160mm high with 49mm total projection

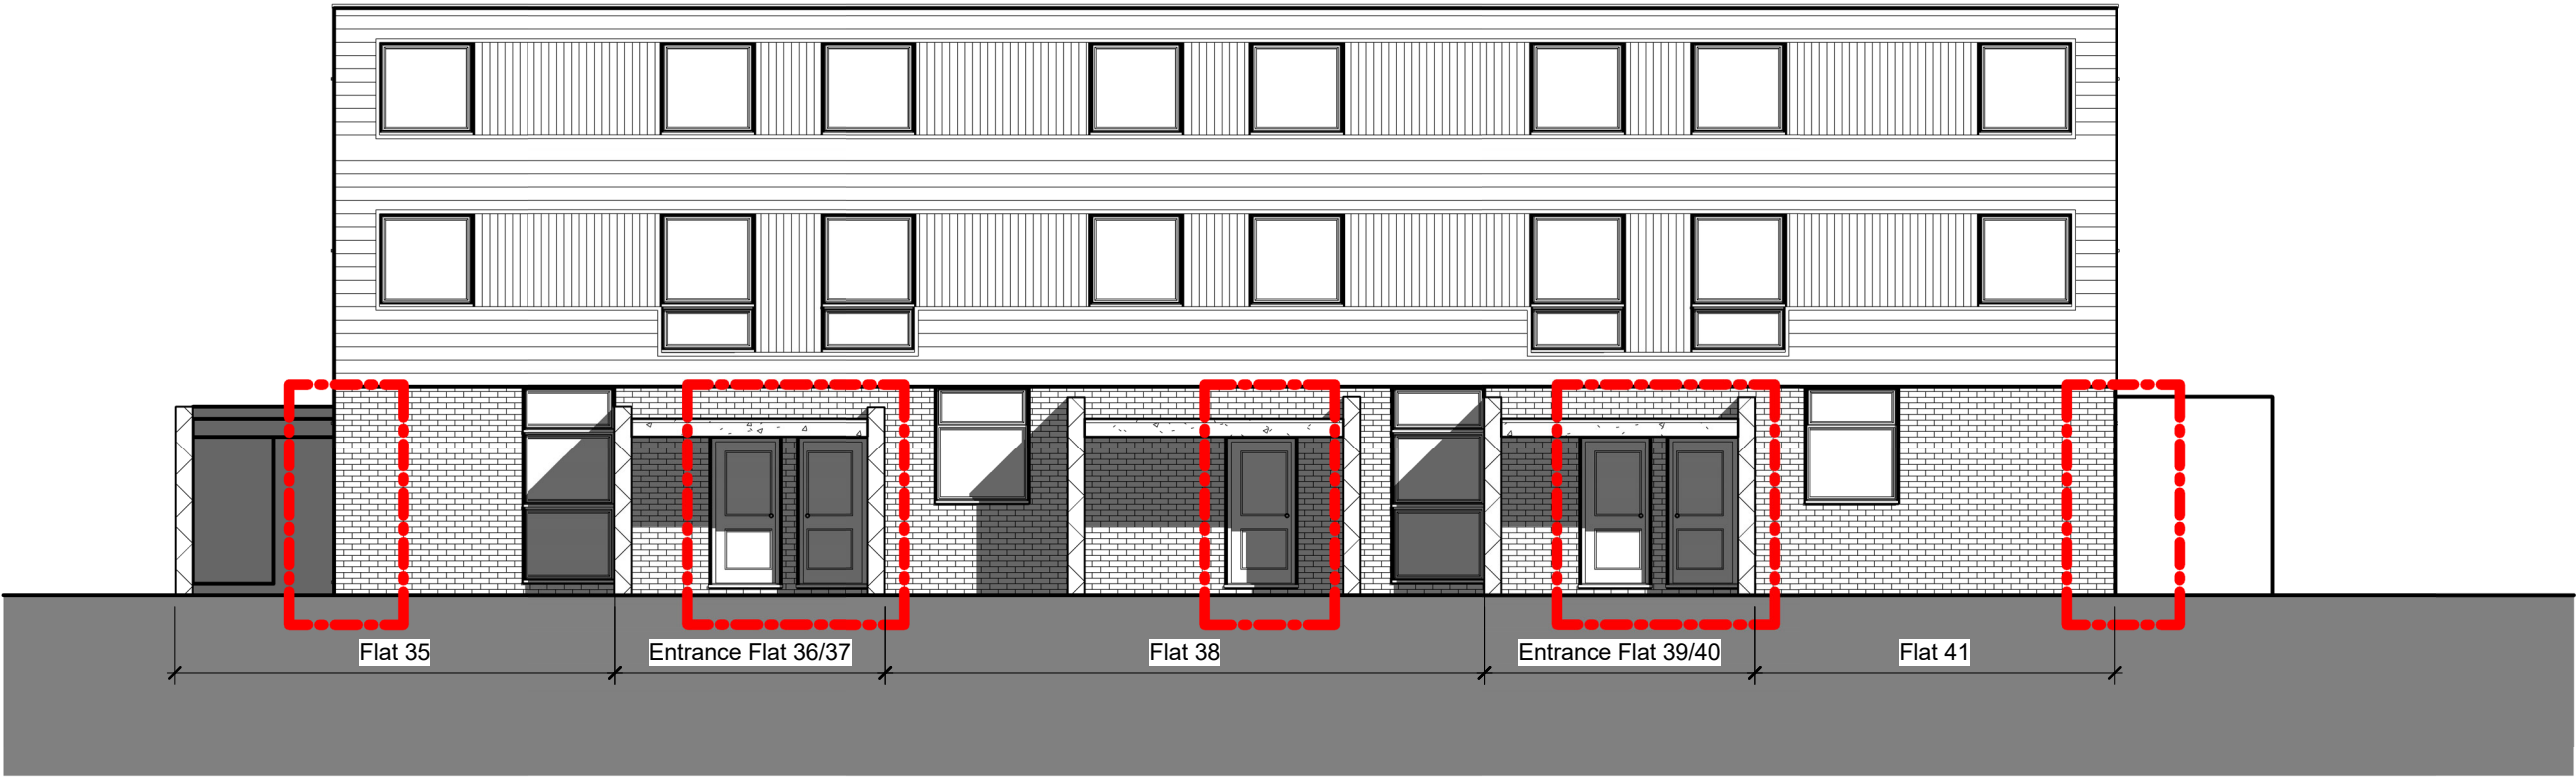

Type 1 Locations
1:100

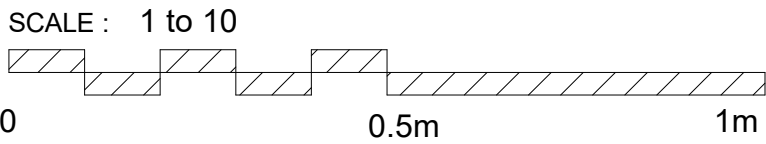

Note: This maybe a reduced sized print, check scales below

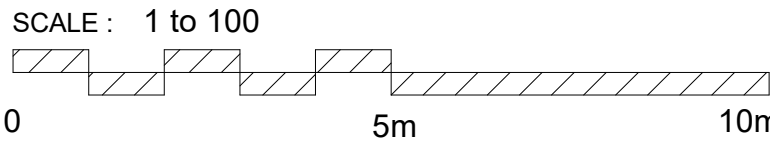

Note: This maybe a reduced sized print, check scales below

HERITAGE
FUSION
CONSERVING THE PAST.
INSPIRING THE FUTURE

Spurgeon Trust

Flats 35 - 41 Oaklands Estate off Hamilton and Bulmershe
Roads, Reading, RG1 5RN

Type 1 Front Entrance Doors

Project number	2112	P101	RevP2
Date	Issue Date		
Drawn by	Author		
Project Status	Project Status	Scale @ A1 As indicated	