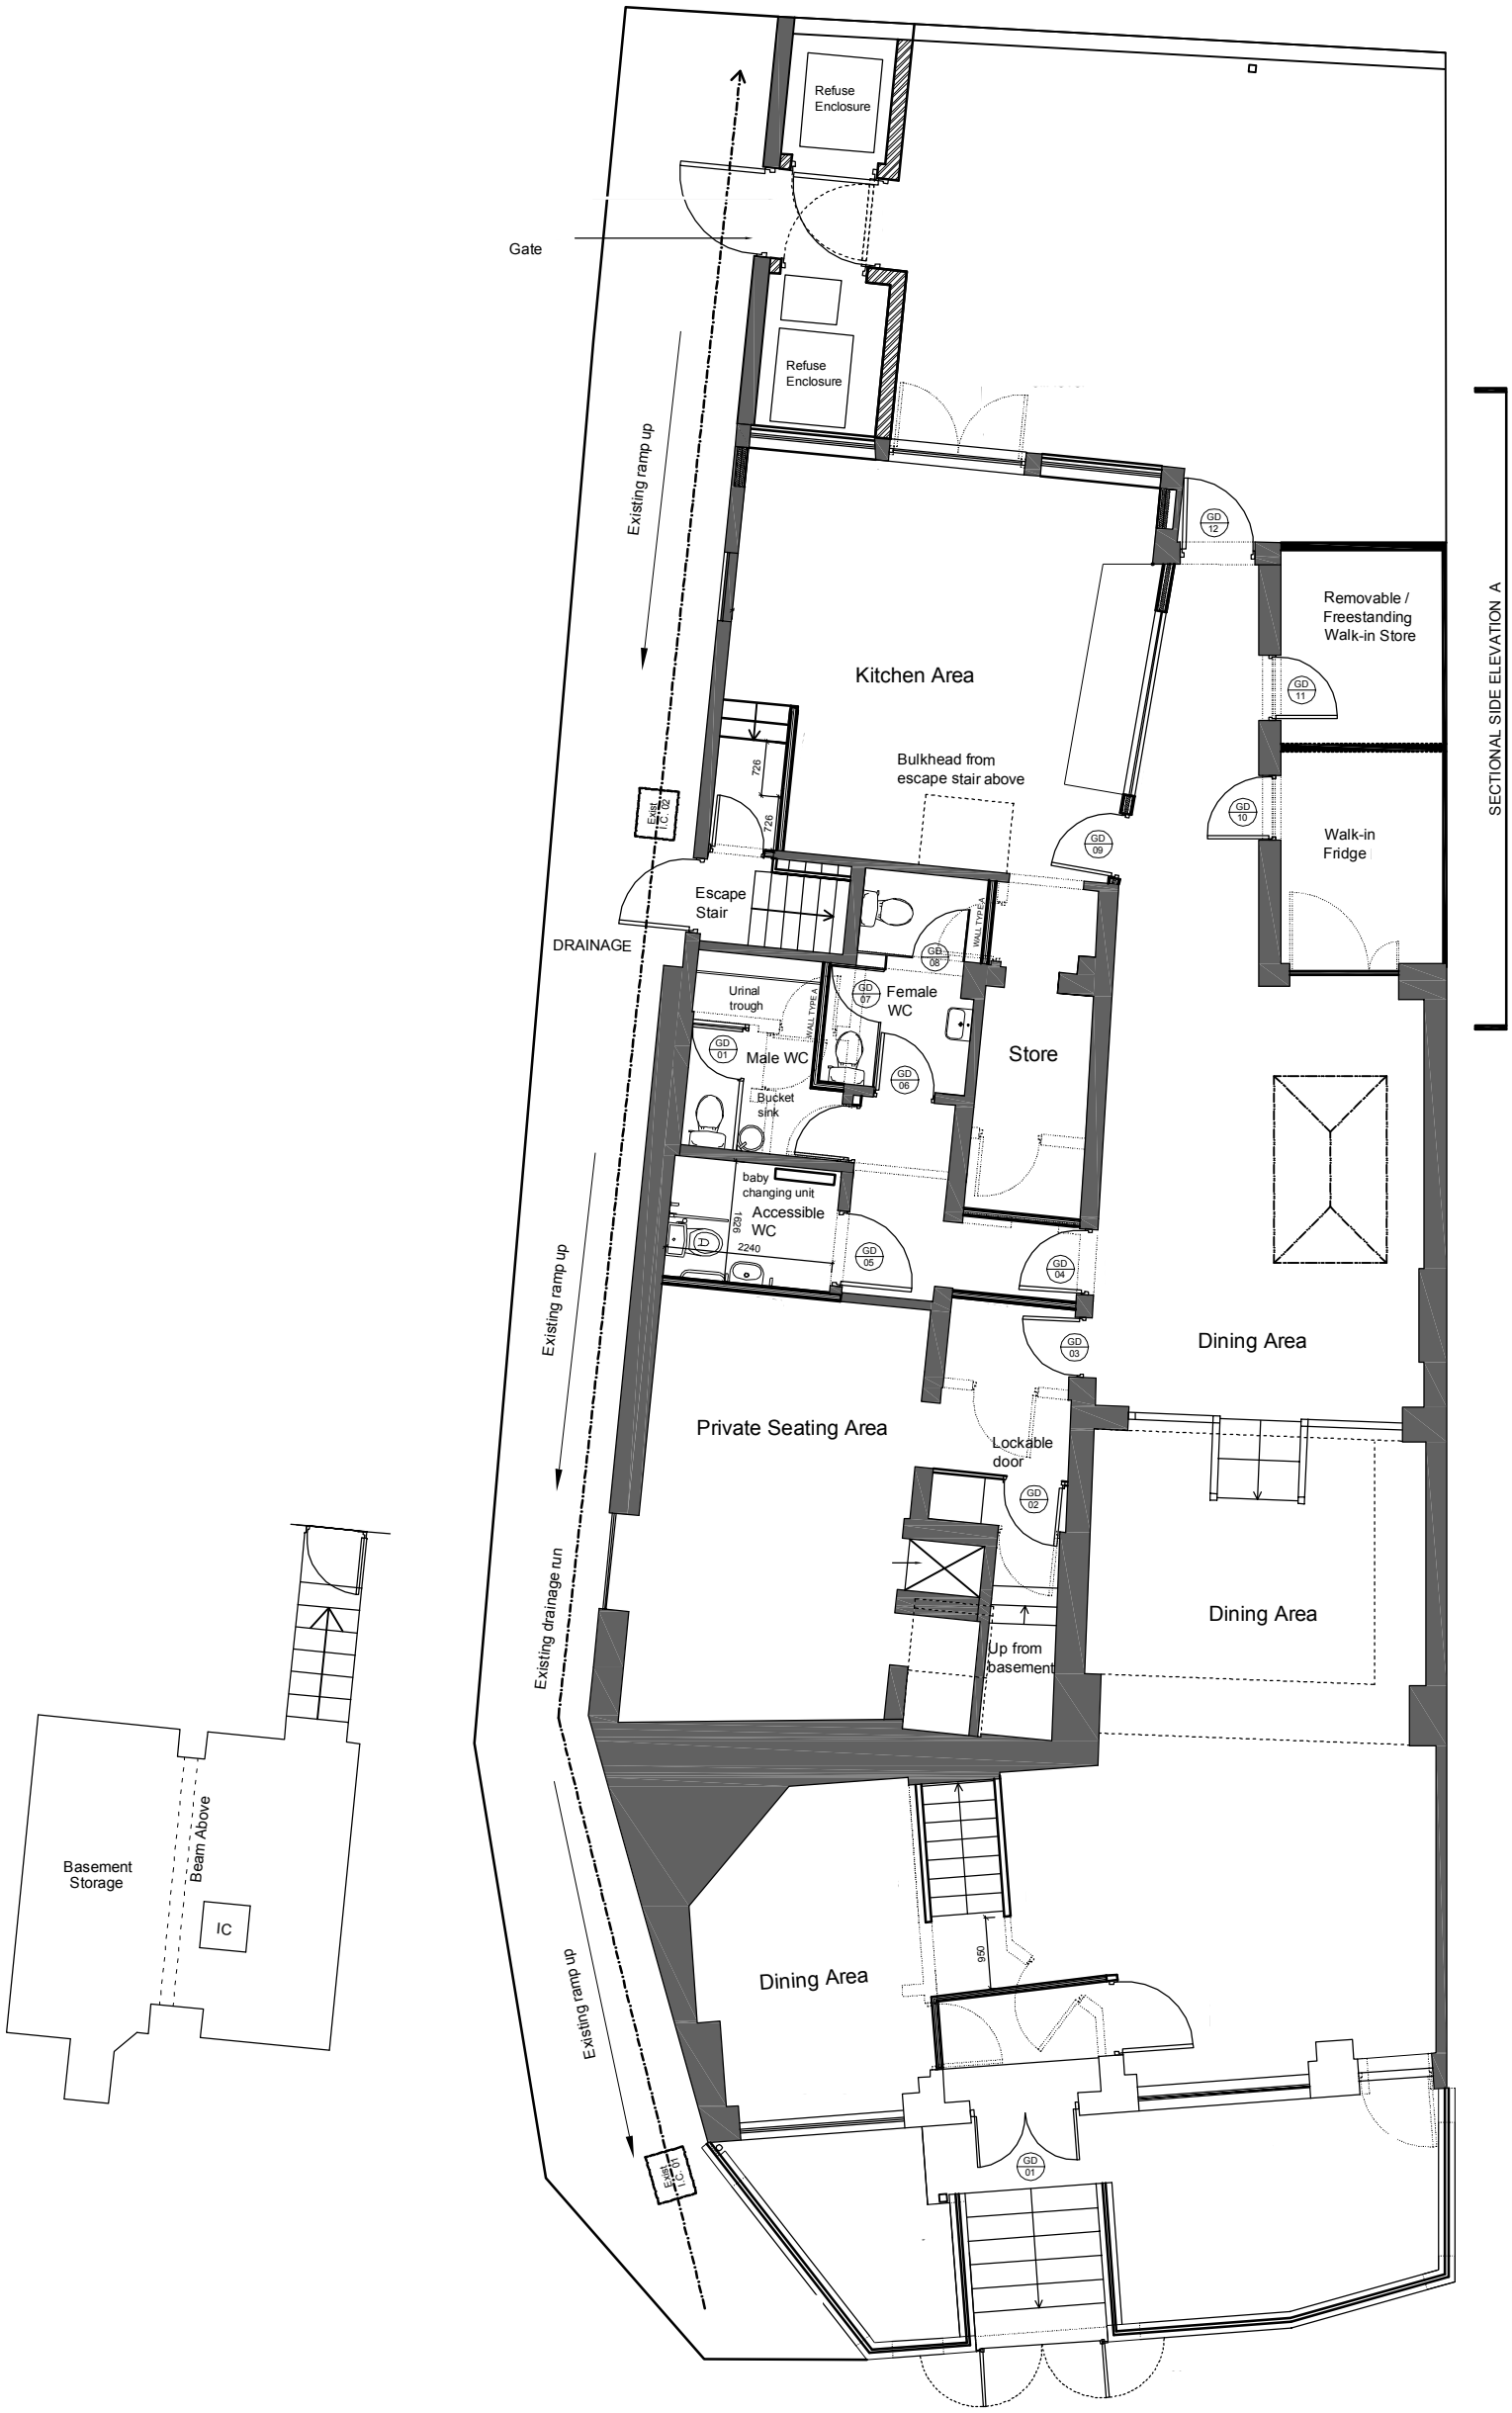


# Proposed Ground Floor and Existing Basement