


472700m

472800m

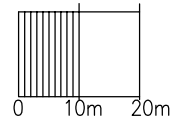

Metric Scale 1:1250



472900m

n


1'

n

1'

n

1'

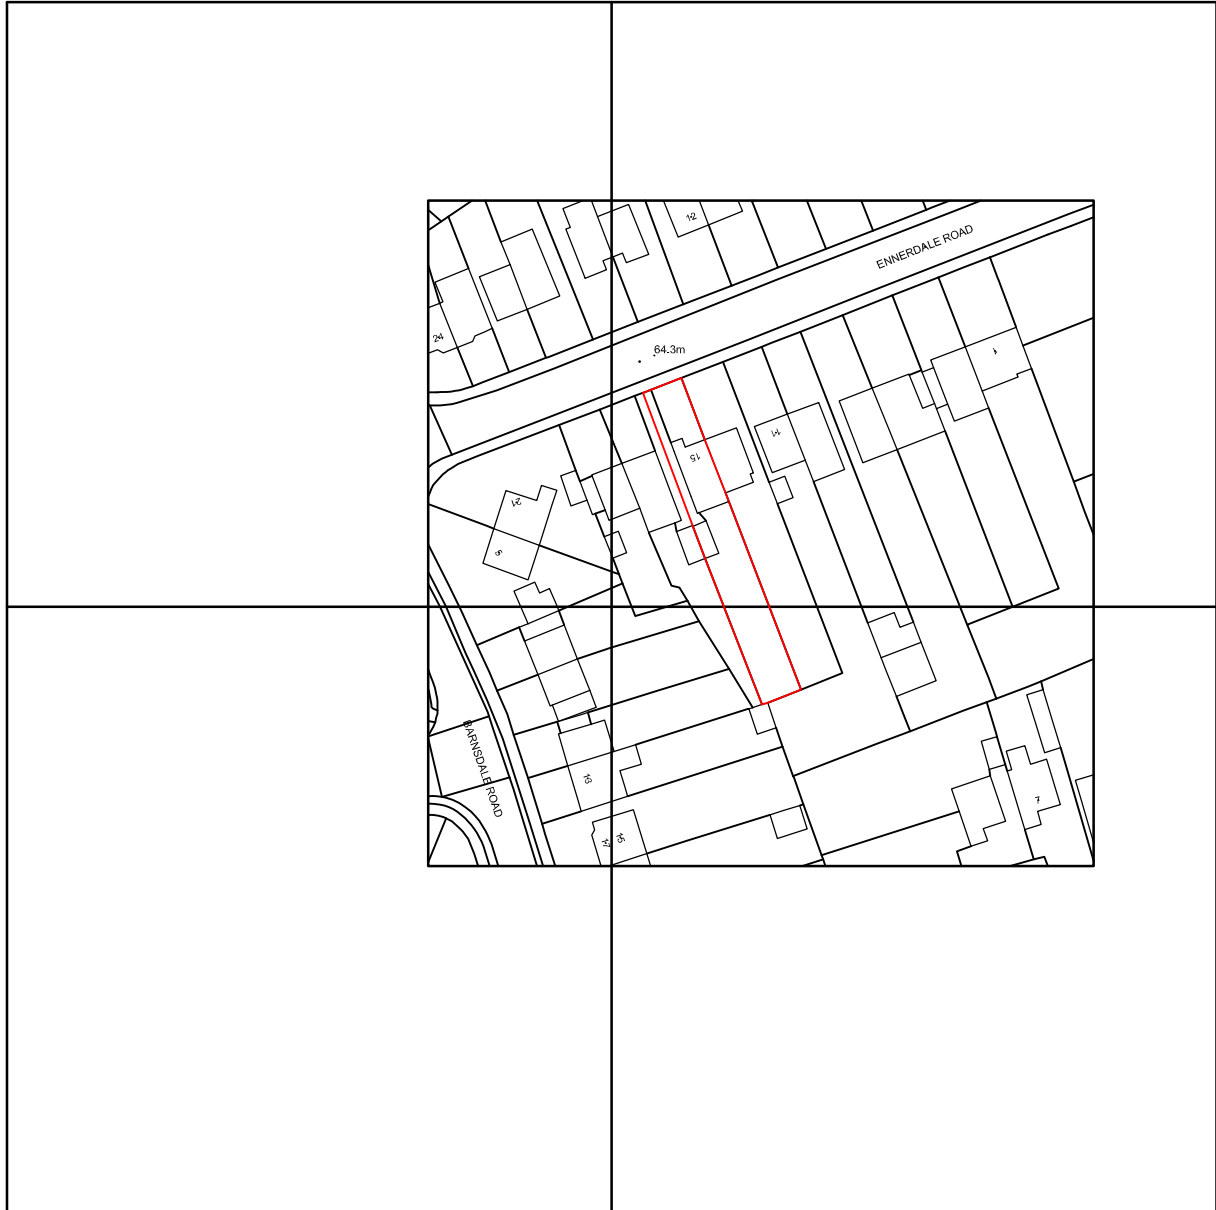

472700m

472800m

472900m

Copyright and database rights 2025 OS Licence no. AC0000849896

JOB TITLE 15 ENNERDALE ROAD, READING, RG2 7HH				RRS Designs Architectural & Planning Services Mobile- 07964326643 Email- amar@rrsdesigns.co.uk Website- www.rrsdesigns.co.uk
DRG. TITLE LOCATION PLAN				
DRAWN	CHECKED	DATE JULY 25	SCALE 1:1250	
DRG. No AS00425-LP10				