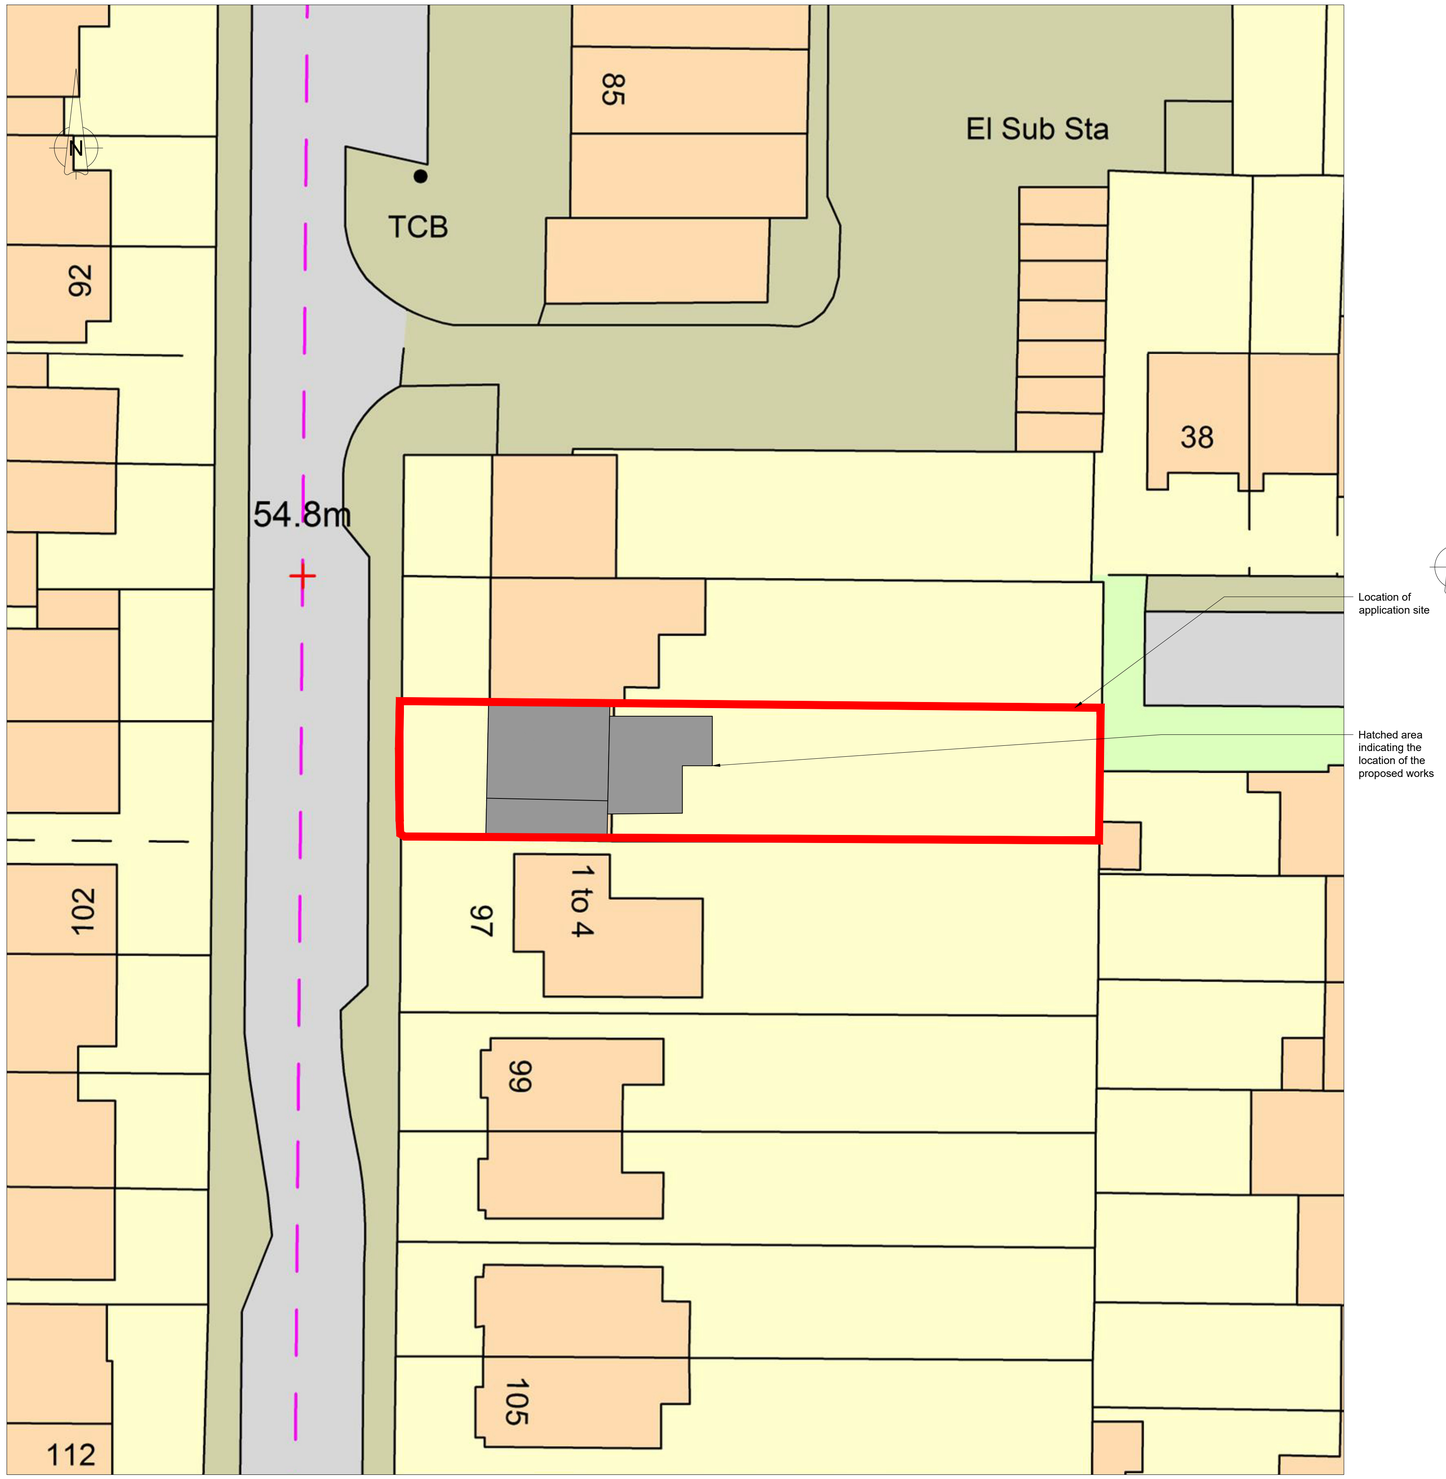

Block Plan
(Scale 1:200)

Site Location Plan
(Scale 1:1250)

PLEASE NOTE THAT THE CURRENT OS-MAP AVAILABLE FOR THE LOCATION PLAN MAY NOT BE COMPLETELY ACCURATE OR UP TO DATE. PLEASE CONSULT THE PLANNING HISTORY FOR THE AREA FOR MORE UP TO DATE DEVELOPMENT.

10 m 0 10 m
SCALE 1 : 200

10 m 0 100 m
SCALE 1 : 1250

REV	DATE	DRN	CHKD	APPD	DESCRIPTION
D	02.07.25	JA	DA	JA	ISSUED FOR SEC 73 APPROVAL
C	19.12.24	JA	DA	JA	ISSUED FOR CERTIFICATE OF LAWFULNESS
B	10.04.24	JA	DA	JA	ISSUED FOR RETROSPECTIVE PLANNING
A	26.06.20	DA	JA	DA	ISSUED FOR PLANNING APPROVAL

DRAWING STATUS
For Approval

BLUEBIRD DESIGN SERVICES
E: info@bluebirdengineering.co.uk
T: 0118 9583 551 F: 0118 9583 563
A: 110 London Street, Reading, RG1 4SJ

CLIENT
Mr Hargun

PROJECT
95 Northumberland Avenue
Reading

TITLE
Site Location Plan
& Block Plan

DRAWN	DATE	SCALE
JA	June 20	As Shown @ A1

DRG NO	REV
A-1000	D

© BLUEBIRD ENGINEERING LTD 2013