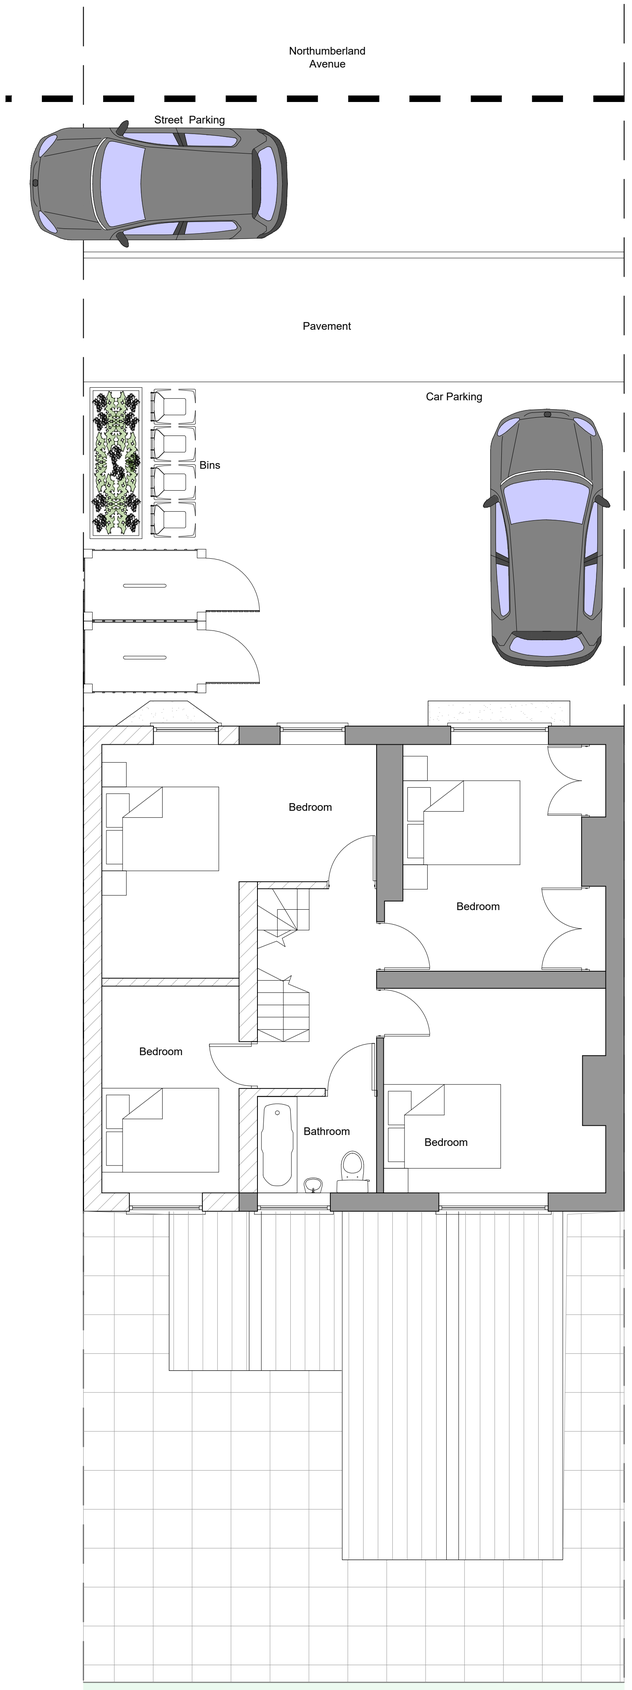

Previously Approved
First Floor Plan

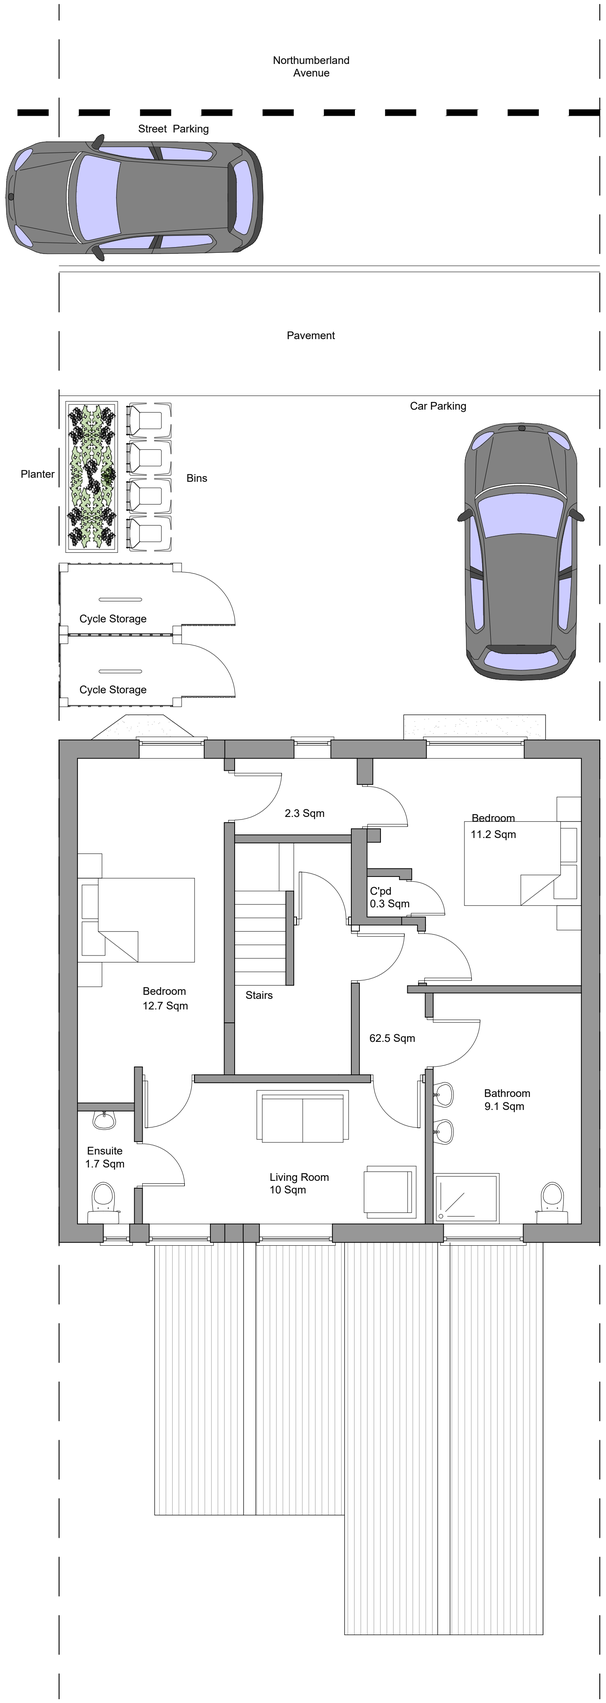

Retrospective
First Floor Plan

KEY

EXISTING & PROPOSED STRUCTURE/PARTITION

0 1000 2000 3000 4000 5000mm

SCALE 1:50

REV	DATE	DRN	CHKD	APPD	DESCRIPTION
G	02.07.25	JA	DA	JA	ISSUED FOR SEC 73 APPROVAL
F	19.12.24	JA	DA	JA	ISSUED FOR CERTIFICATE OF LAWFULNESS
E	11.06.24	JA	DA	JA	ISSUED FOR PLANNING APPROVAL
D	21.05.24	JA	DA	JA	ISSUED FOR RETROSPCIVE PLANNING
C	05.04.24	JA	DA	JA	ISSUED FOR RETROSPECTIVE PLAN APP
B	12.02.23	JA	DA	JA	ISSUED TO CLIENT
A	22.07.20	JA	DA	JA	ISSUED FOR PLANNING APPROVAL

DRAWING STATUS

For Approval

BLUEBIRD DESIGN SERVICES

E: info@bluebirdengineering.co.uk
T: 0118 9583 551F:0118 9583 563
A: 46LondonStreet,Reading,RG1 4SQ

CLIENT: Mr Hargun

PROJECT: 95 Northumberland Avenue Reading

TITLE: Previously Approved and Retrospective First Floor Plans Section 73

DRAWN	DATE	SCALE
JA	July 20	1:50 @ A1

DRG NO	REV
A-1012	G

© BLUEBIRD ENGINEERING LTD 2019