



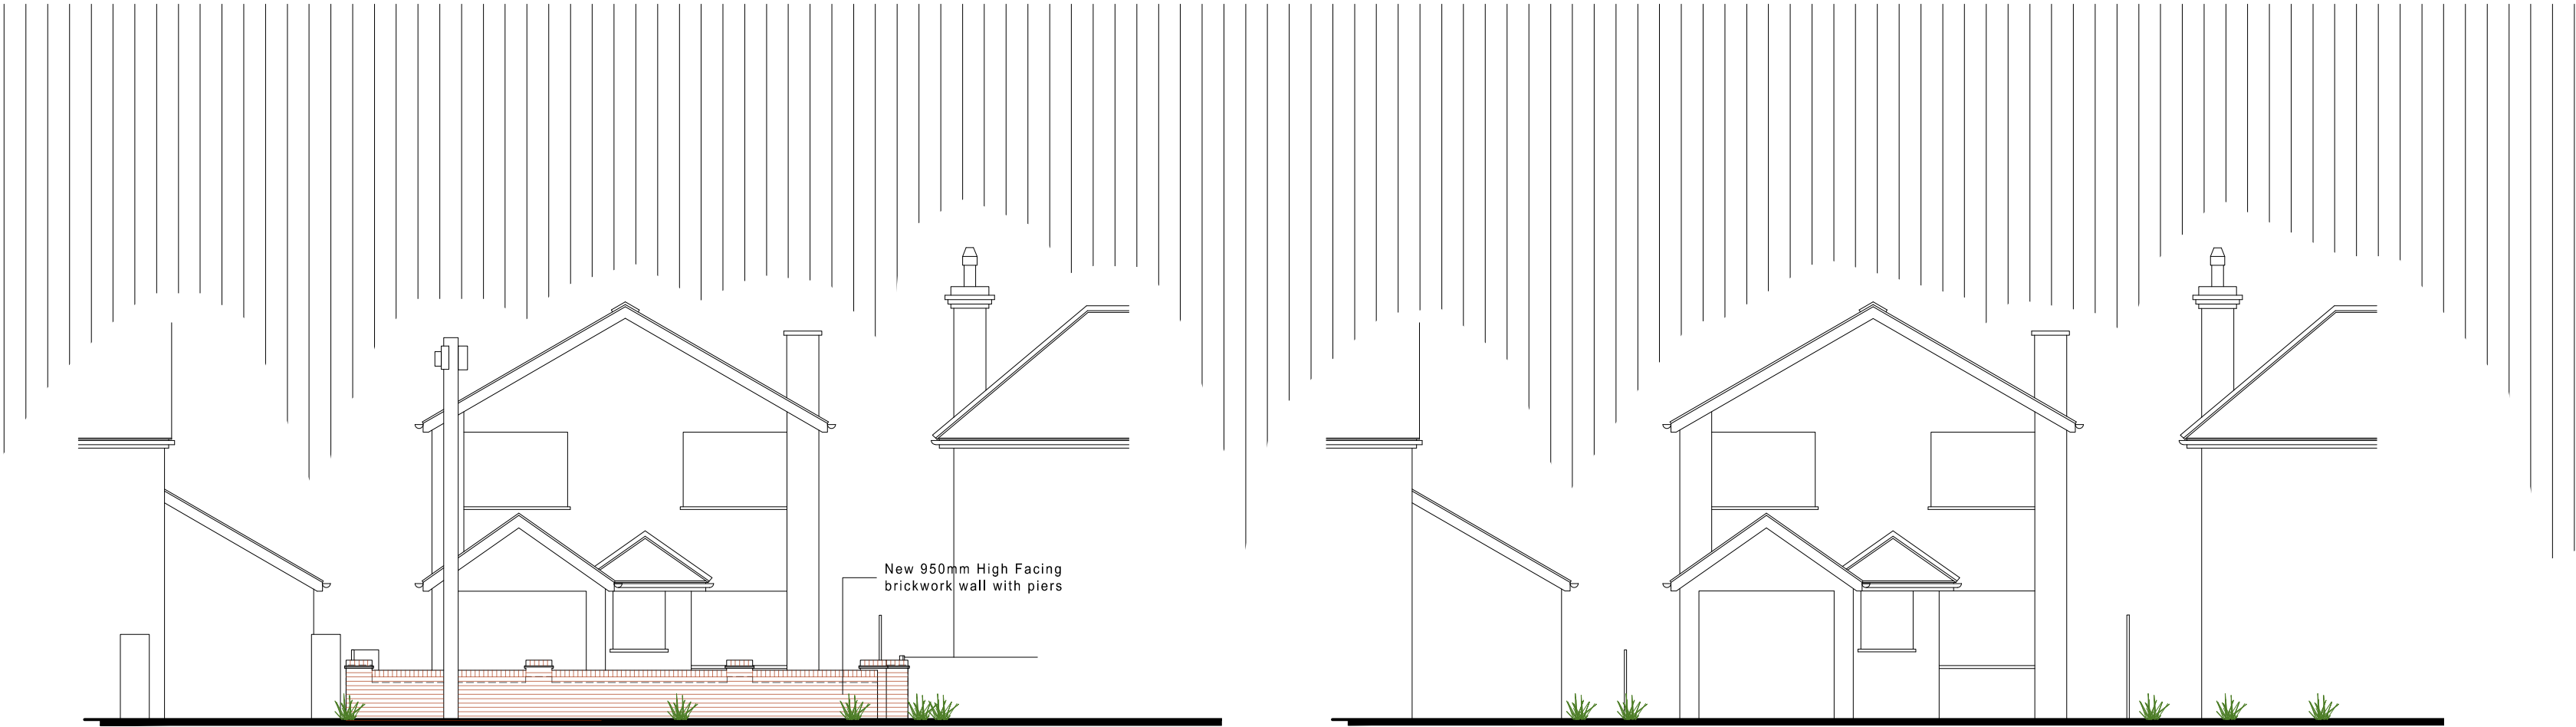


Front Elevation (Street View) 1:100 Scale

Front Elevation 1:100 Scale

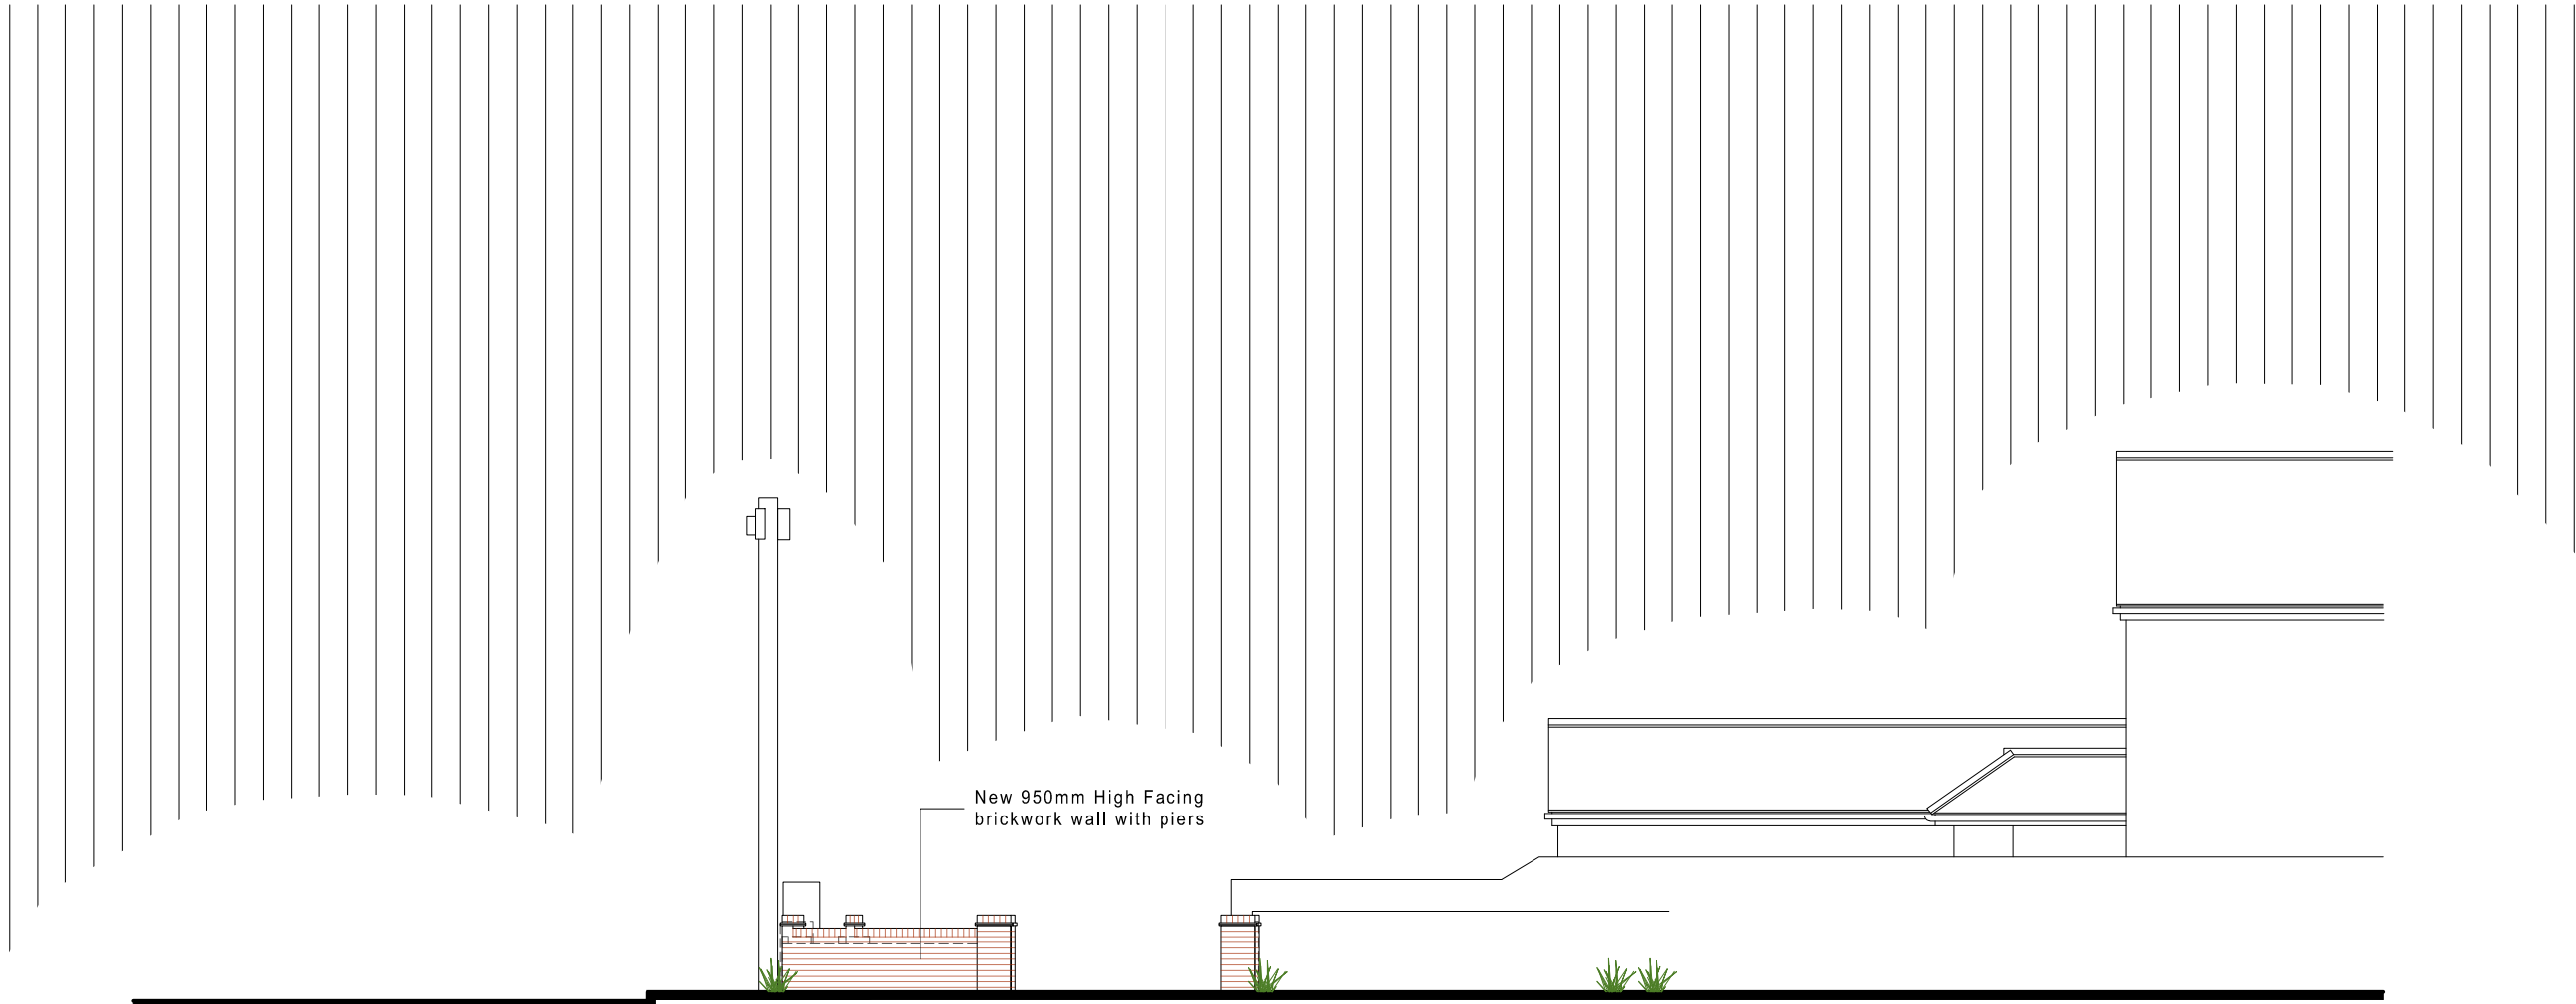

Side Elevation (Street View) 1:100 Scale

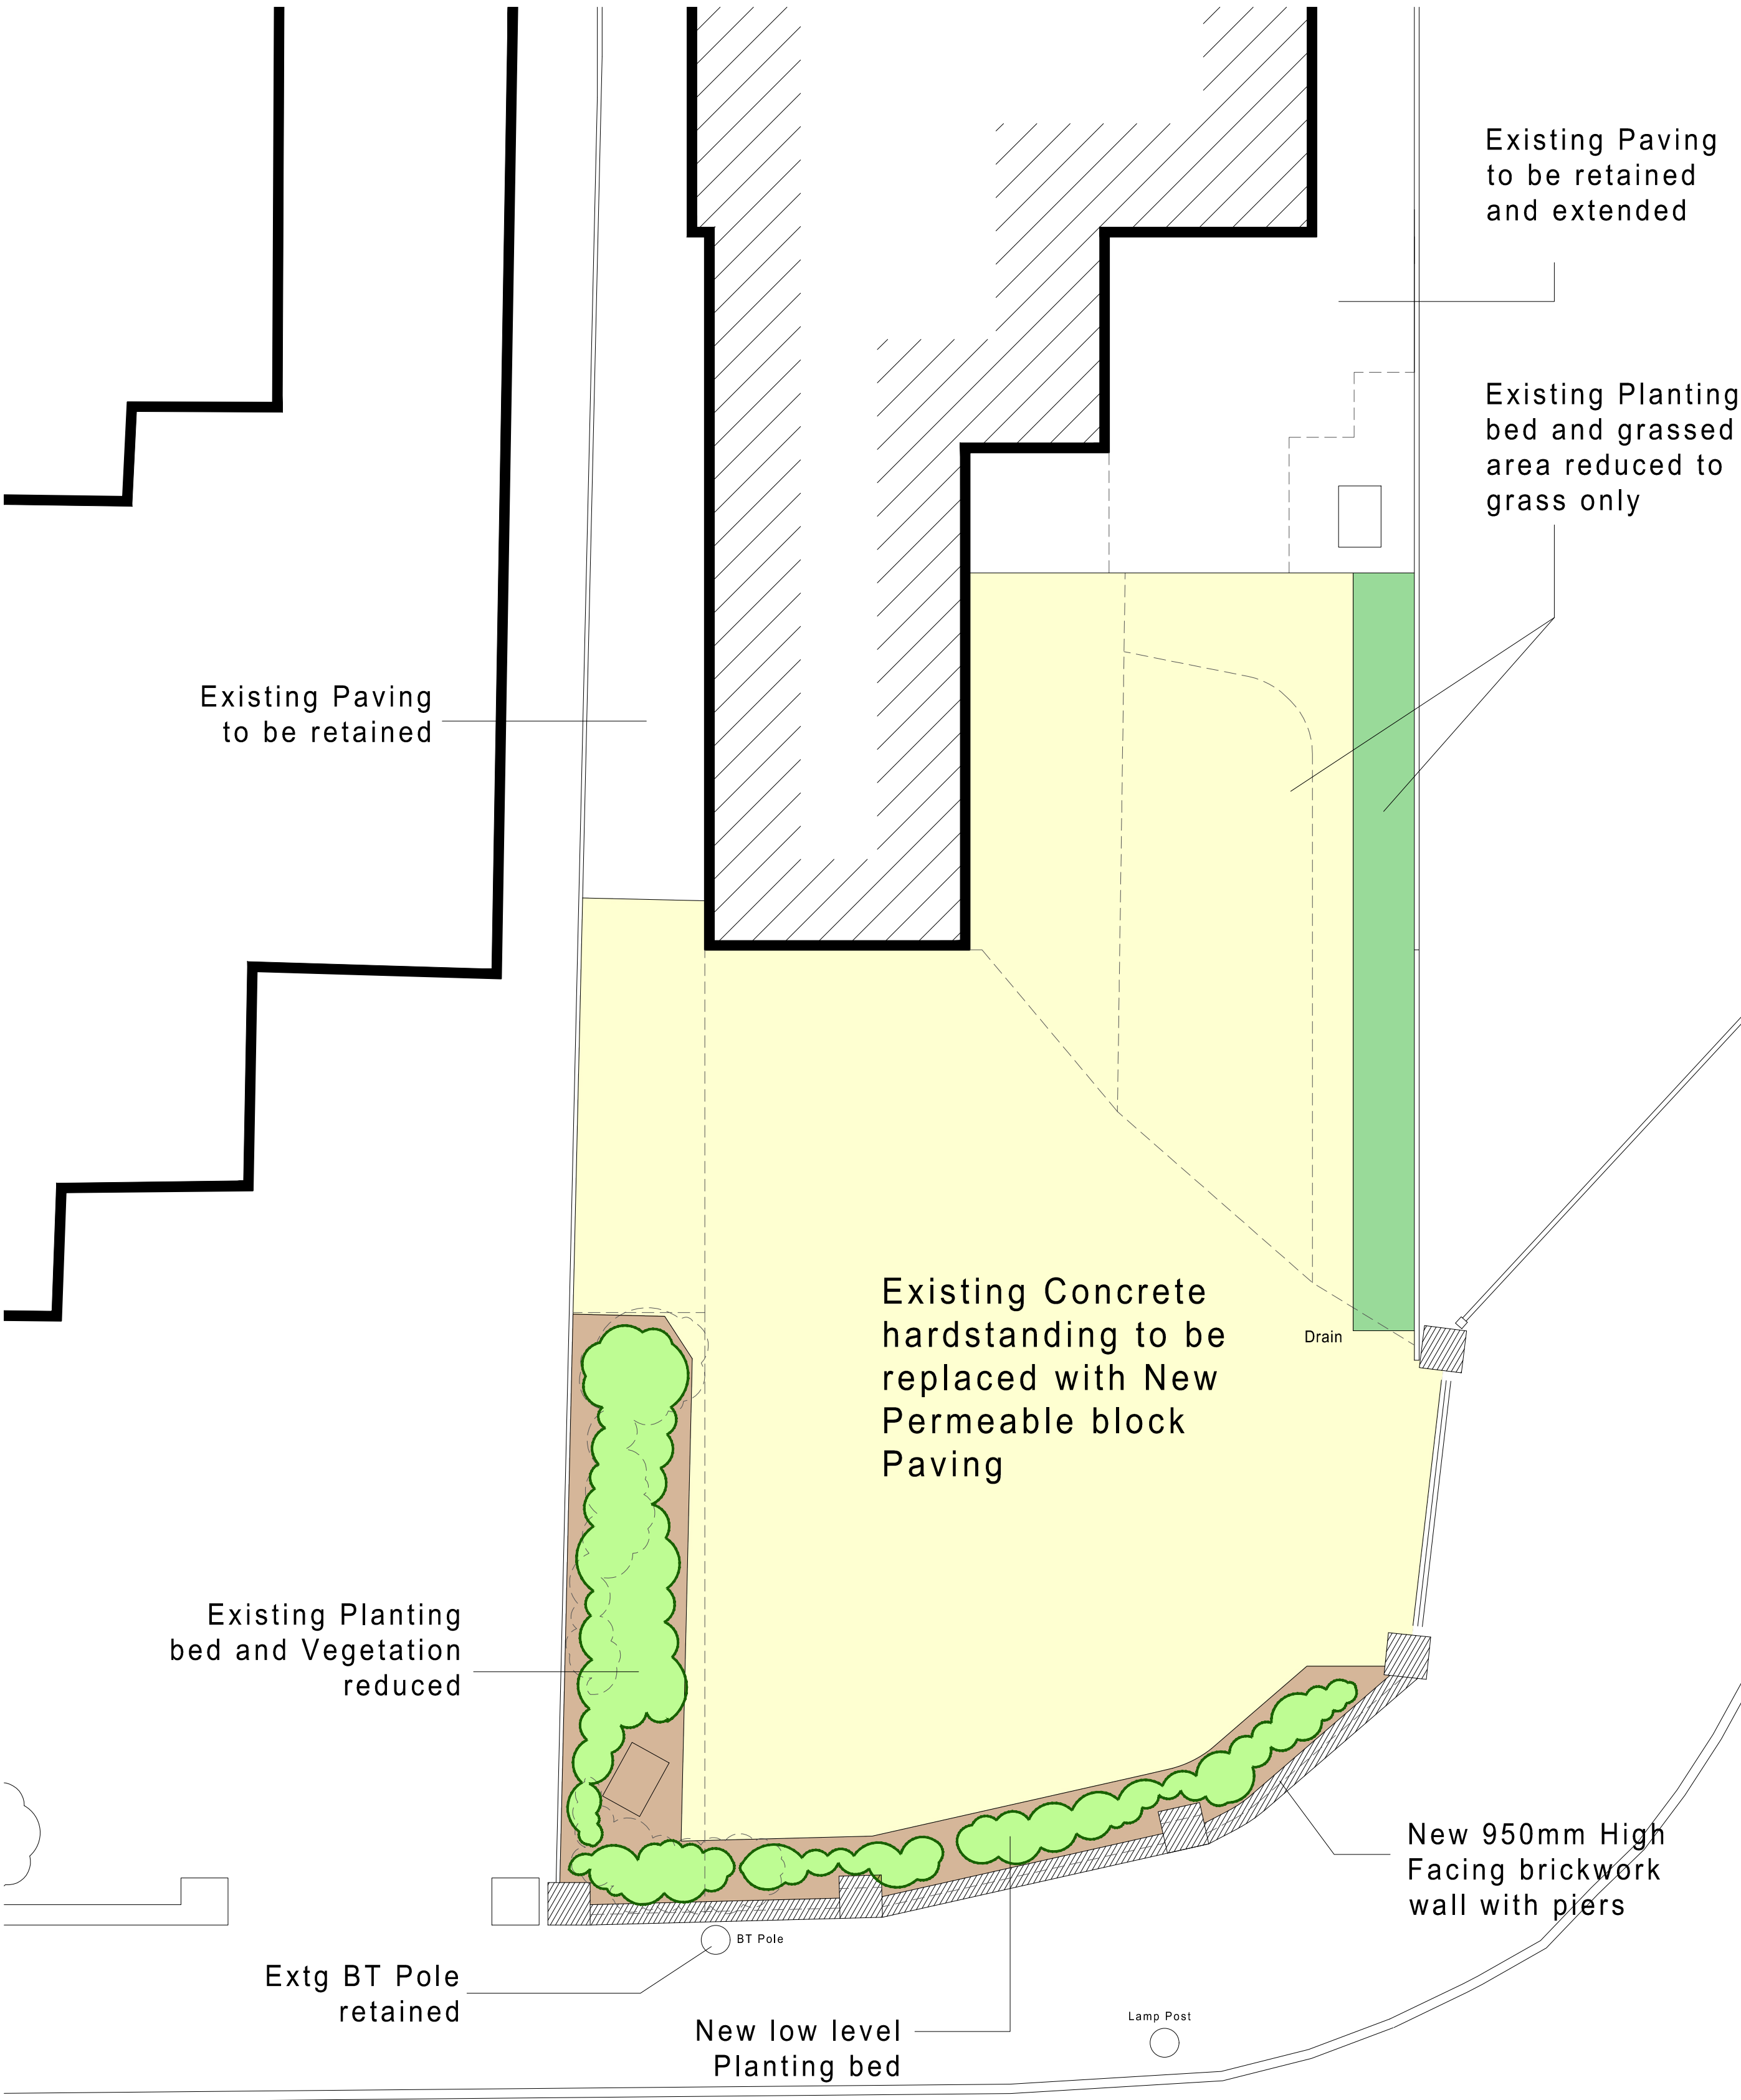

Site Plan 1:50 Scale

DO NOT SCALE FROM THIS DRAWING VERIFY ALL DIMENSIONS BEFORE SETTING OUT, COMMENCING WORK OR MAKING ANY SHOP DRAWINGS. REPORT ANY DISCREPANCIES TO SUPERVISING OFFICER IMMEDIATELY. COPYRIGHT ©

1:1250 scale Bar
This Drawing has been produced for printing onto A1 size paper. If printing on A3 please use the scale below for reference.
0m 12.5m 25m 50m 100m


1:500 scale Bar
This Drawing has been produced for printing onto A1 size paper. If printing on A3 please use the scale below for reference.
0m 2.5m 5m 10m 20m 40m

1:100 scale Bar
This Drawing has been produced for printing onto A1 size paper. If printing on A3 please use the scale below for reference.
0m 1m 2m 5m

1:50 scale Bar
This Drawing has been produced for printing onto A1 size paper. If printing on A3 please use the scale below for reference.
0m 0.5m 1m 2m 5m



Location Plan 1:1250 Scale

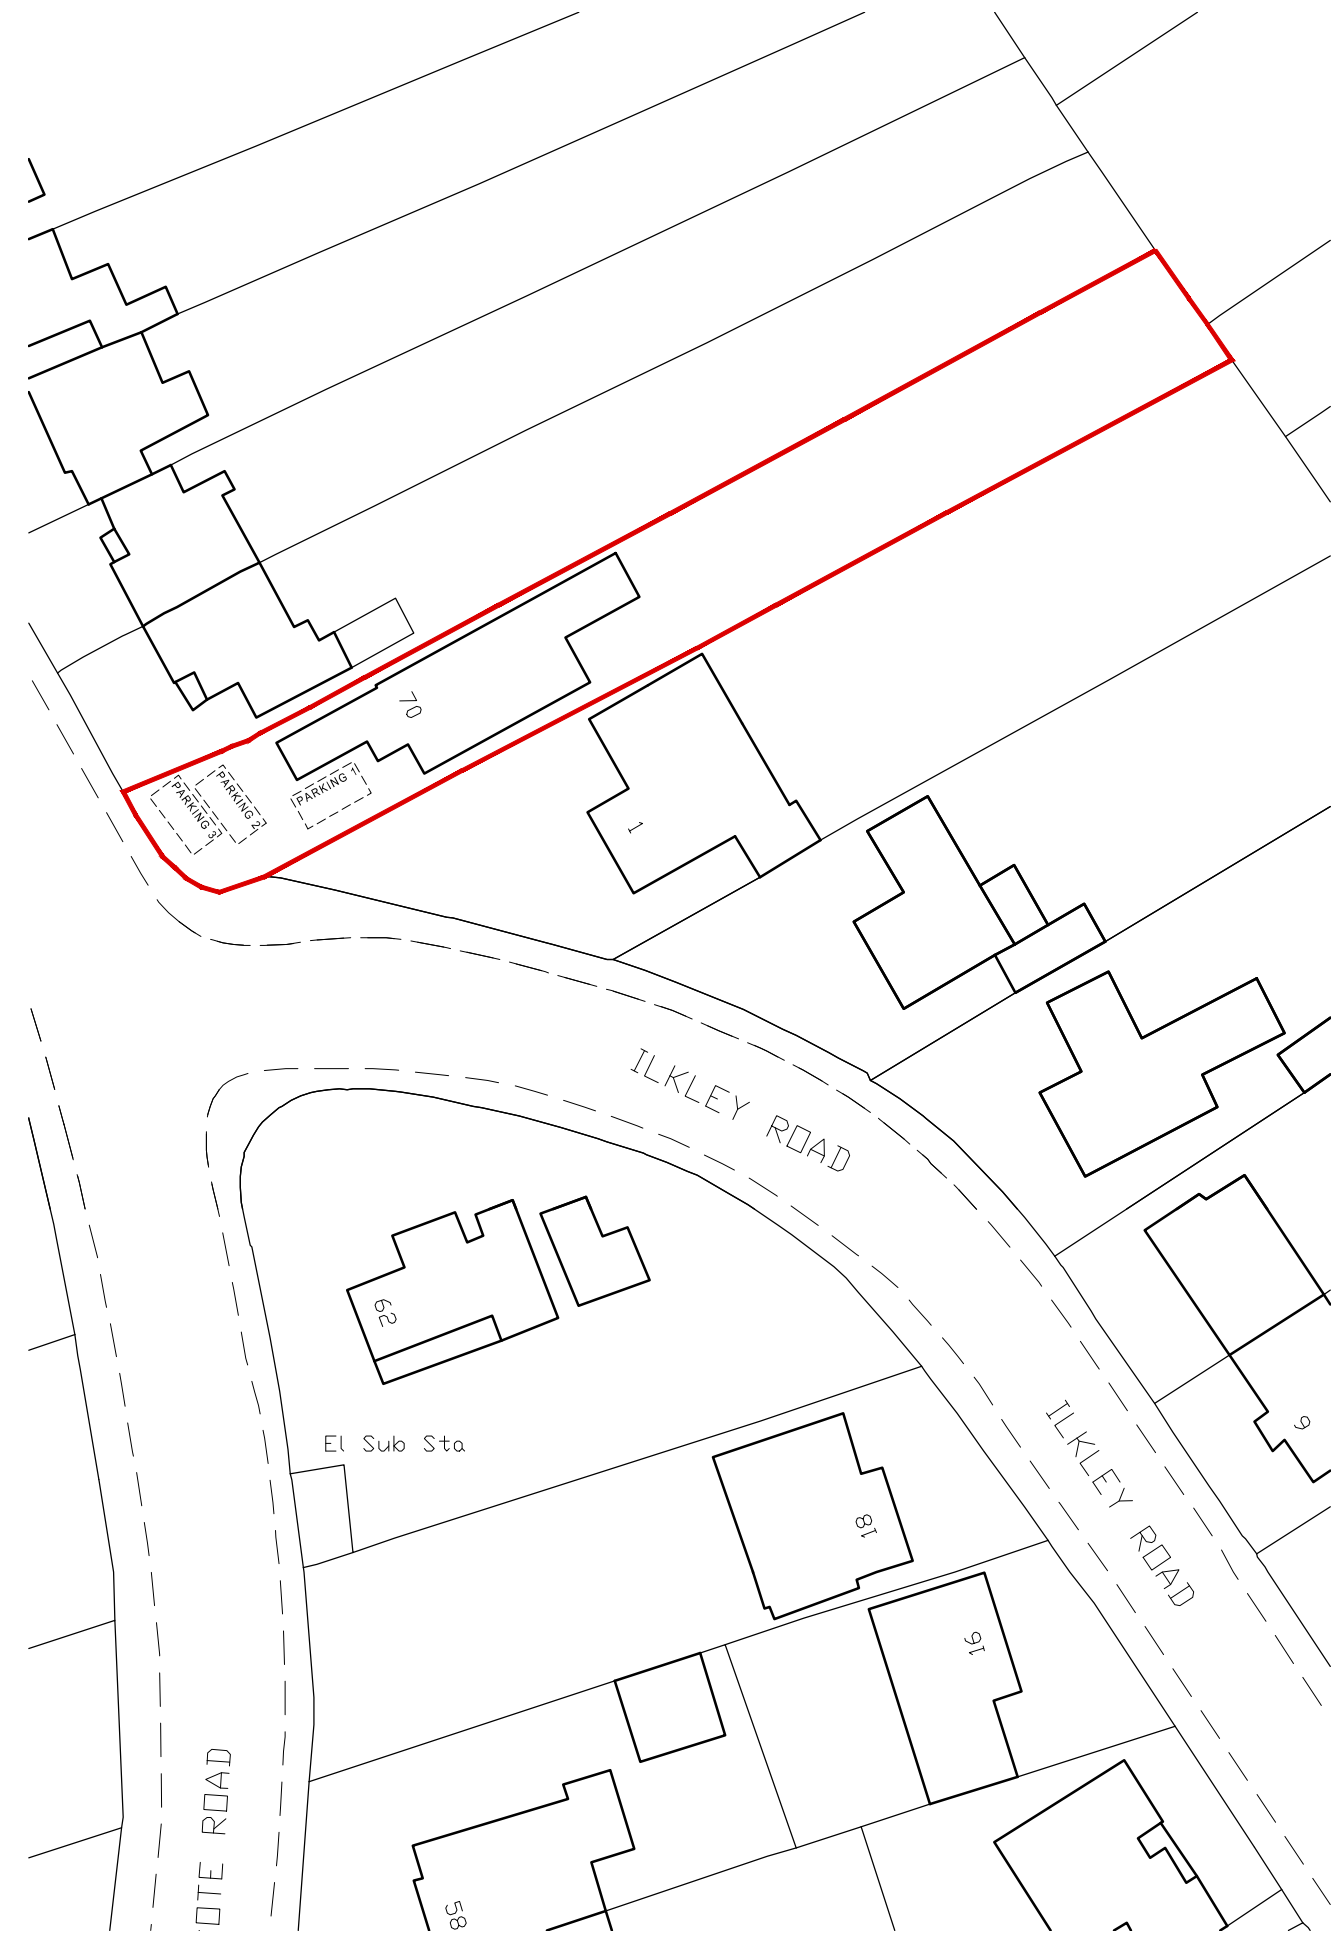

Site Plan 1:500 Scale

