


Location Plan

Site Address: 46, Merton Road South, Reading, RG2 8AX



Date Produced: 10-Jul-2025

Scale: 1:1250 @A3

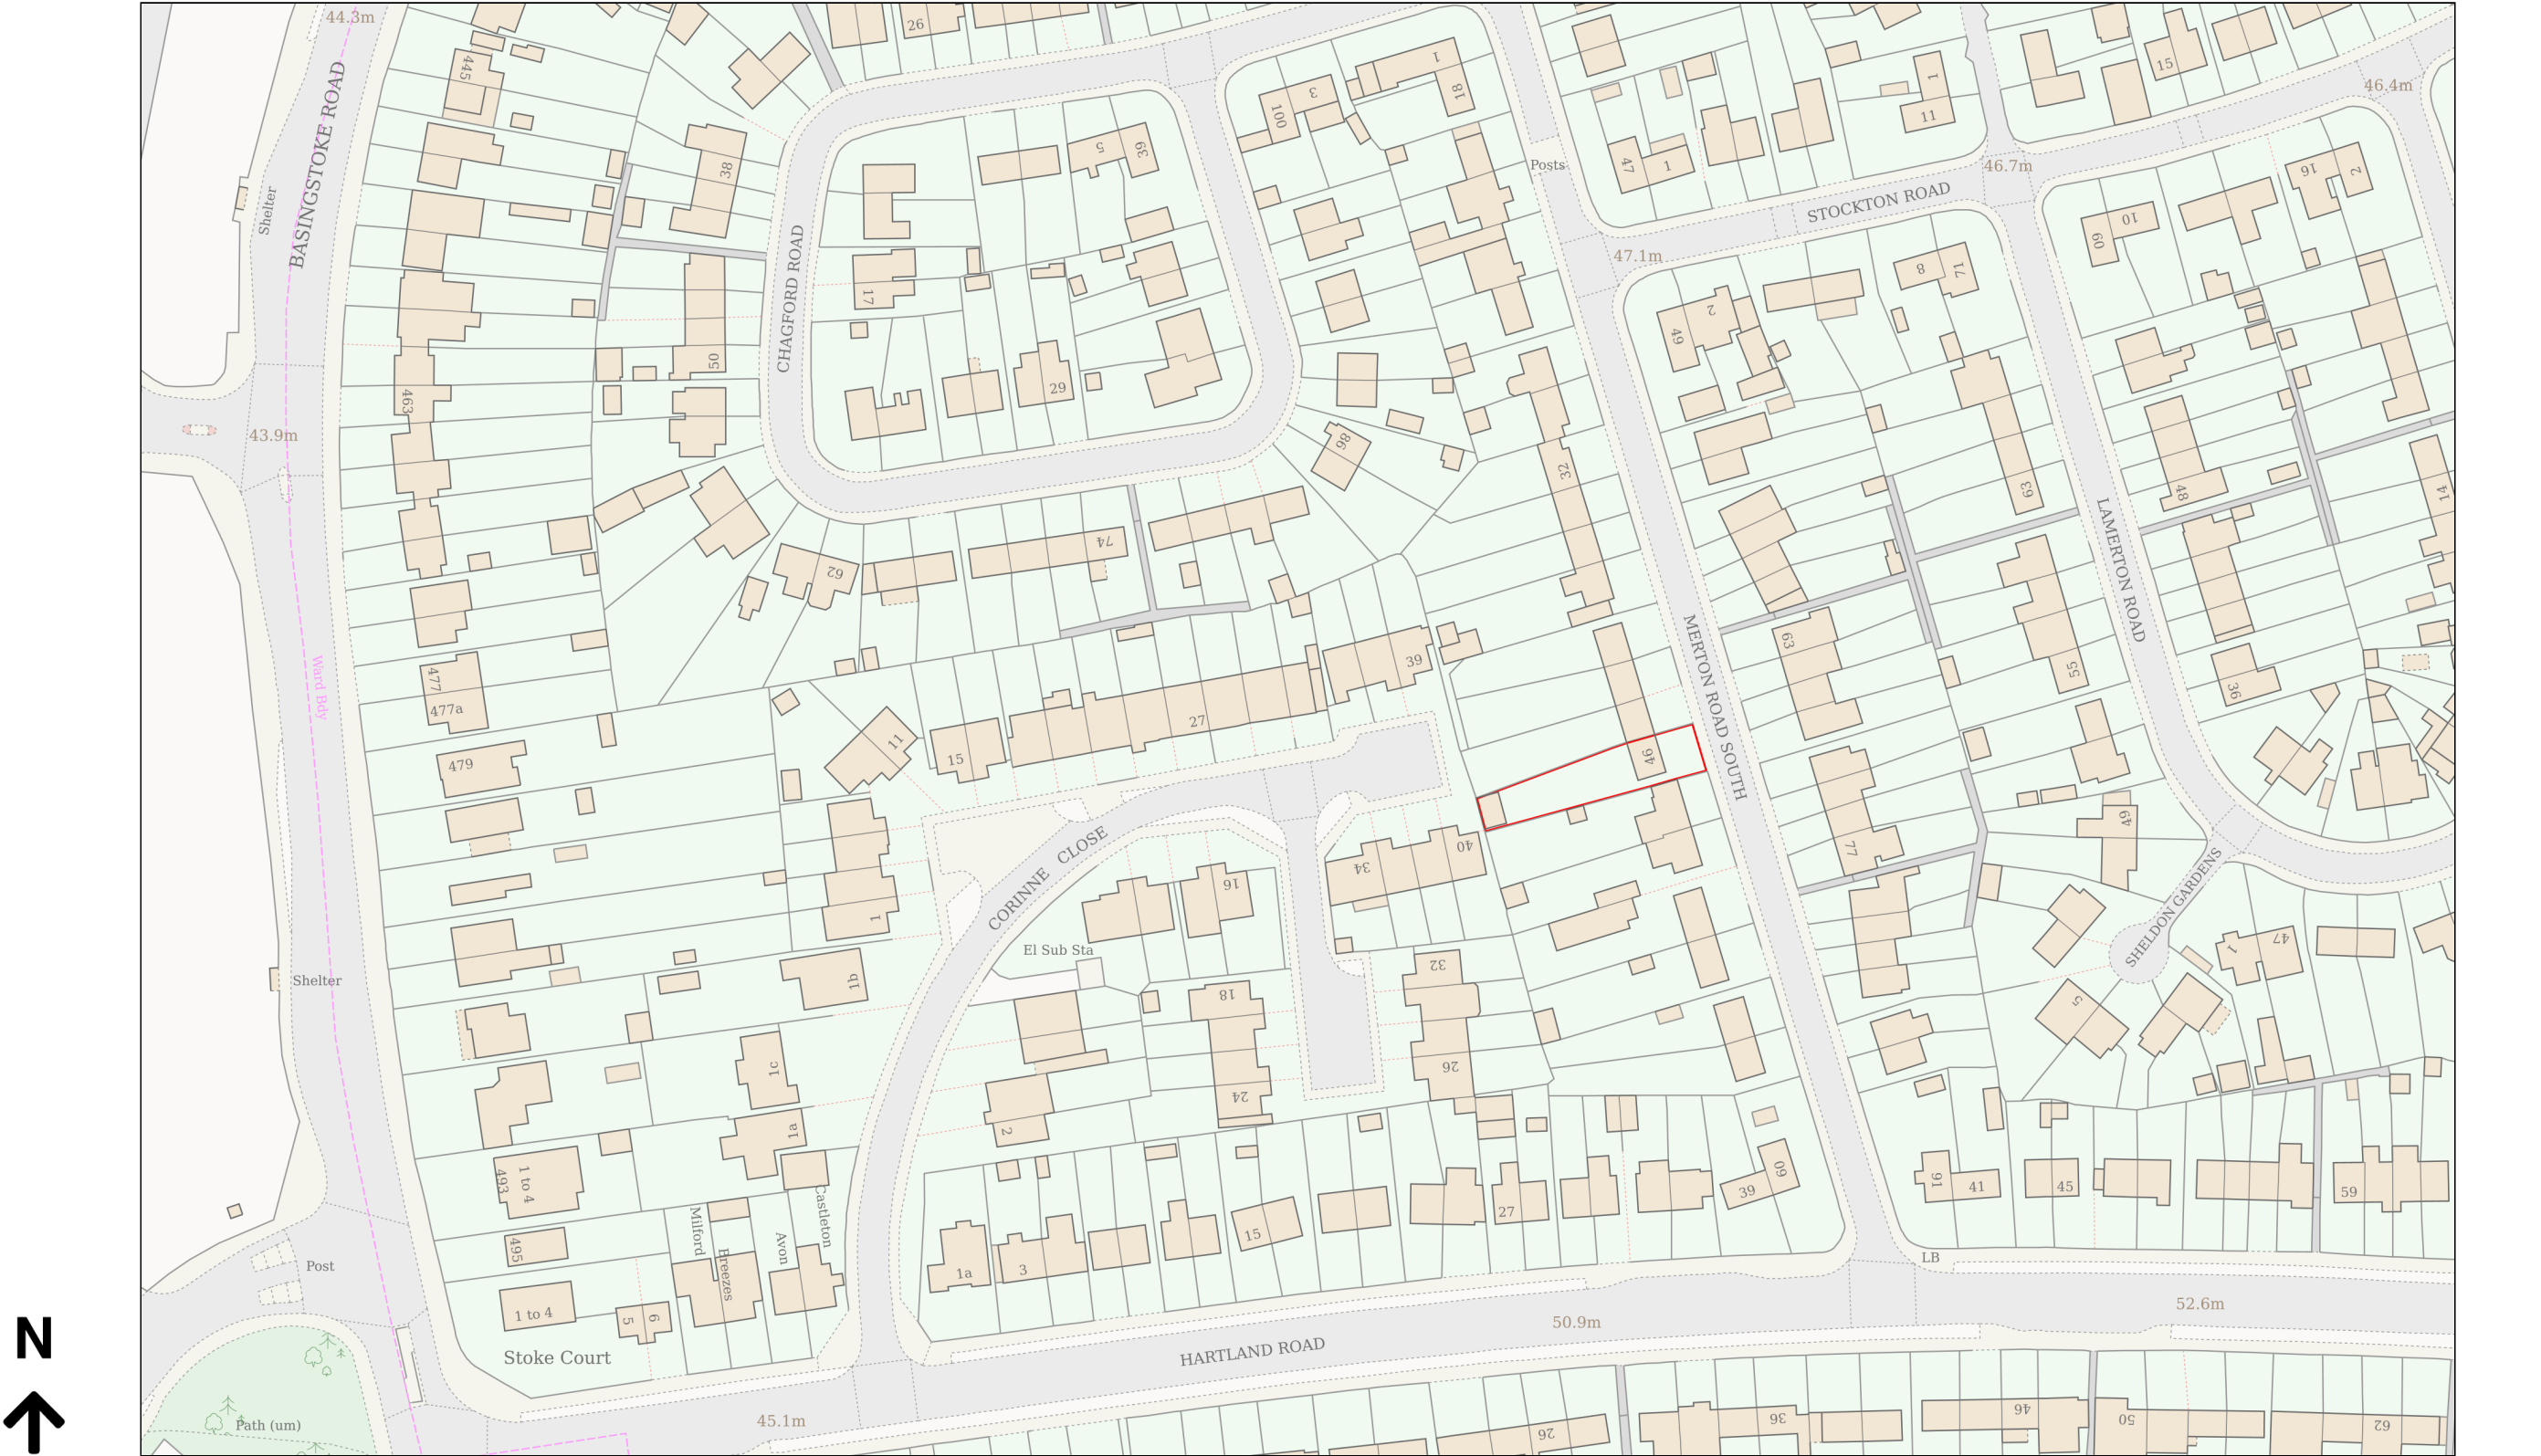

Planning Portal Reference: PP-14164811v1