




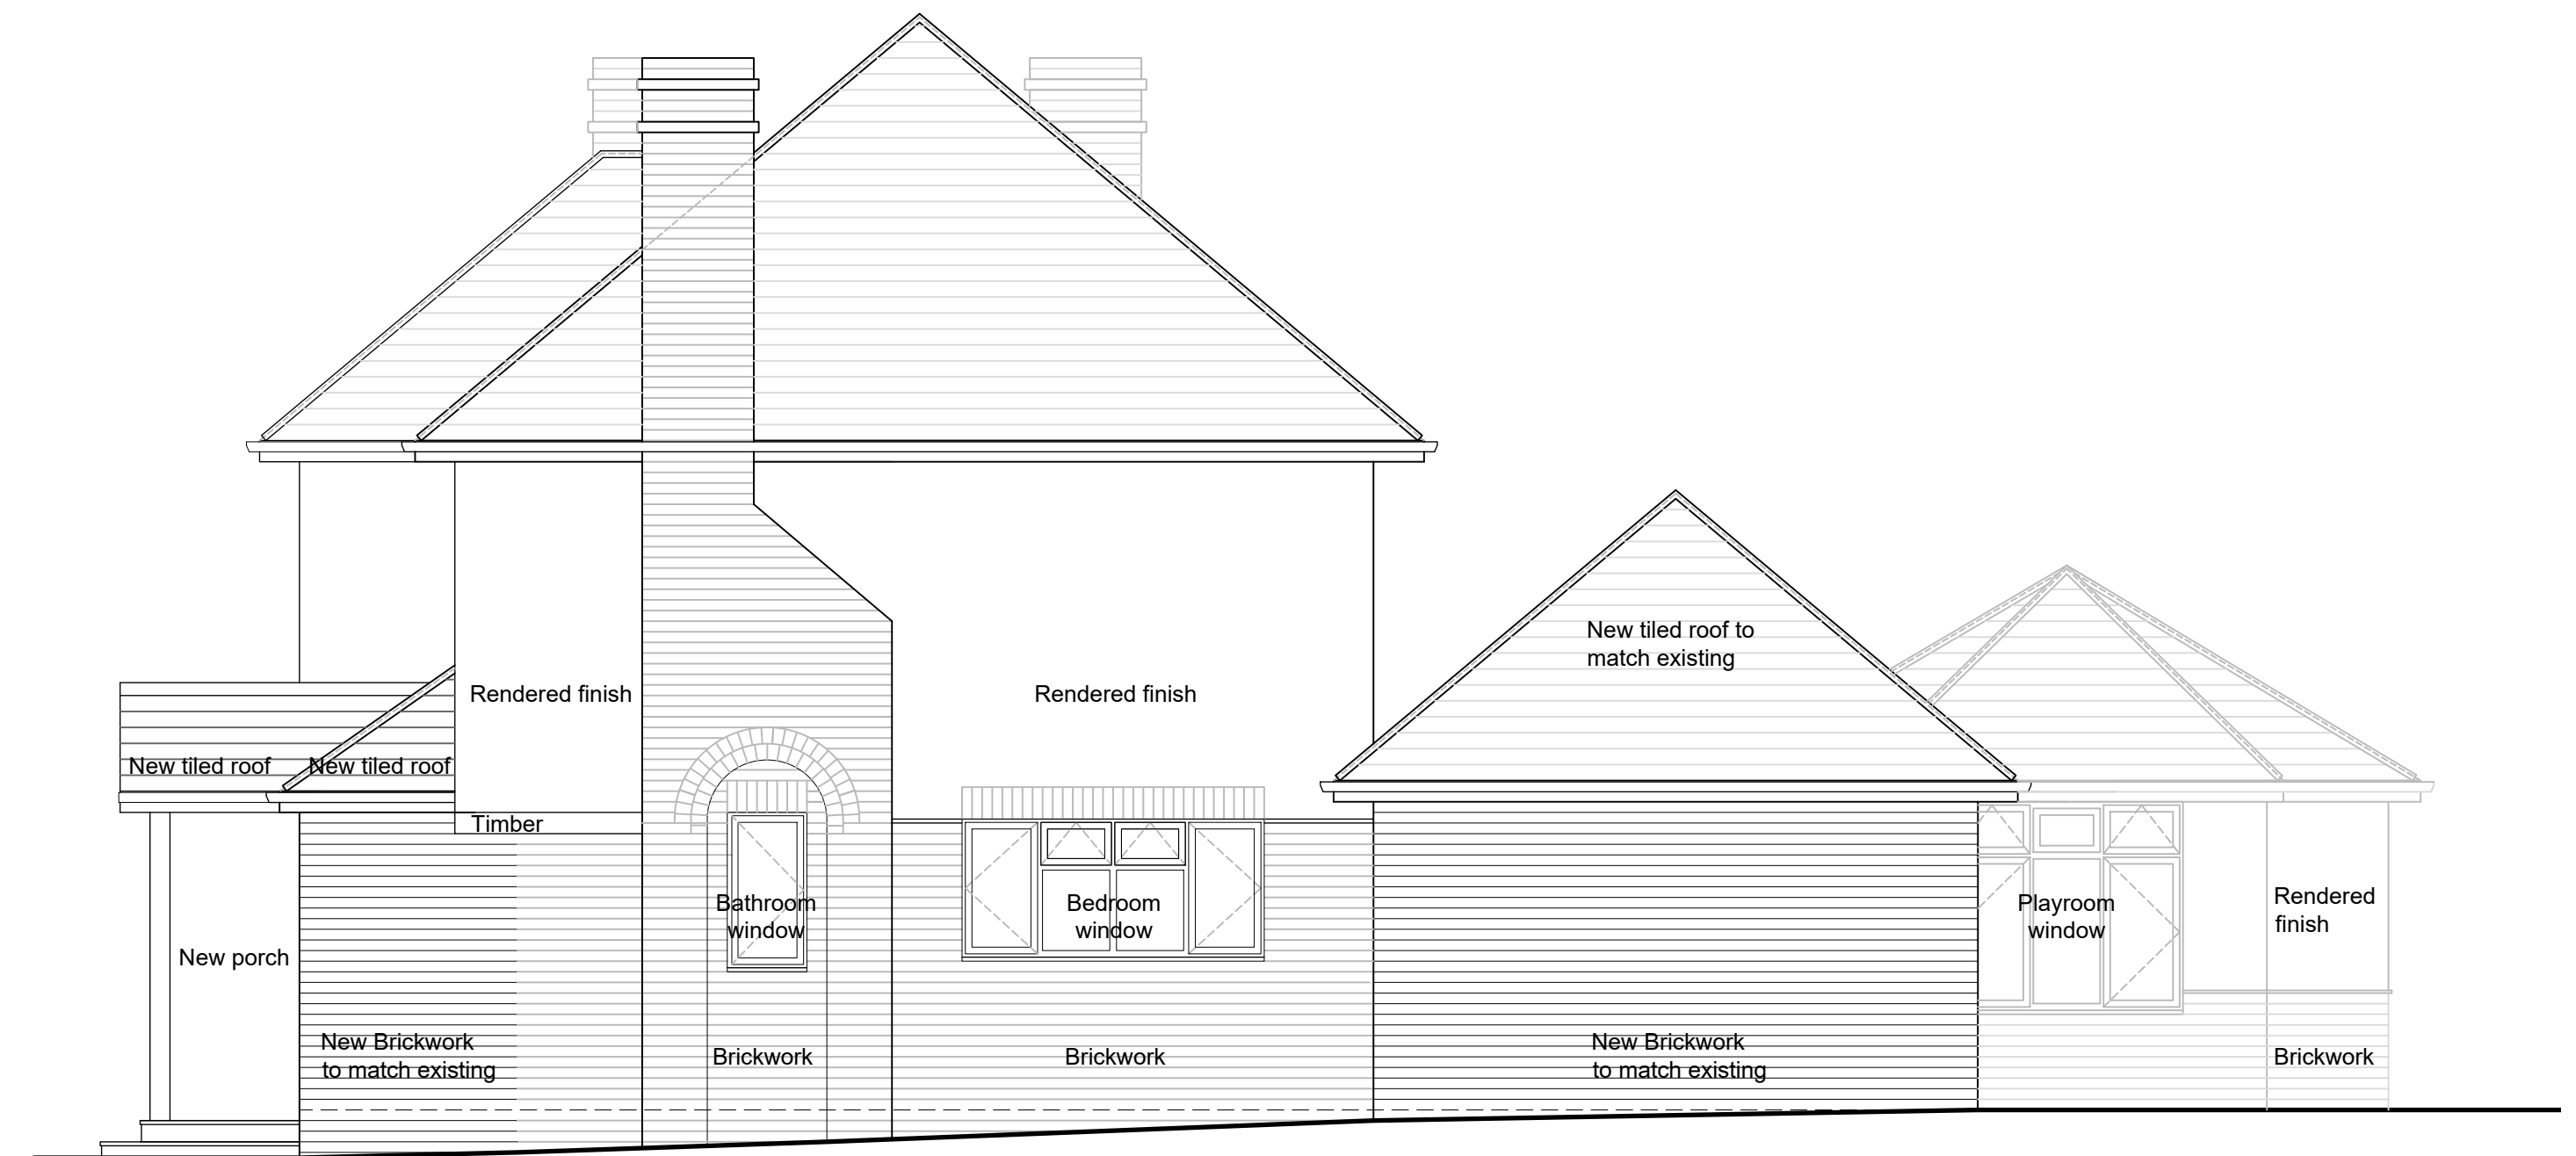



PROPOSED FRONT ELEVATION A

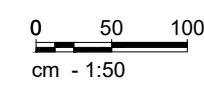


PROPOSED SIDE ELEVATION B

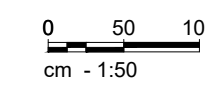

PROPOSED REAR ELEVATION C

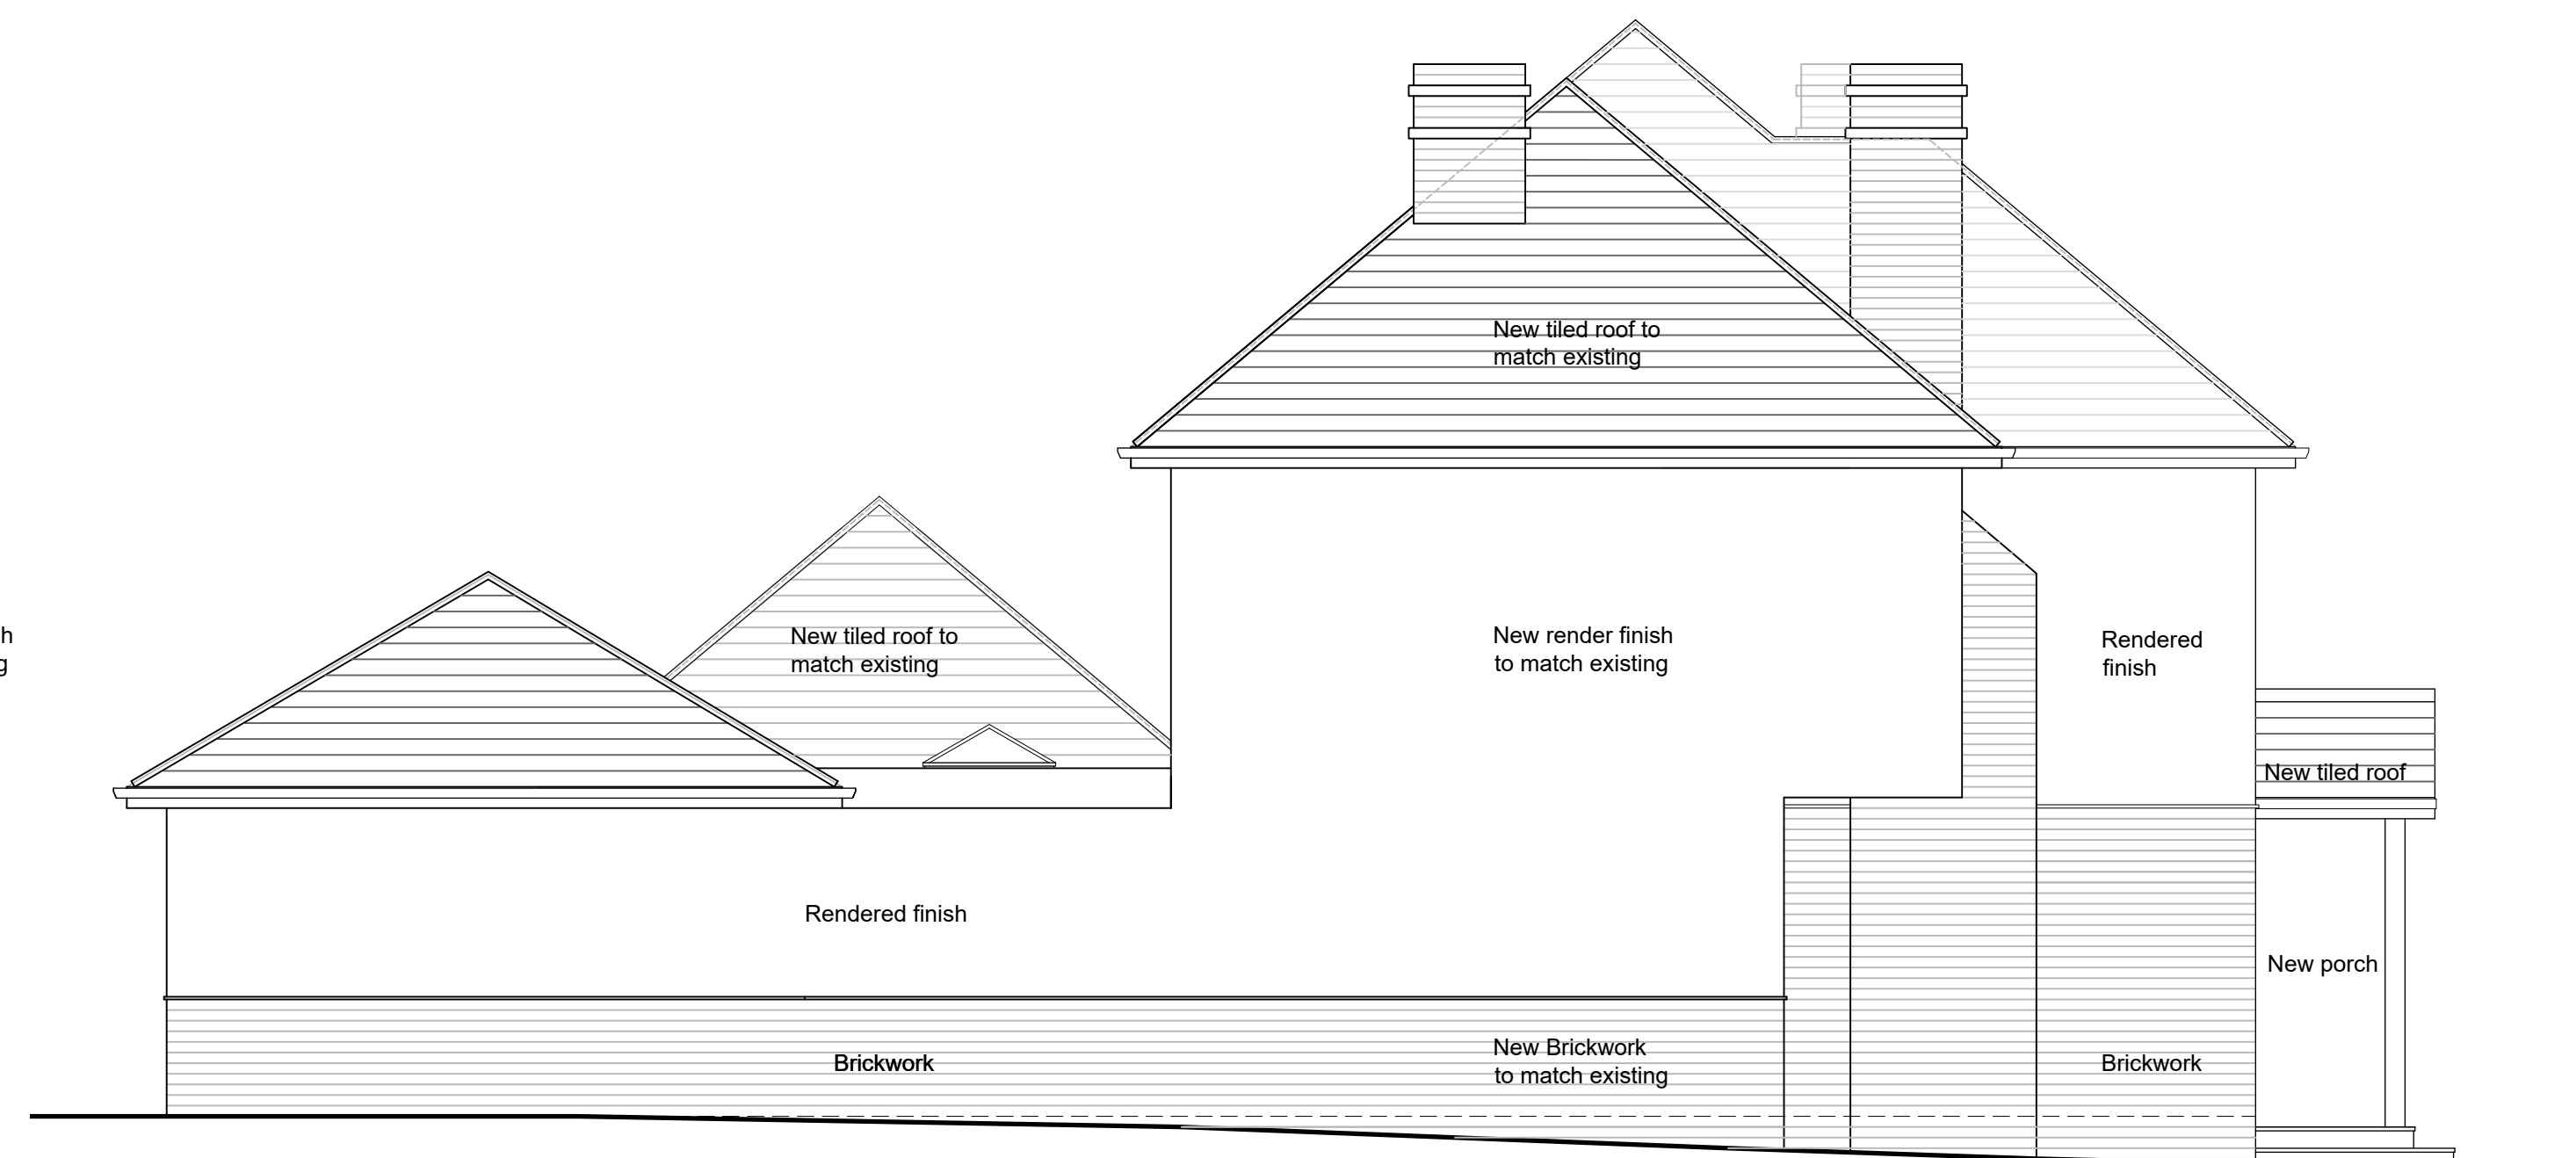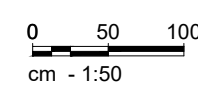

PROPOSED SIDE ELEVATION D

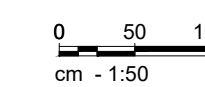

PROPOSED EXTERNAL ELEVATIONS

MR & MRS DIDWANIA
SINGLE & DOUBLE STOREY EXTENSION
122, KIDMORE END ROAD
READING RG4 8SP

SCALE- 1:50 @ A1 JULY 2025 V KOTHARI

11/P-22 B