



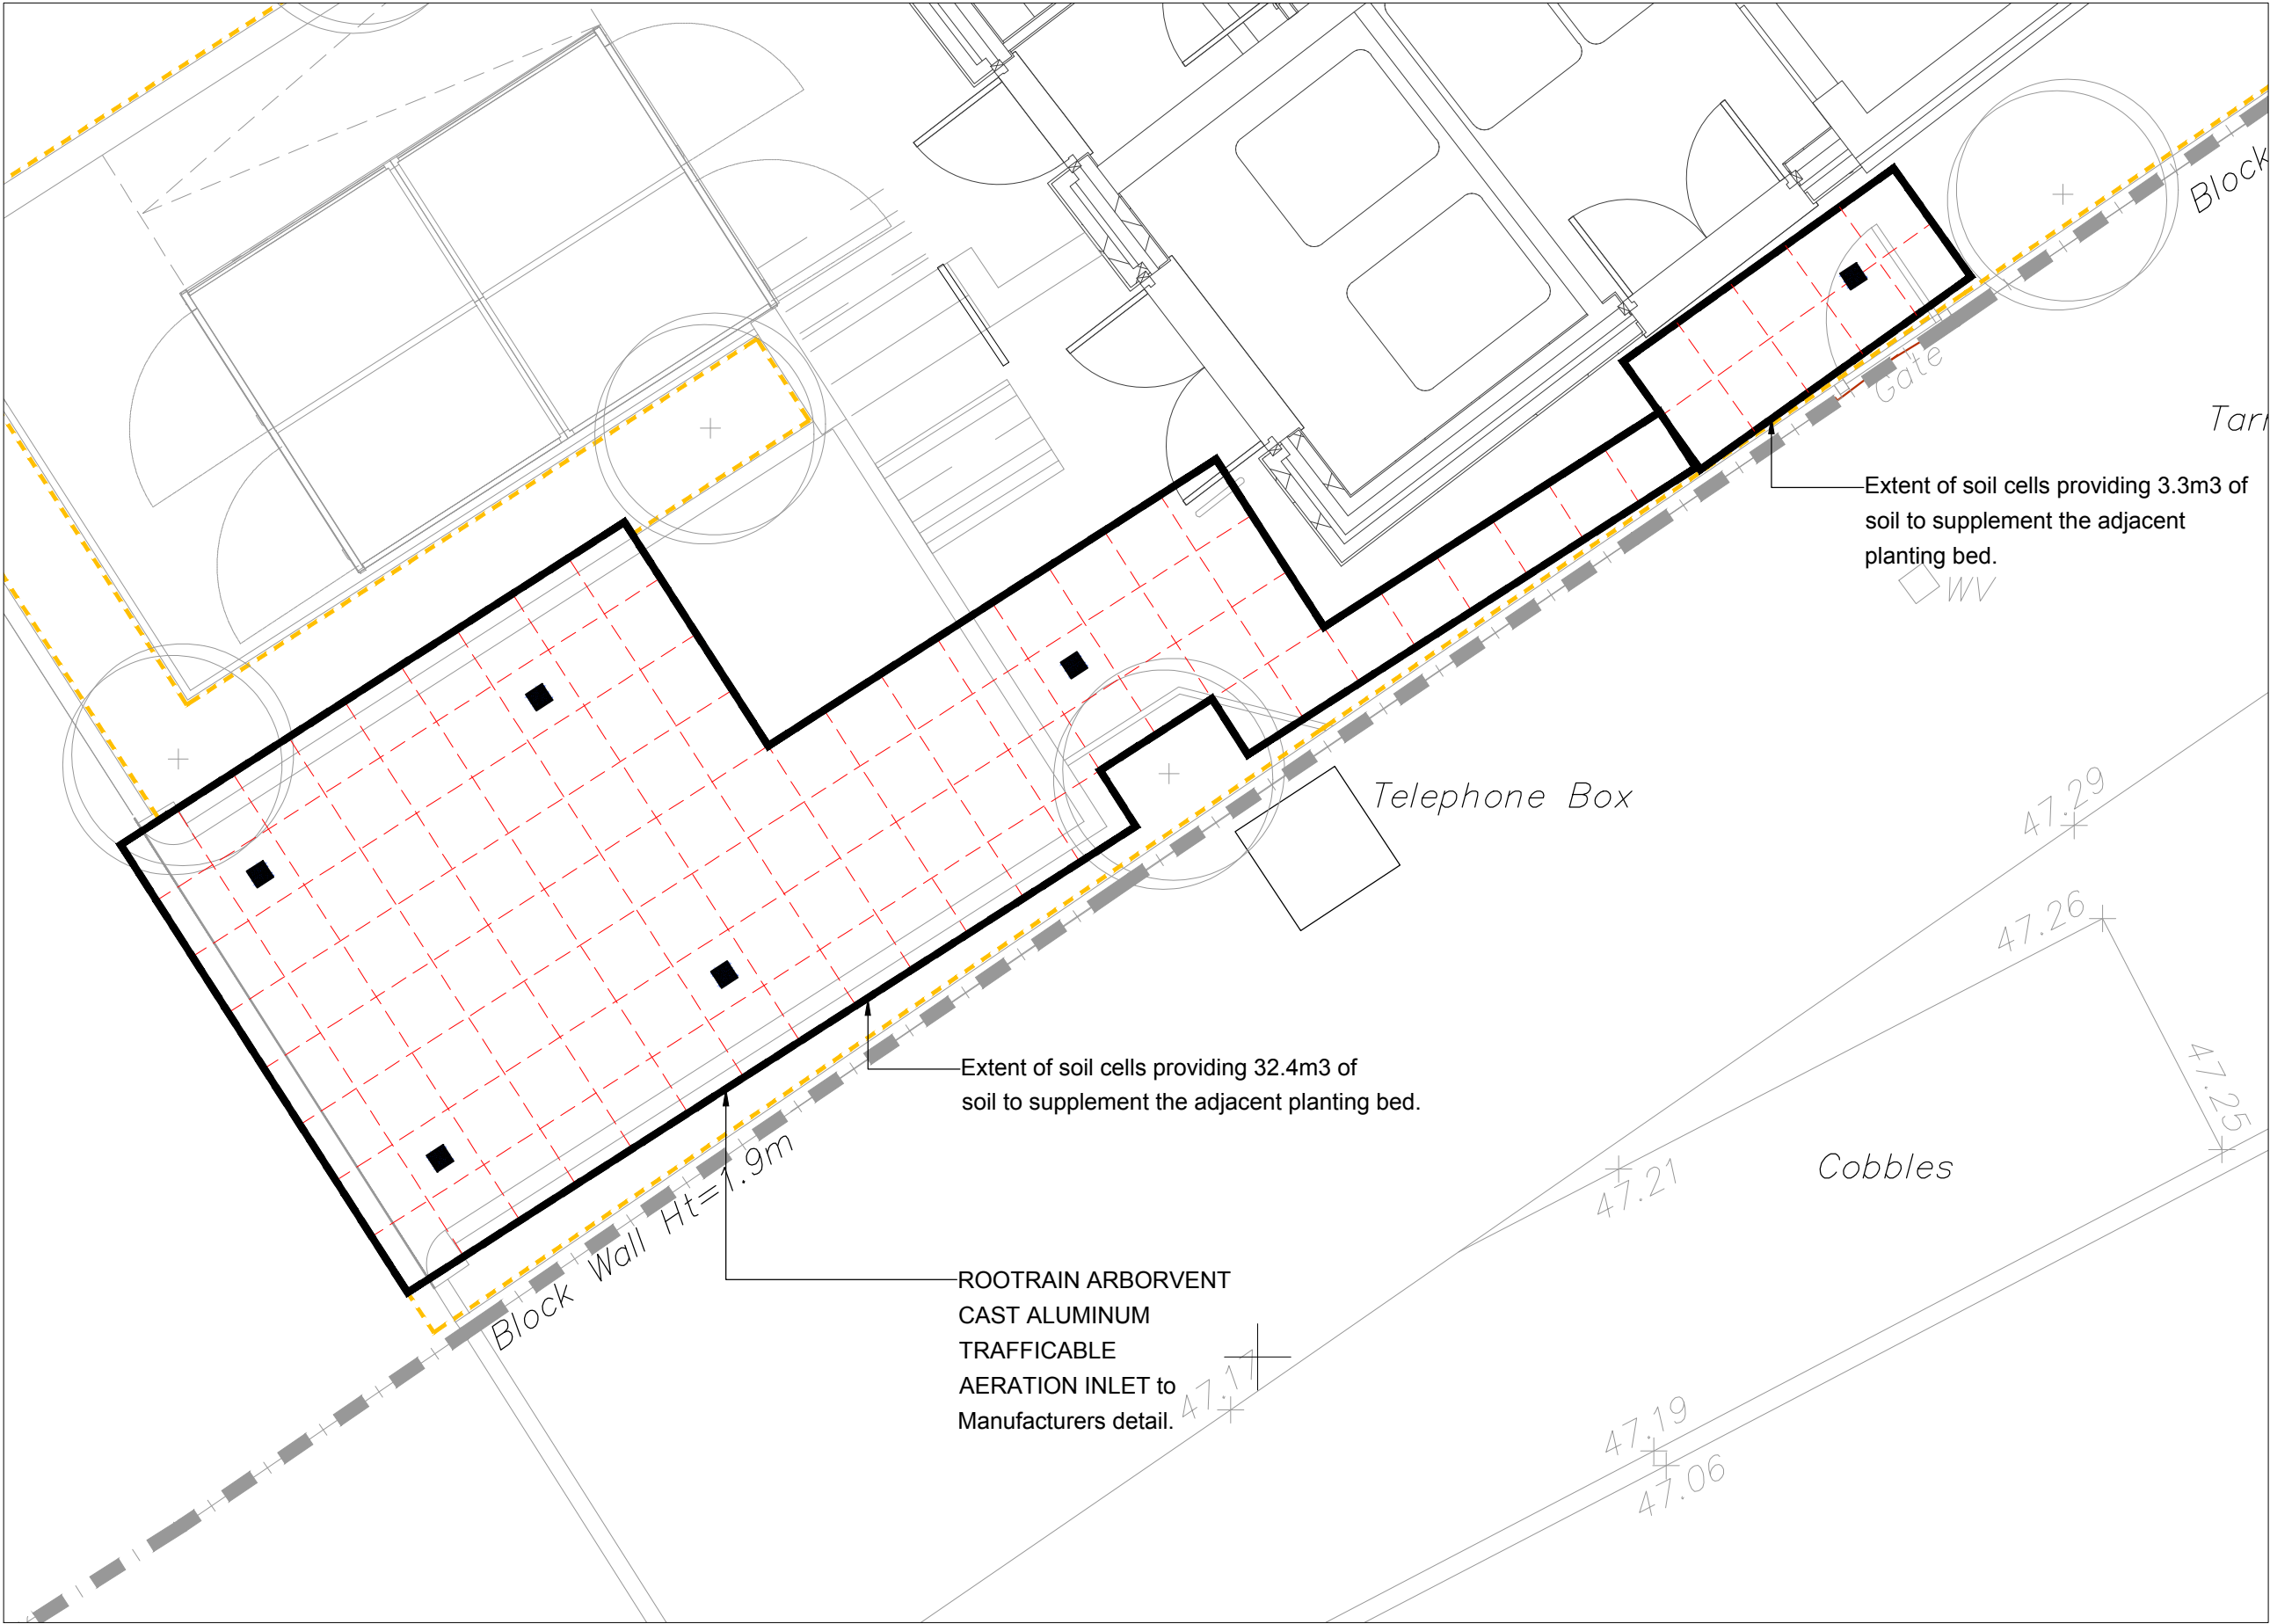


01
L11097

Plan 1:50

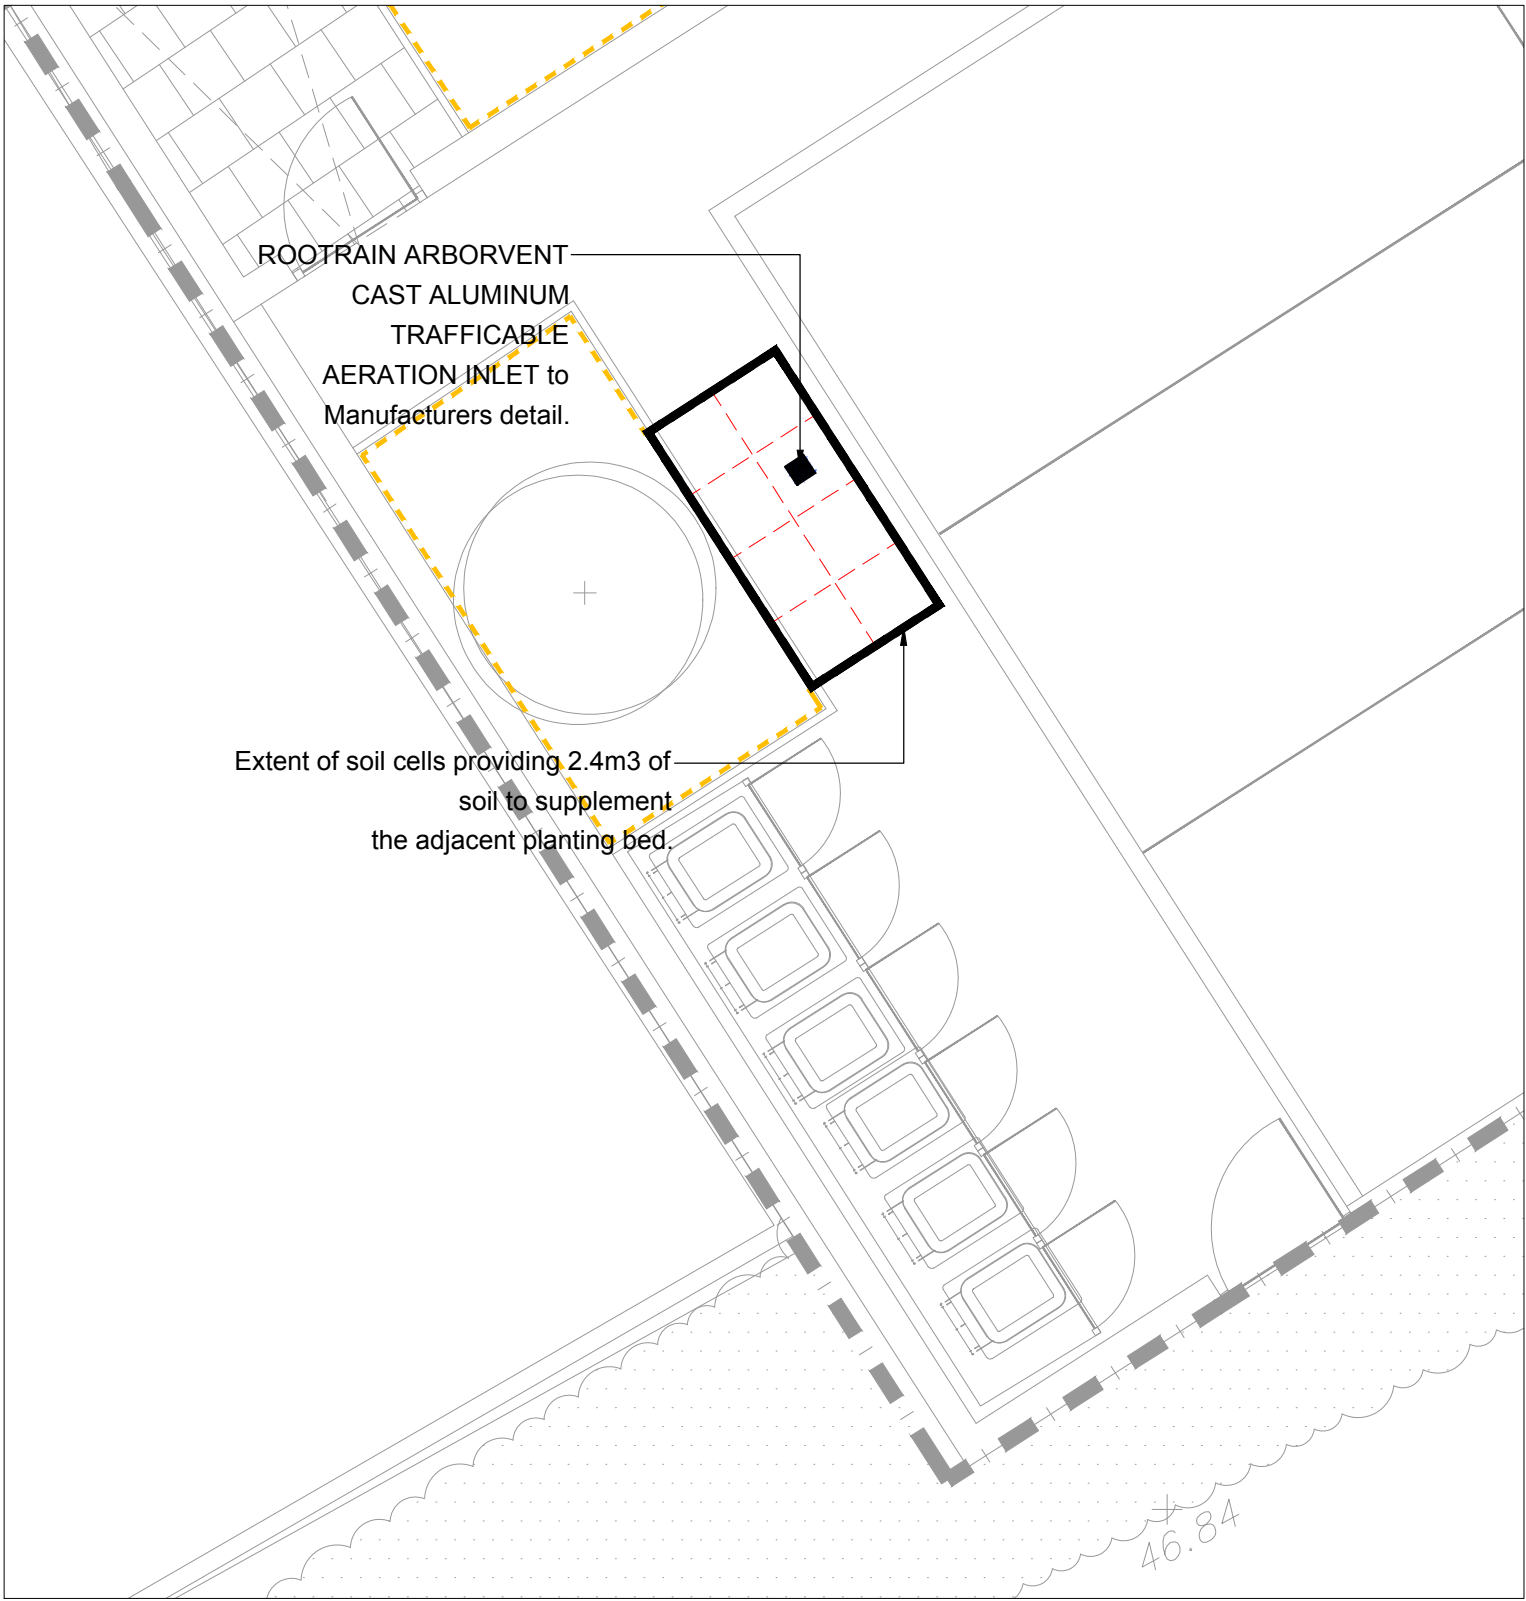


02
L11097

Plan 1:50

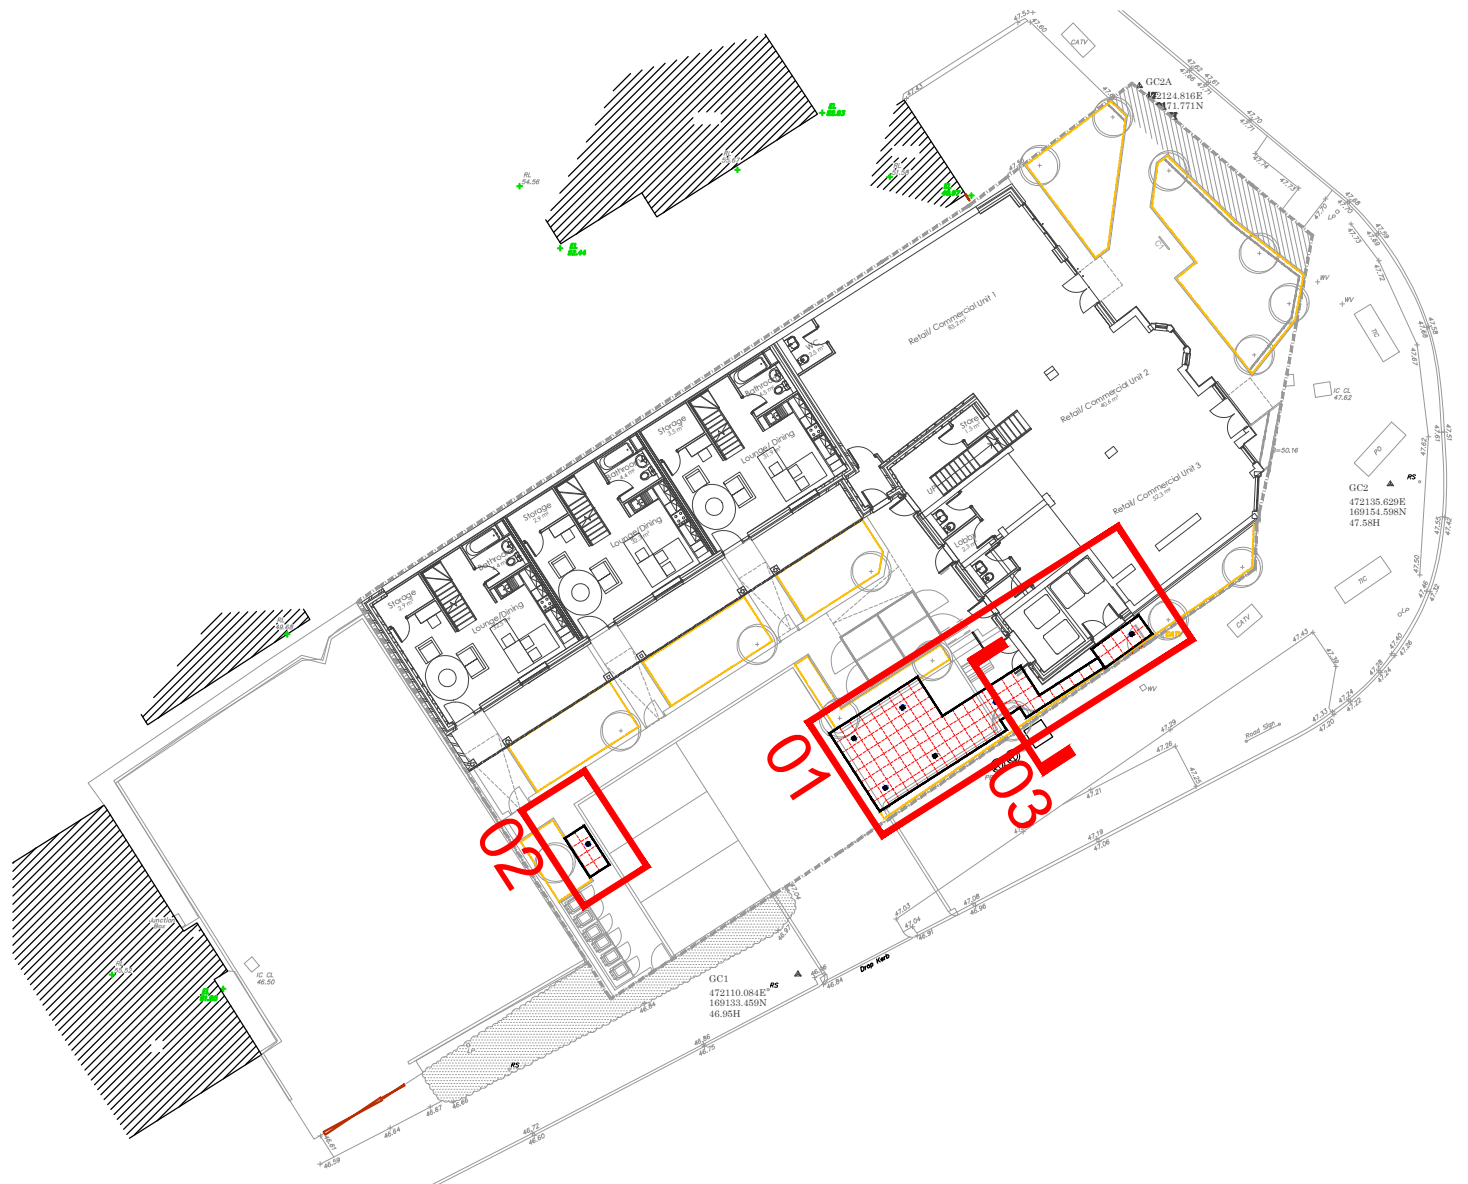


Section Location Plan NTS

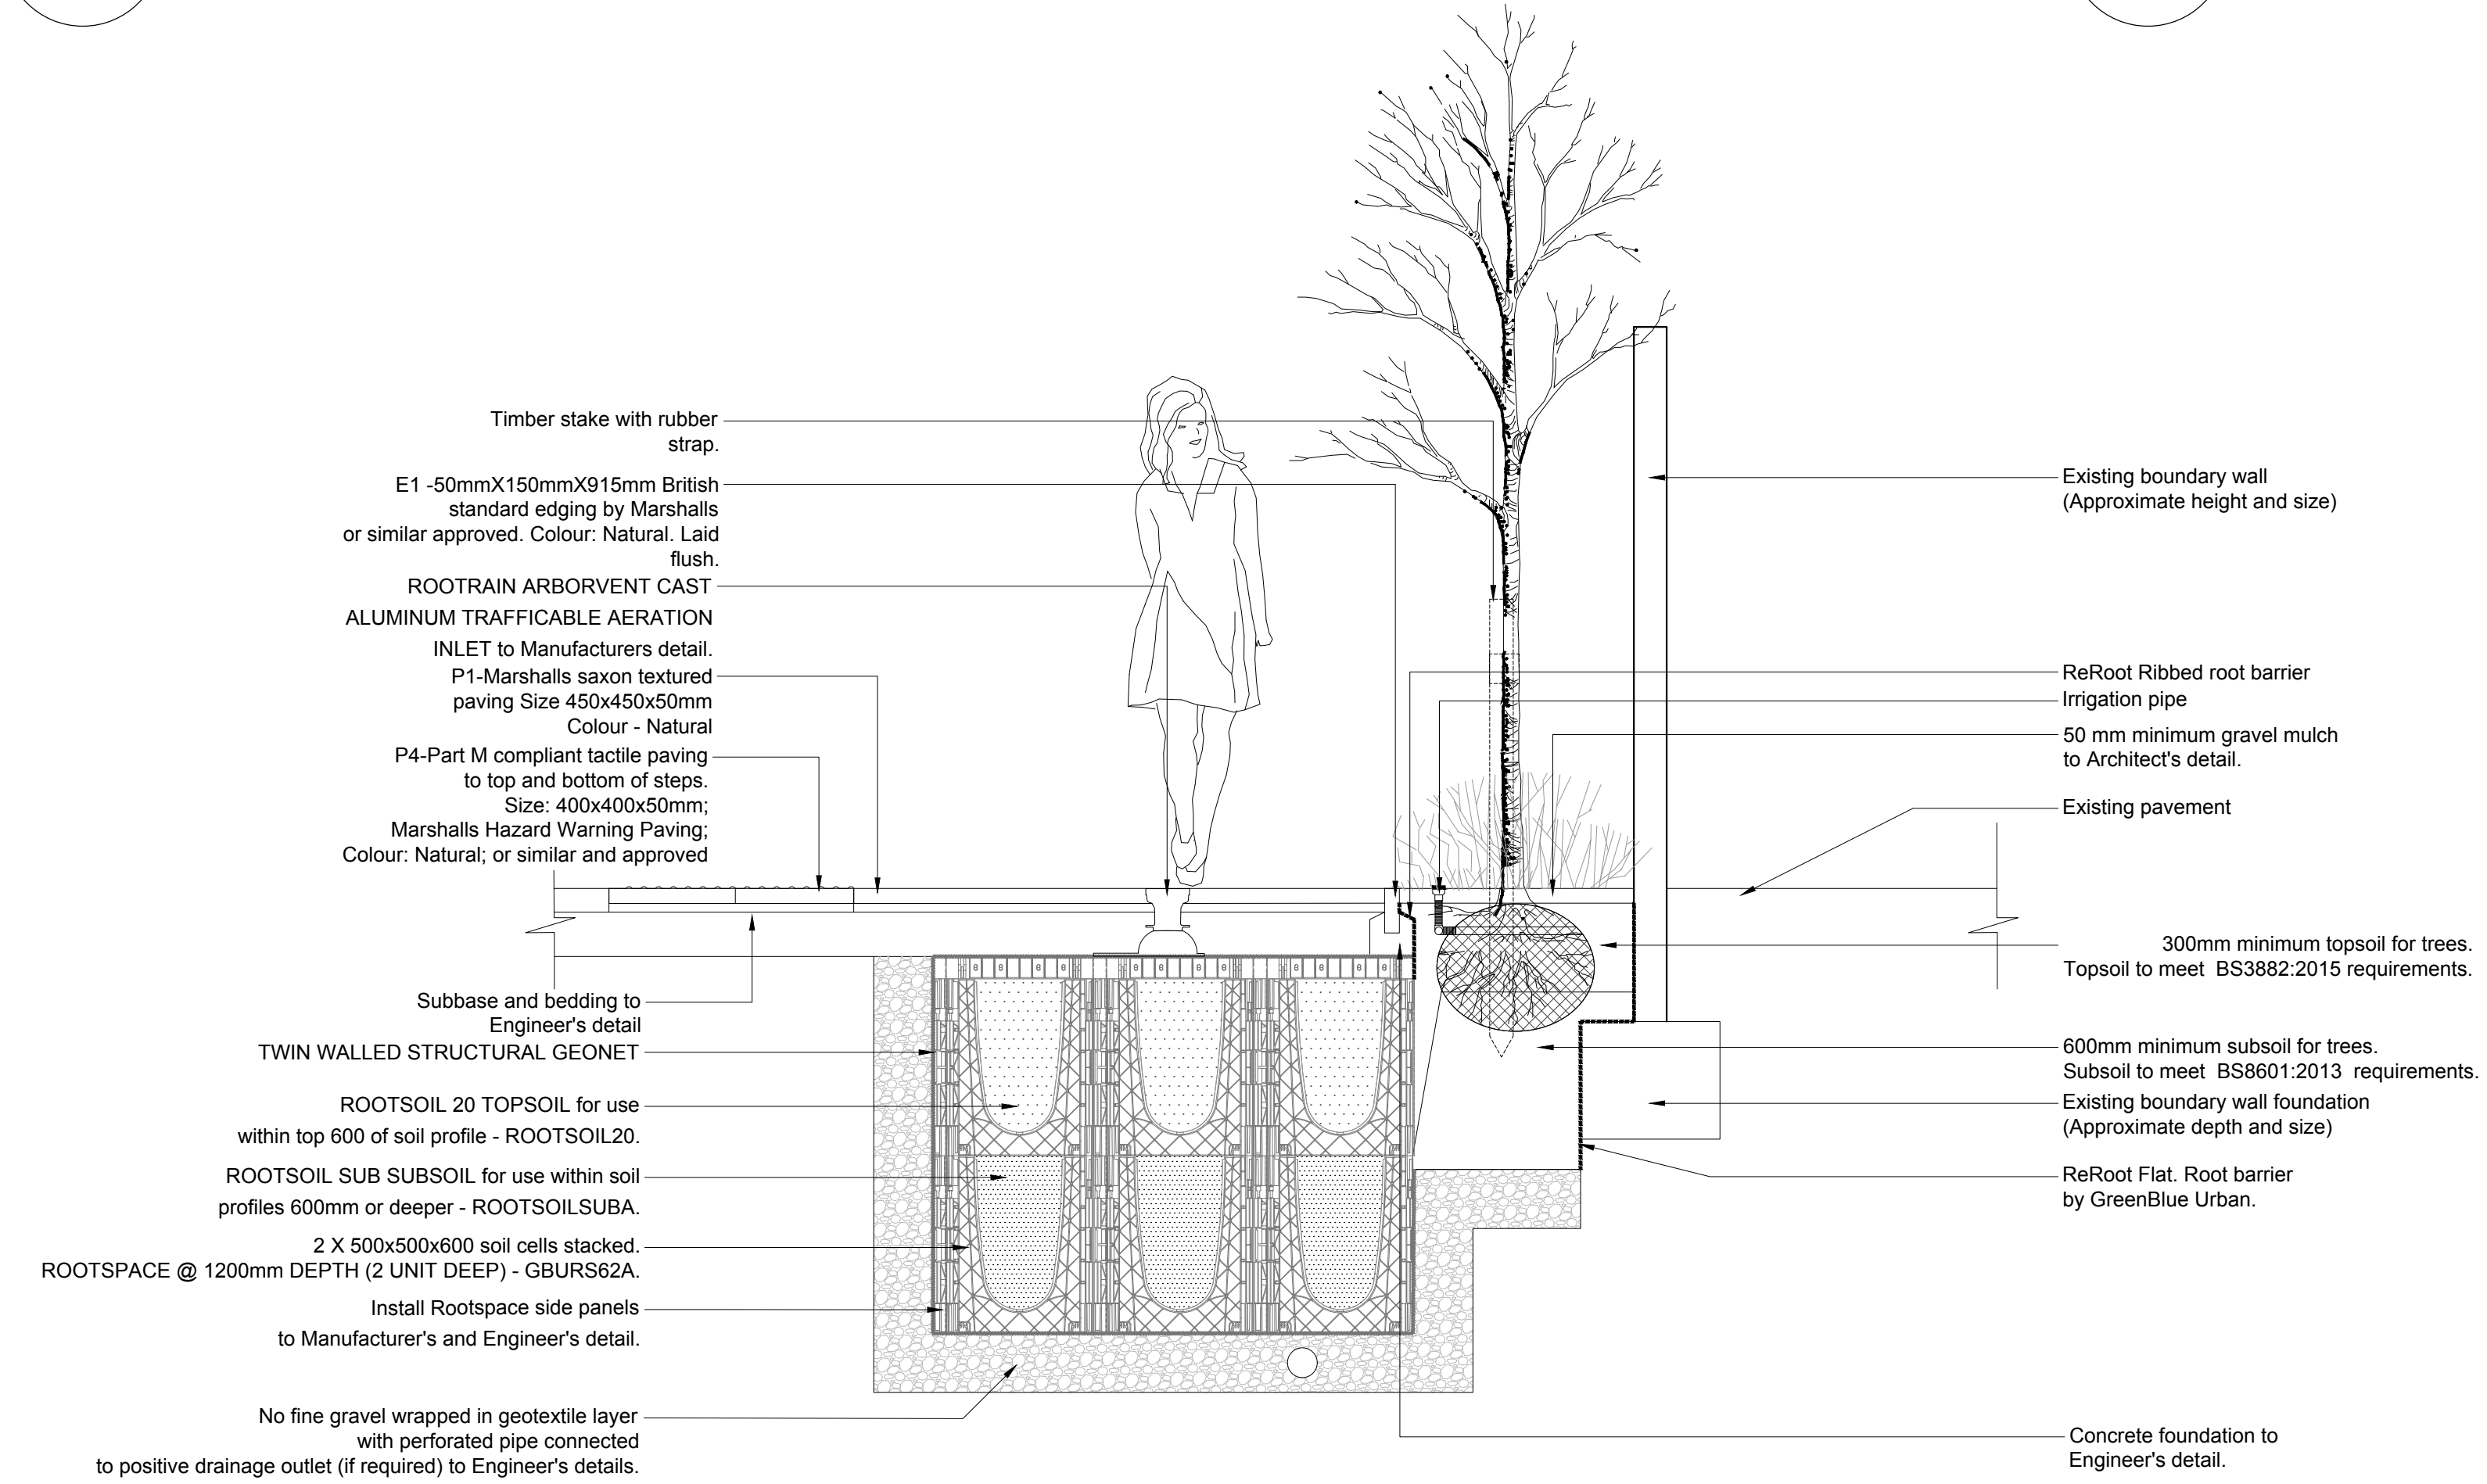

03
L11097

Section 1:20

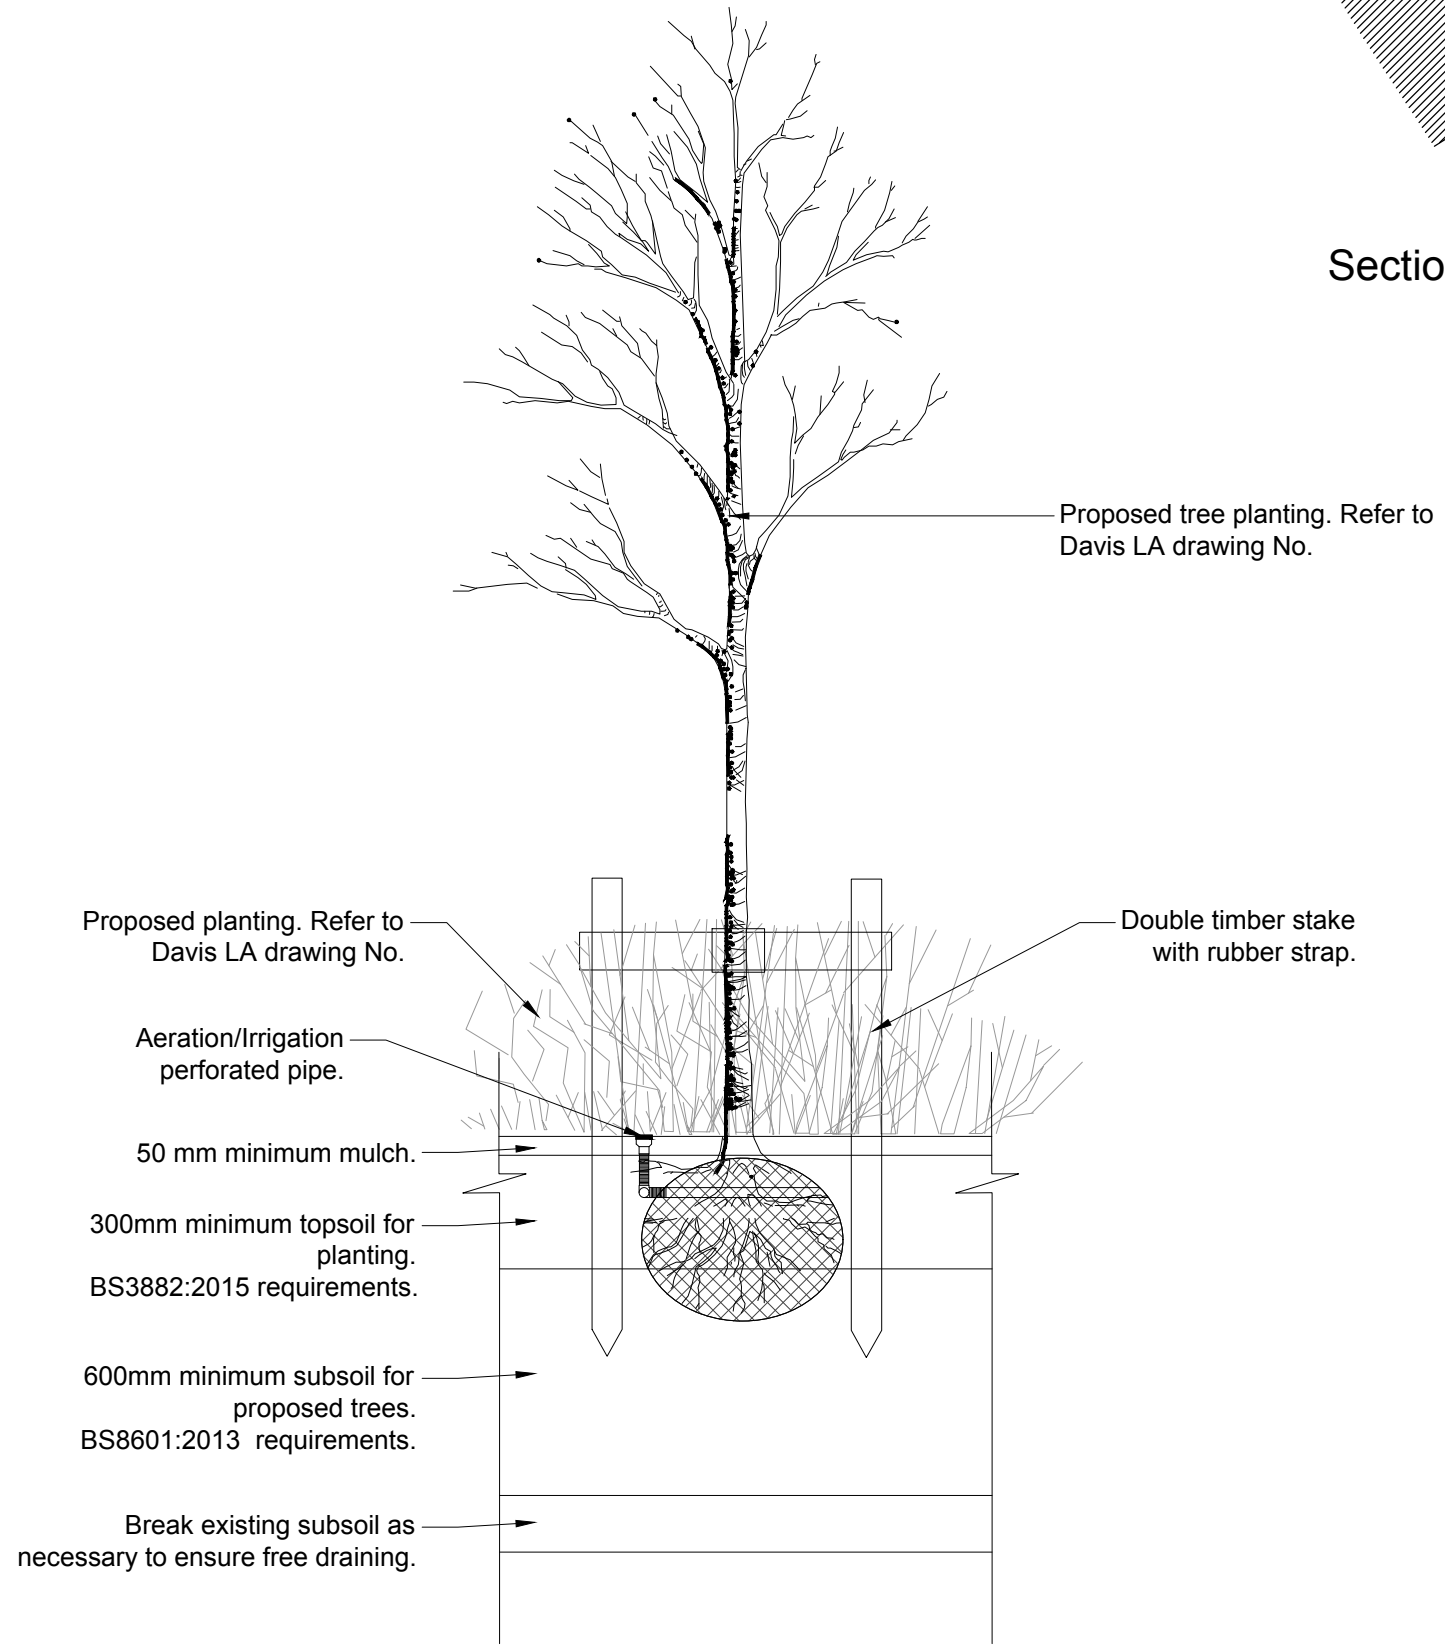

04
L11097

Section 1:20

NOTES:

1. This drawing is to be read in conjunction with all relevant contract documentation from the design team, with any conflicting information to be brought to the attention of Davis Landscape Ltd in writing before commencing on site.
2. The contractor is to check and verify all levels and dimensions before construction. Any discrepancies are to be brought to the attention of Davis Landscape Ltd in writing before commencing on site.
3. All dimensions in mm, unless otherwise stated.
4. Do not scale from this drawing.
5. All sub base and concrete specification, fixings, brackets & the like to Engineers' details & specification.
6. We are not liable for the detailed design of above ground drainage, ground drainage, sub-bases, foundations, retaining structures, fall from height barriers and building waterproofing details.
7. All proprietary products shall be installed in accordance with manufacturers written instructions.
8. Submit Shop drawings for Davis Landscape Ltd approval before constructing any bespoke landscape item.

Rev	Description	Date	By
A	Tree pit detail added	11/07/25	BA

Davis Landscape Architecture
15 Iliffe Yard, London, SE17 3QA
020 7277 1035
mail@davisla.com | www.davisla.com
Client
Whitley Wood Properties Ltd

Job Title
Whitley Wood Lane, Reading

Drawing Title
Tree pit detail

Scale : Varies	Drawn : BA
Date : 11/06/25	Checked : JD
Drawing No. : L1097D01	Rev. : A