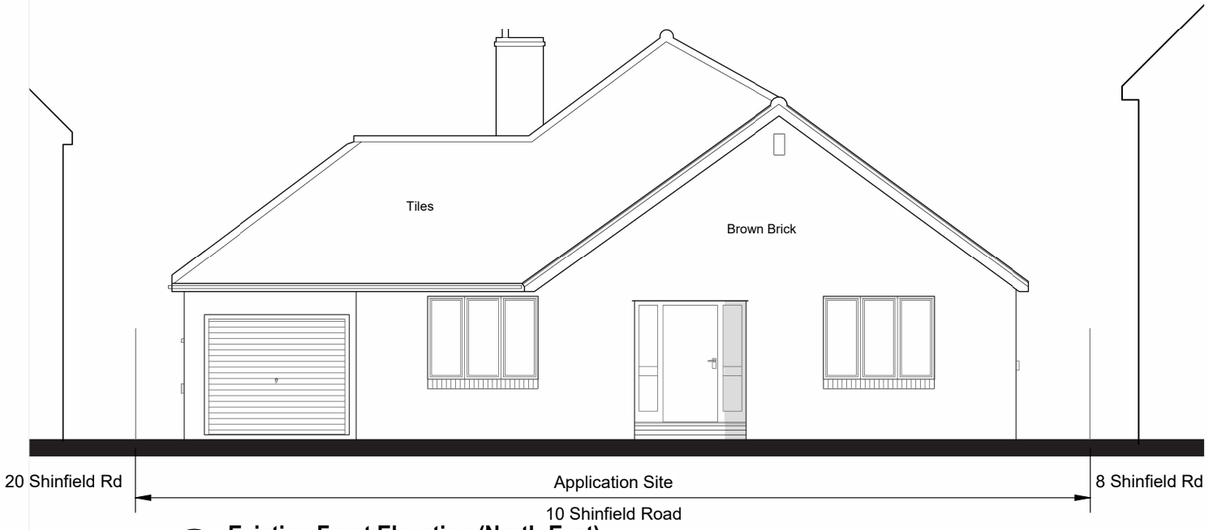


## 1 Existing Front Elevation (North-East)

1 : 100

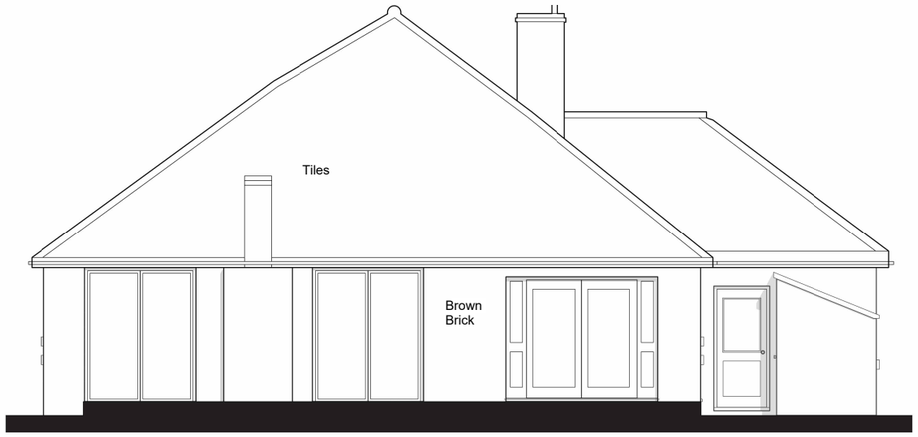


## 2 Existing Rear Elevation (South-West)

1 : 100

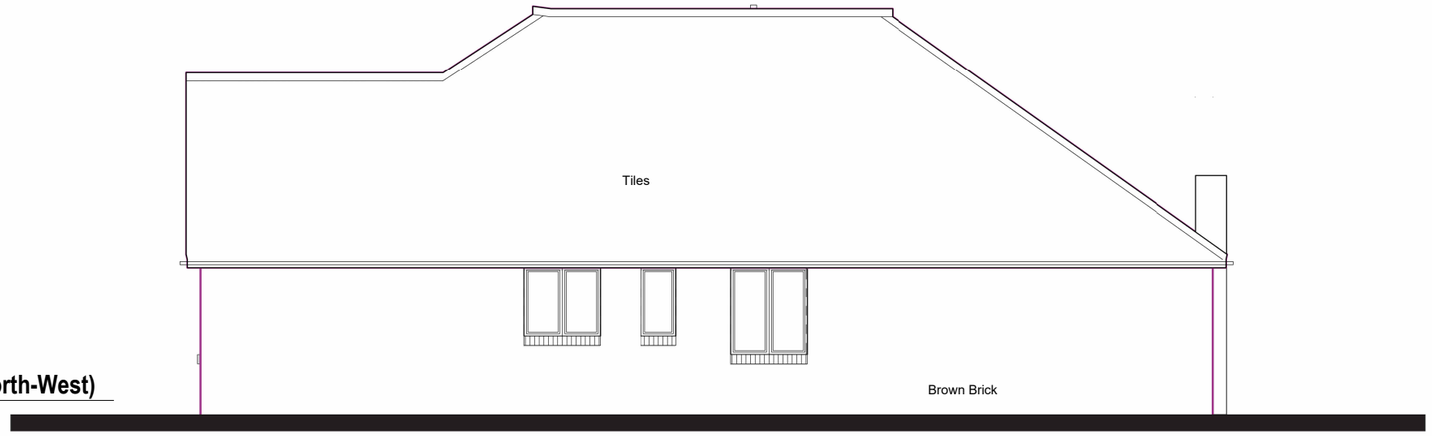


## 3 Existing RHS Elevation (North-West)

1 : 100

## 4 Existing LHS Elevation (South-East)

1 : 100

CDM 2015: DESIGNERS NOTES ON SIGNIFICANT RESIDUAL RISK

In preparing this design KITE ARCHITECTS have attempted to avoid using materials and techniques which could cause future hazards whilst constructing, using, maintaining or de-commissioning the building.
The below risks could not be designed out and should be carefully monitored on site during the construction period and during any future maintenance of the structure.
These notes relate solely to information shown on this drawing. Only significant risks which are considered to be unusual or unlikely to be obvious to a competent contractor or other designer will be highlighted. This information is subject to revision as the design develops. Particular hazardous areas are highlighted with a symbol on the drawings and noted.

No residual risk identified at this stage.

| REV | DATE | DESCRIPTION | DRN | AUD |
|---|---|---|---|---|
| P01 | 06.06.25 | Draft Planning Pack | RI | OH |

0 5 m

This document is the Copyright work of Kite Architects Ltd. unless formally assigned in writing.
Do not Scale from this drawing. Verify all dimensions on site. Drawing should be read in conjunction with information from all other design consultants and contractors. All drawings in digital format are for reference only.

KITE ARCHITECTS

2 Drayton House Court, Dorchester Road,
Drayton St Leonard, OX107BG

**01865 745465**
**studio@kitearchitects.co.uk**
**www.kitearchitects.co.uk**

PLANNING - RIBA STAGE 3
S4 - SUITABLE FOR STAGE APPROVAL

PROJECT INFORMATION
**10 Shinfield Road**

**Reading, Berkshire**
**EXISTING ELEVATIONS**

| | |
|---|---|
| SCALE | 1 : 100 @A3 |
| DATE CREATED | 04.06.25 |

| JOB NO. | DRAWING NO. | REVISION |
|---|---|---|
| **250007** | **KTE-XX-XX-DR-A-00022** | **P01** |