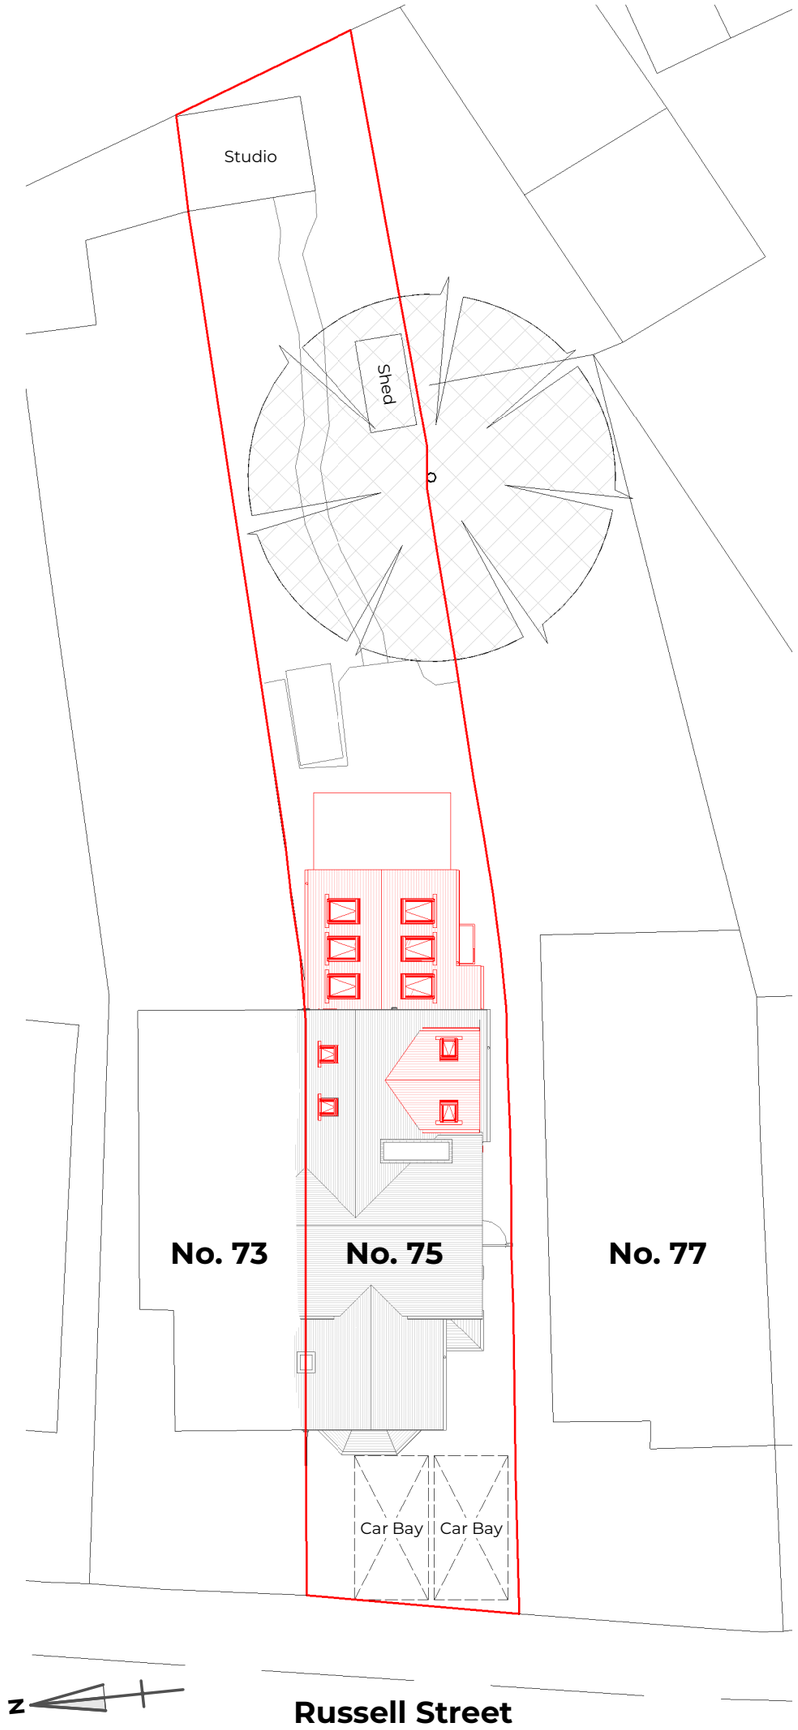

Scale 1 : 200
0 2,000 4,000 6,000 10,000
0 10 20 30 50

Michael Aubrey Barrow
STRUCTURE & ARCHITECTURE

michael aubrey structural engineers
CREATE HOME DESIGN

0118 962 9666
mapl.co.uk

0118 962 7999
createhomedesign.co.uk

NOTES

A. the drawing is copyright protected and may not be used, reproduced or relied upon by any third party without explicit agreement from MAB.
B. the client titled shall have a licence to copy and use the drawings only for the purpose as defined by the titled project and status. MAB are not liable for any other use.
C. the drawing is subject to variations. It is the Contractor's responsibility to ensure they have the latest revision.
D. this drawing must be read in conjunction with all other project drawings and any discrepancies reported immediately for clarification.
E. all measurements must be obtained from stated dimensions only, which are in millimetres unless noted otherwise, not to be scaled off except for Local Authority Planning application purposes, and checked before ordering any materials.
F. full schedules, specification notes and legends are located on drawings numbered '900' to '999'.
G. this drawing is to be read in conjuction with 'Specification and Description of Works'

PROJECT ADDRESS
75 Russell Street, Reading. RG1 7XG

PROJECT DESCRIPTION
Single Storey Rear Extension, Internal Alterations & Second Floor Dormer Extension

CHECK'D	DRAWN	REV.
RK	FM	C

REV	DATE	BY	DESCRIPTION
C	09.07.2025	FM	Rear extension footprint reduced

STATUS **PLANNING**

Drawing to support a planning application, intended for illustration purposes only, subject to statutory approval, and must not be used for construction.

CLIENT
Jonathan Rood

TITLE
Plans - Site - Proposed GA

SIZE	REFERENCE
A3	MAB-C5138- 051

09/07/2025 11:19:17

Copyright © 2024 Michael Aubrey Barrow Ltd. (MAB) Registered in England & Wales No.14156681. VAT Registration No. 429 9695 30. Registered Address: 6 Ivanhoe Road, Hogwood Business Park, Finchampstead, Berkshire RG40 4QQ