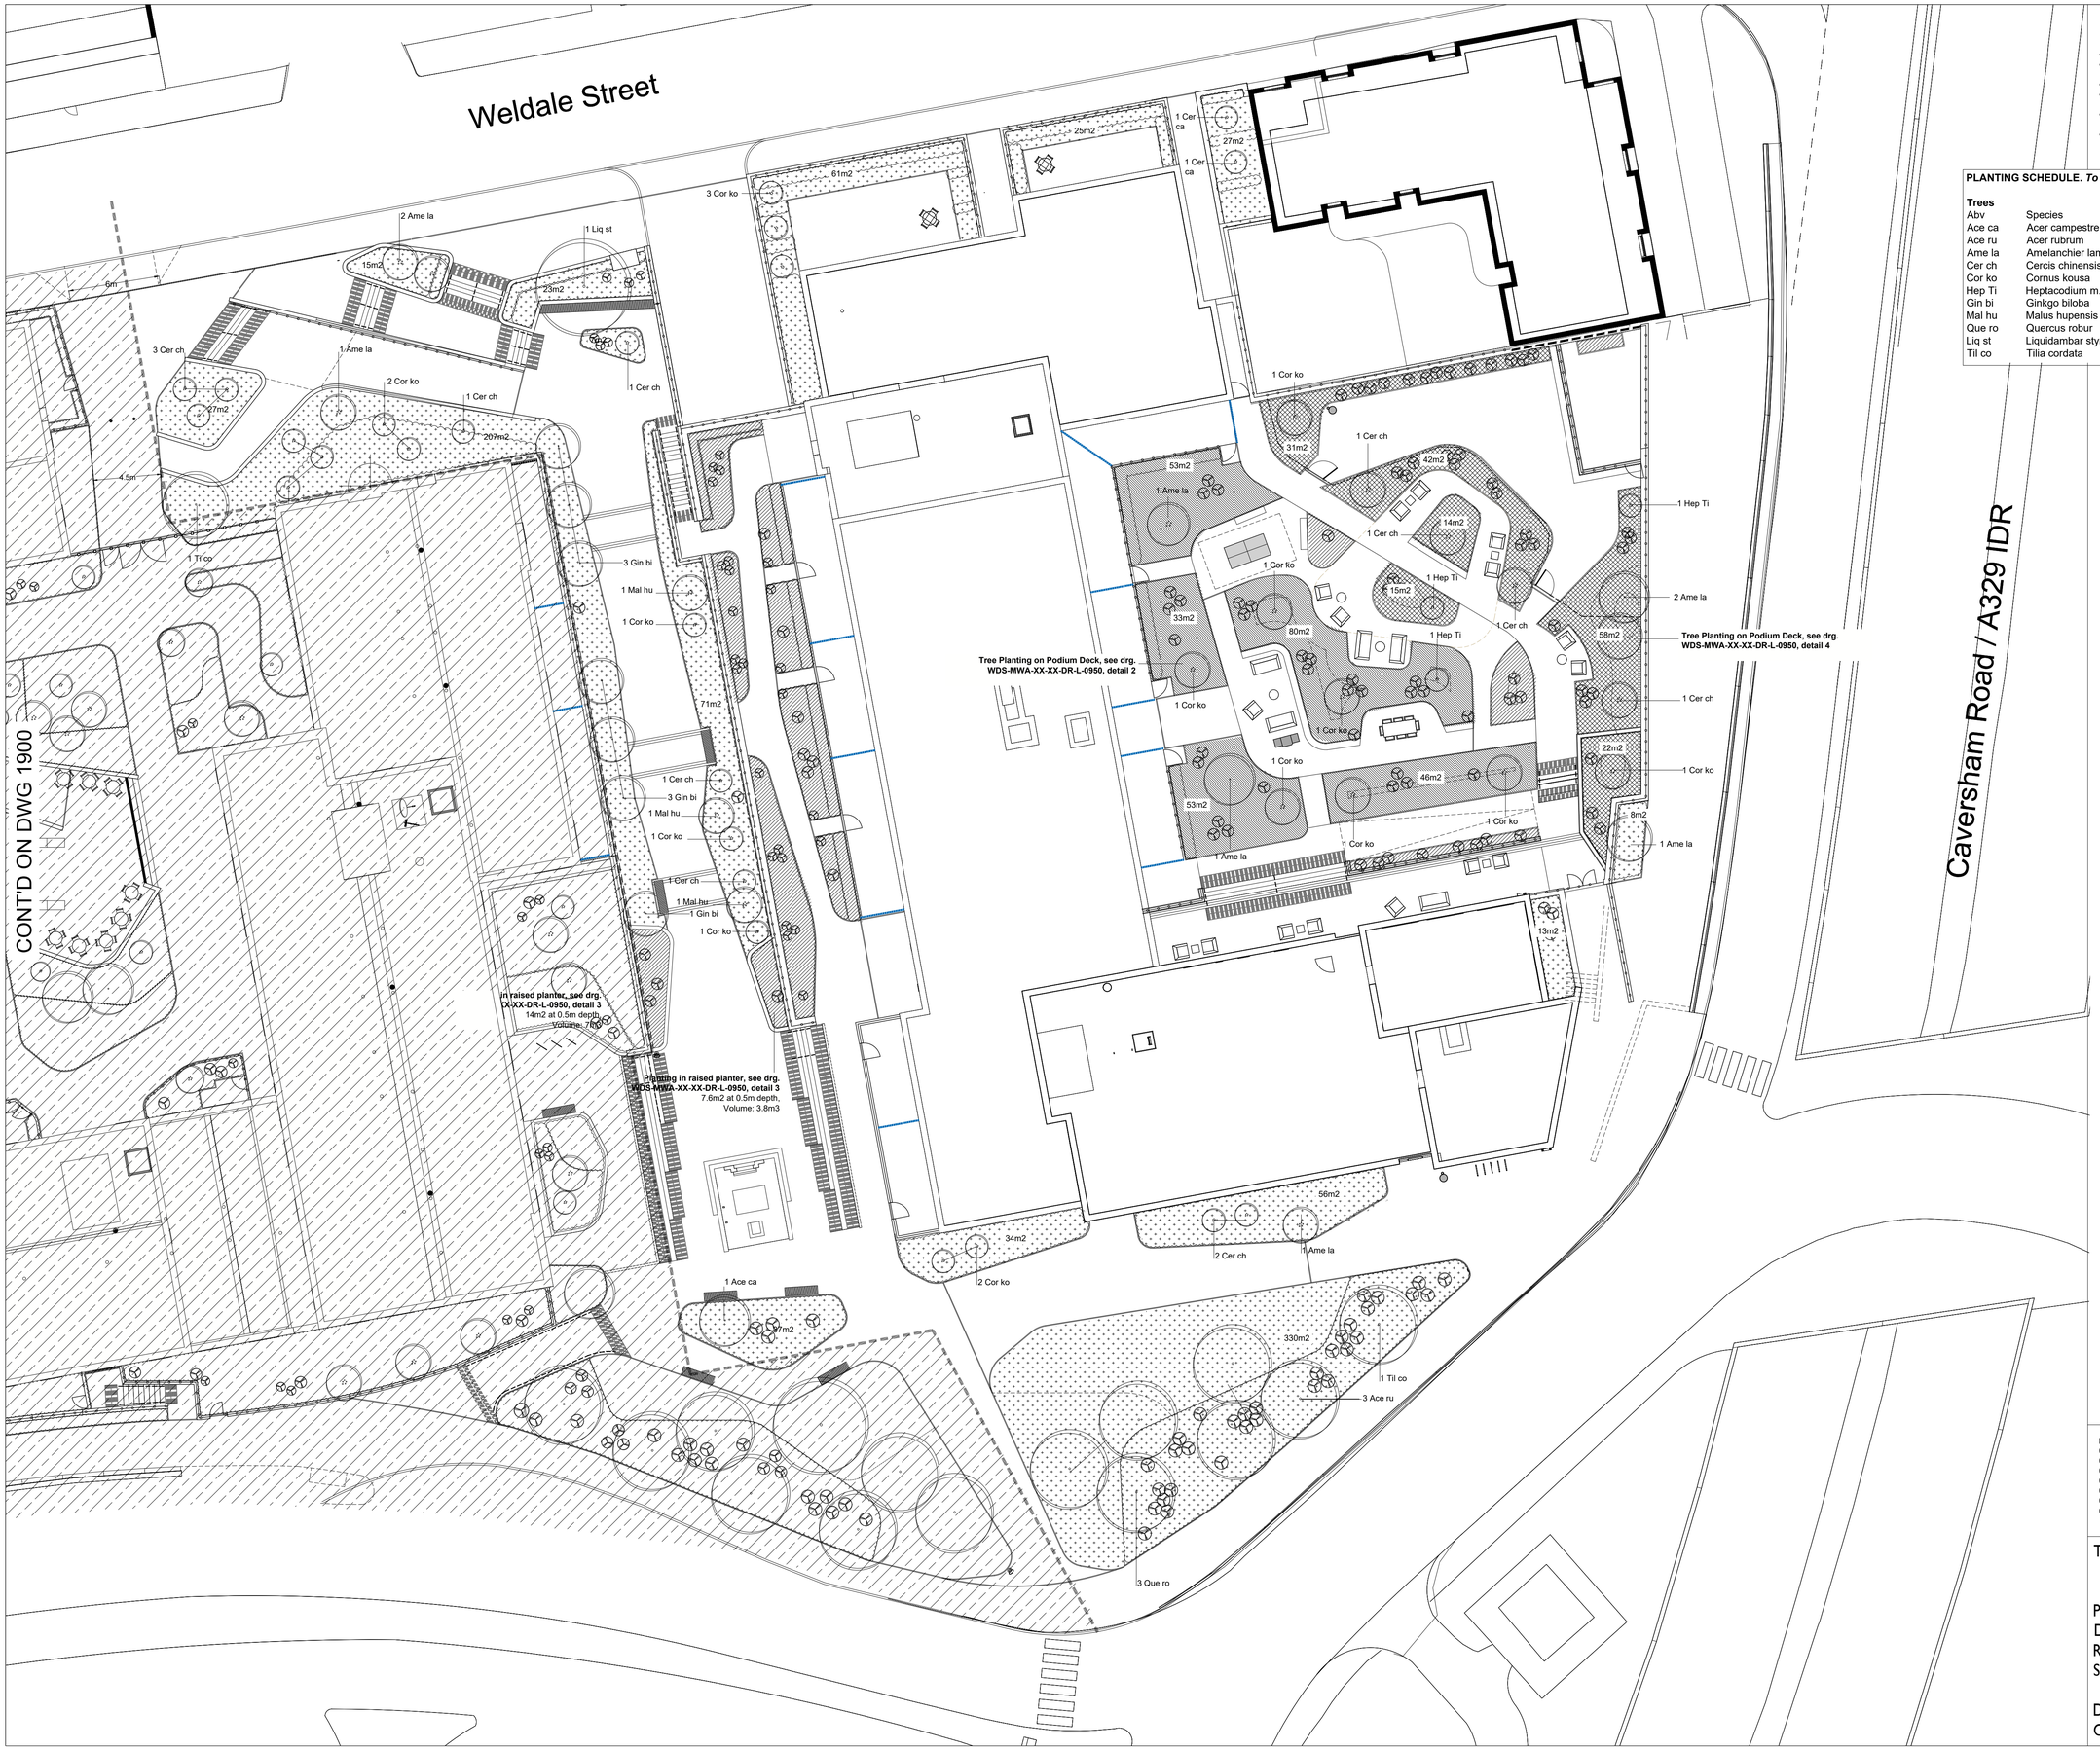

Drawing Status: SK - Sketch, I- Information, P- Planning, ER -Employers Requirements, T - Tender, CT -Contract, CO -Construction, AB-As Built

- All dimensions are in mm unless otherwise stated.
- All dimensions shall be checked on site prior to commencing the works and errors and omissions to be reported to Matthew Wigan Associates.
- All works shall conform to the current edition of the building regulations and other statutory requirements.
- All materials and workmanship shall conform with the relavent British Standard specifications and codes of practice.
- If this drawing forms part of an application for planning application on behalf of the client, it shall not be used for any other purpose without the express permission of Matthew Wigan Associates.
- This drawing may incorporate information from other professionals. Matthew Wigan Associates cannot accept responsibility for the integrity and accuracy of such information. Any clarification or additions that are required regarding such information should be sought from the relevant profession or their appointment representative.

PLANTING SCHEDULE. ***To be read in conjunction with the soft landscape specification***

Trees

Abv	Species	No.	Specification
Ace ca	Acer campestre	1	RB / C; 4-5m ht; 16-18cm girth
Ace ru	Acer rubrum	3	RB / C; 5-6m ht; 20-25cm girth
Ame la	Amelanchier lamarckii	9	RB / C; 2.5-3m ht multi-stemmed
Cer ch	Cercis chinensis 'Avondale'	13	RB / C; 2-2.5m ht multi-stemmed
Cor ko	Cornus kousa	21	RB / C; 2-2.5m ht multi-stemmed
Hep Ti	Heptacodium m. 'Tianshan'	3	RB / C; 1.5-2m ht multi-stemmed
Gin bi	Ginkgo biloba	7	RB / C; 5-6m ht; 20-25cm girth
Mal hu	Malus hupensis	3	RB / C; 3.5-4m ht multi-stemmed
Que ro	Quercus robur	3	RB / C; 5-6m ht; 20-25cm girth
Liq st	Liquidambar styraciflua	1	RB / C; 7-8m ht; 35-40cm girth
Til co	Tilia cordata	1	RB / C; 5-6m ht; 20-25cm girth

Continued on Drg 1900

Proposed tree

Open planting bed (with access to underlying subsoil. See WDS-MWA-XX-XX-DR-L-0950, detail 1 for tree planting

Planting bed for shrubs on Podium Deck with 0.5m depth planting medium. See WDS-MWA-XX-XX-DR-L-0950, detail 3

Podium Deck tree planting planting beds, mounded 0.5-0.9m depth. See WDS-MWA-XX-XX-DR-L-0950, detail 2

Podium Deck tree planting planting beds, in raised planter to min. 0.9m depth. See WDS-MWA-XX-XX-DR-L-0950, detail 4

N

0m 10m 20m

1:200

Rev.	Date	Revision Notes / Status	Drawn	Checked
00	01.07.19	Preliminary Issue	WB	MW
01	26.08.19	Minor revision	WB	MW
02	25.08.19	Planning Issue	WB	MW
03	15.06.20	Southern planting bed trees amended to LPA comment	WB	MW
04	05.10.20	Tilia and Magnola species amended	WB	MW
05	19.12.24	Courtyard B updated, species to podium deck amended	WB	MW
05	28.02.25	Updated to current GA layout	WB	MW

Title: Weldale Street,
Tree Planting Plan
2 of 2

Project: Weldale Street

Drg no: WDS-MWA-XX-XX-DR-L-2900

Rev: 06 Status: P

Scale: 1:200@A1

Date: 01.07.2019

Client: Crossmark

Matthew Wigan Associates

3 Batsford
1 The Park
Cheltenham,
Gloucestershire GL50 2SL
++44 (0)7557 095062
Matthew.Wigan@matthewwigan.com
www.matthewwigan.com