



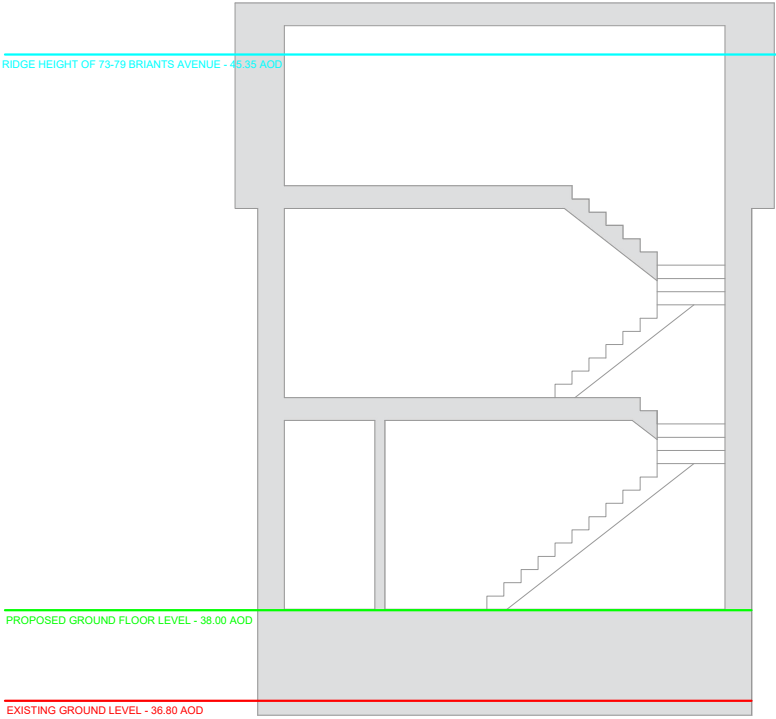

PROPOSED TYPICAL  
SECTION AA

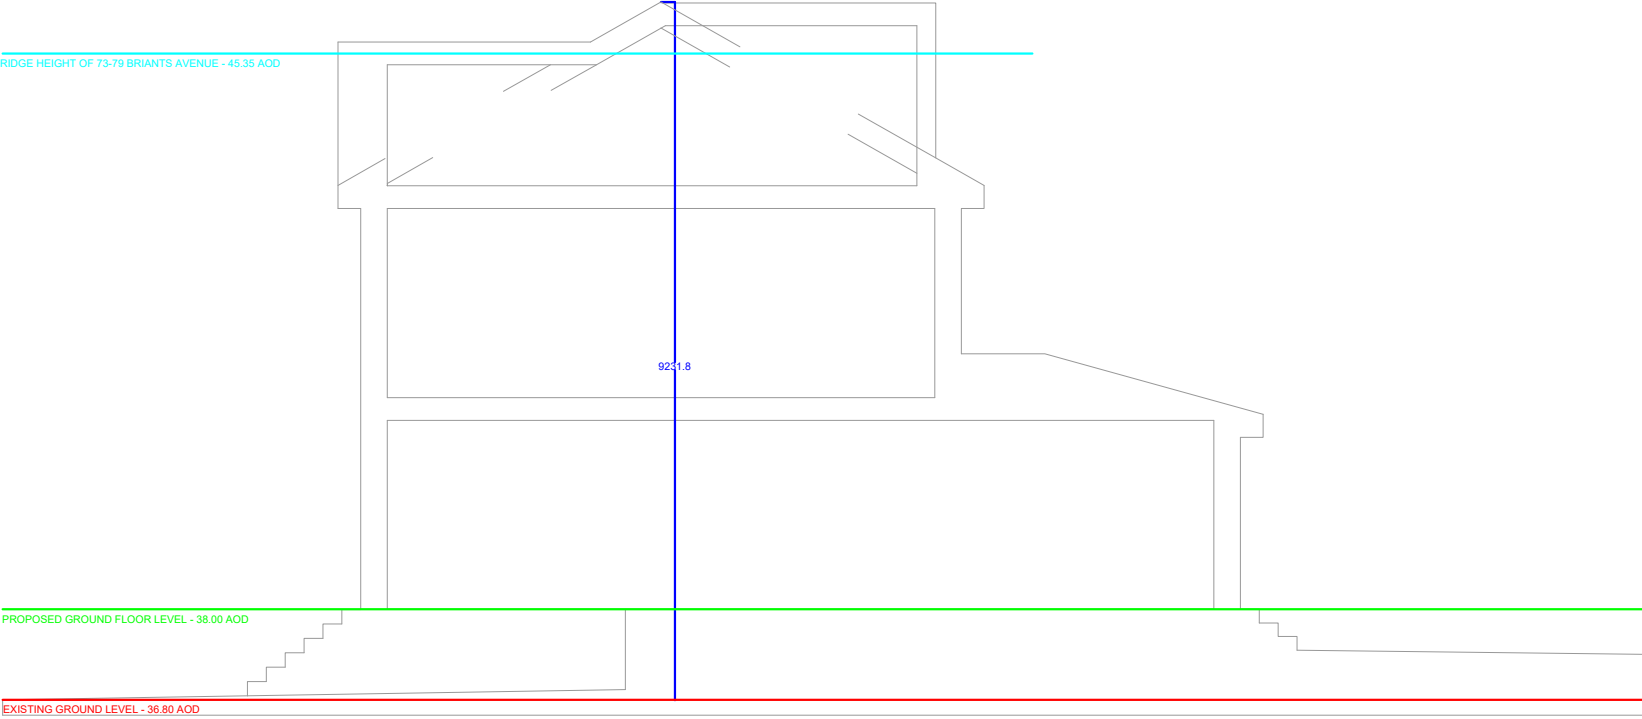

PROPOSED TYPICAL  
SECTION BB


**Key Plan:**

Scale: 1:100 @A3


**Key:**

**General Notes:**

**Proposed Notes:**

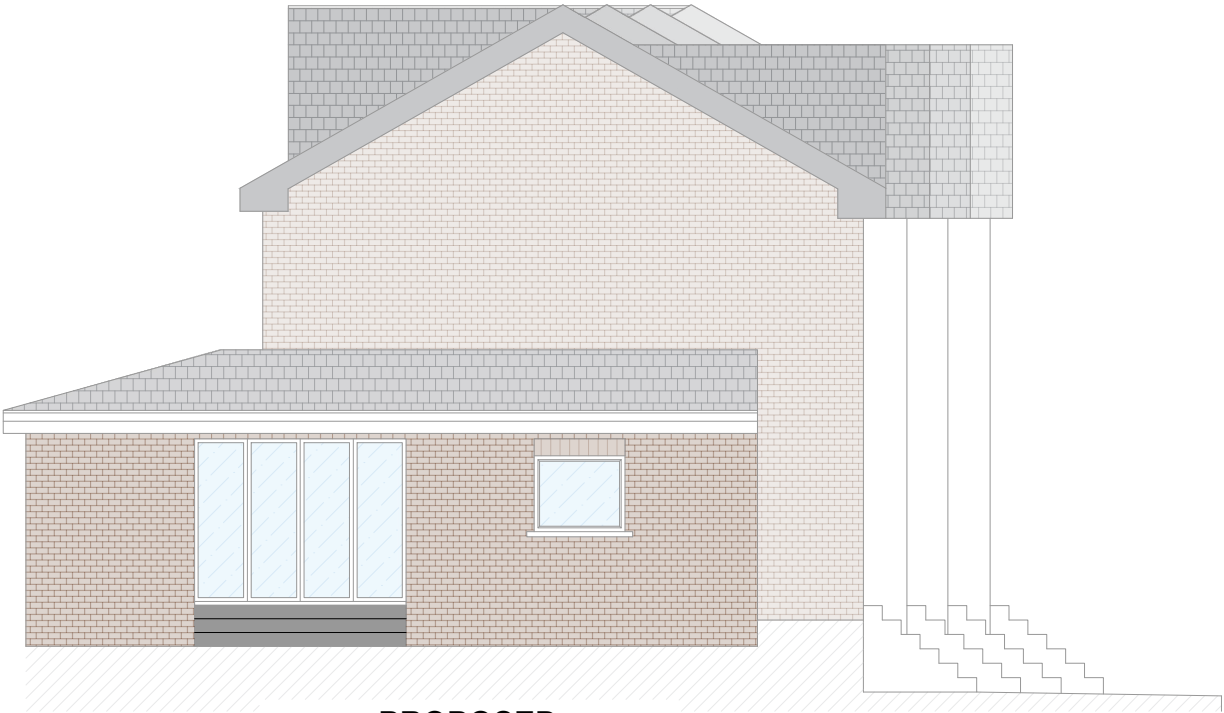

PROPOSED  
SOUTH FLANK ELEVATION

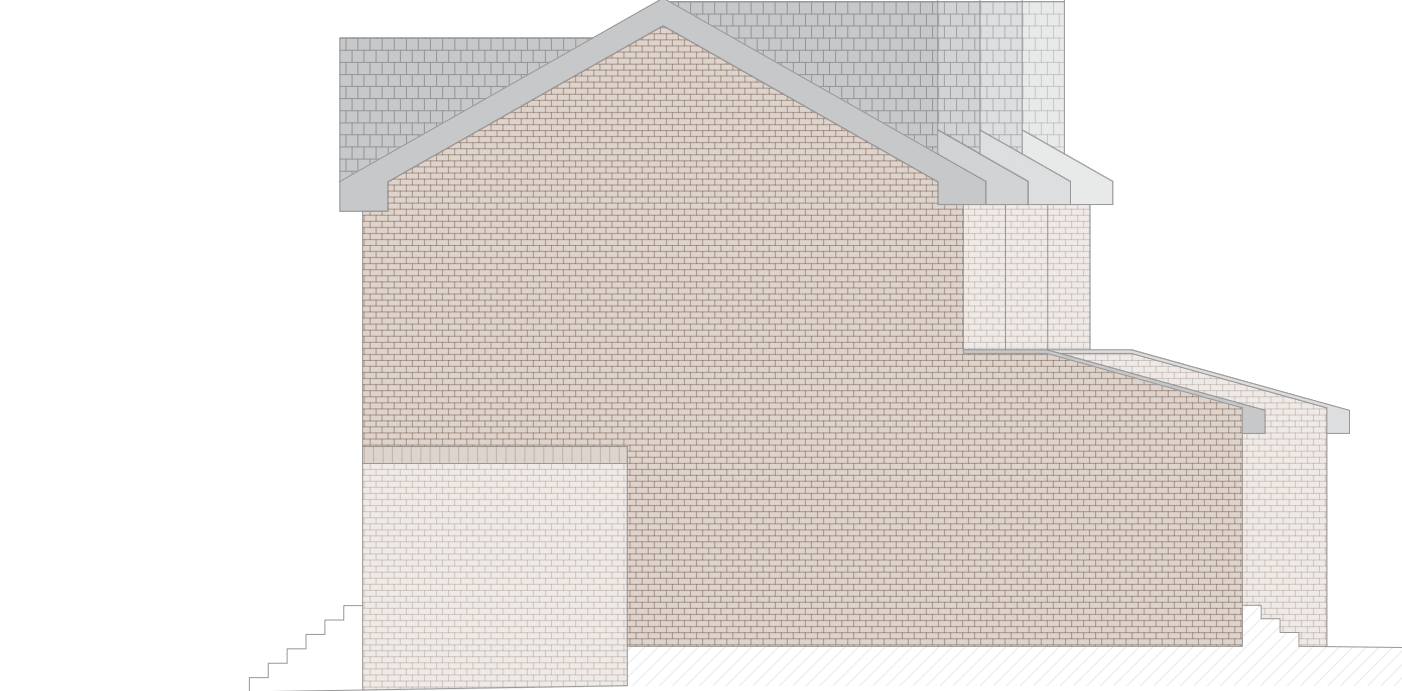

PROPOSED  
NORTH FLANK ELEVATION

AJune 2025

**PLANNING ISSUE**

Project Number:

25001

Date:

June 2025

Scale:

1:100 @ A3

Project:

Land North of Star Road, RG4 5BE

Drawing Title:

Proposed Elevations & Section

Drawing Title:

25001-PL221-A

Drawn:

IB

Rev:

A



**VIRYA  
CAPITAL**

22 Goodge Place W1T 4SL

www.viryacapital.co.uk

Copyright Virya Capital Limited.  
No implied license exists. This drawing should not be used to calculate areas for the purposes of valuation. All dimensions to be checked on site by the contractor and such dimensions to be their responsibility. Do not scale drawings. All work must comply with relevant British Standards and Building Regulations requirements. Drawing errors and omissions to be reported to the designer.

0m1m2m3m4m5m