


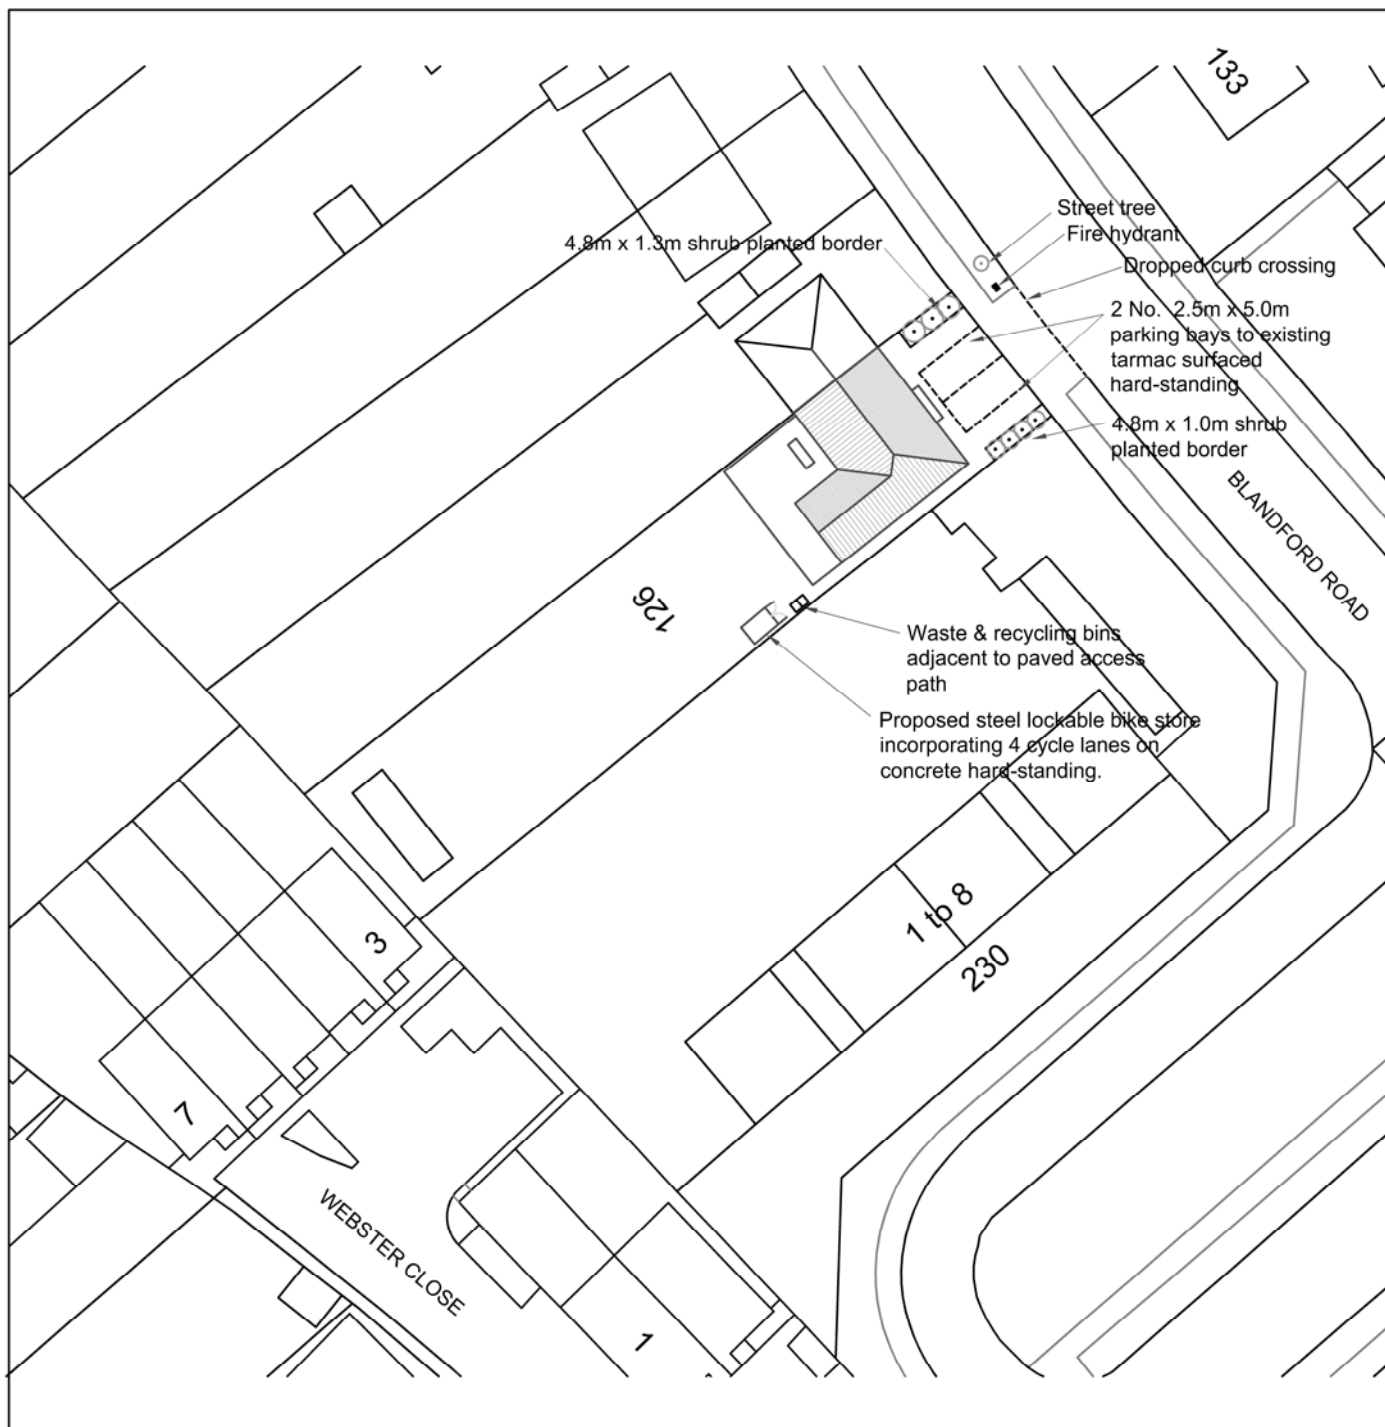

© Crown copyright 2023 Ordnance Survey 100053143

0 5 10 20
SCALE: (Metres)



The Woolhampton Design Centre
Station Road, Woolhampton,
Reading, Berkshire RG7 5SE
Tel: 0118 9713 363

REVISION					
126 Blandford Road, RG2 8RX					
PROPOSED BLOCK PLAN					
SCALES	1:500 @A4	DRAWN	DATE	JUL '25	DRAWING No. 25/31/07
				REVISION	