


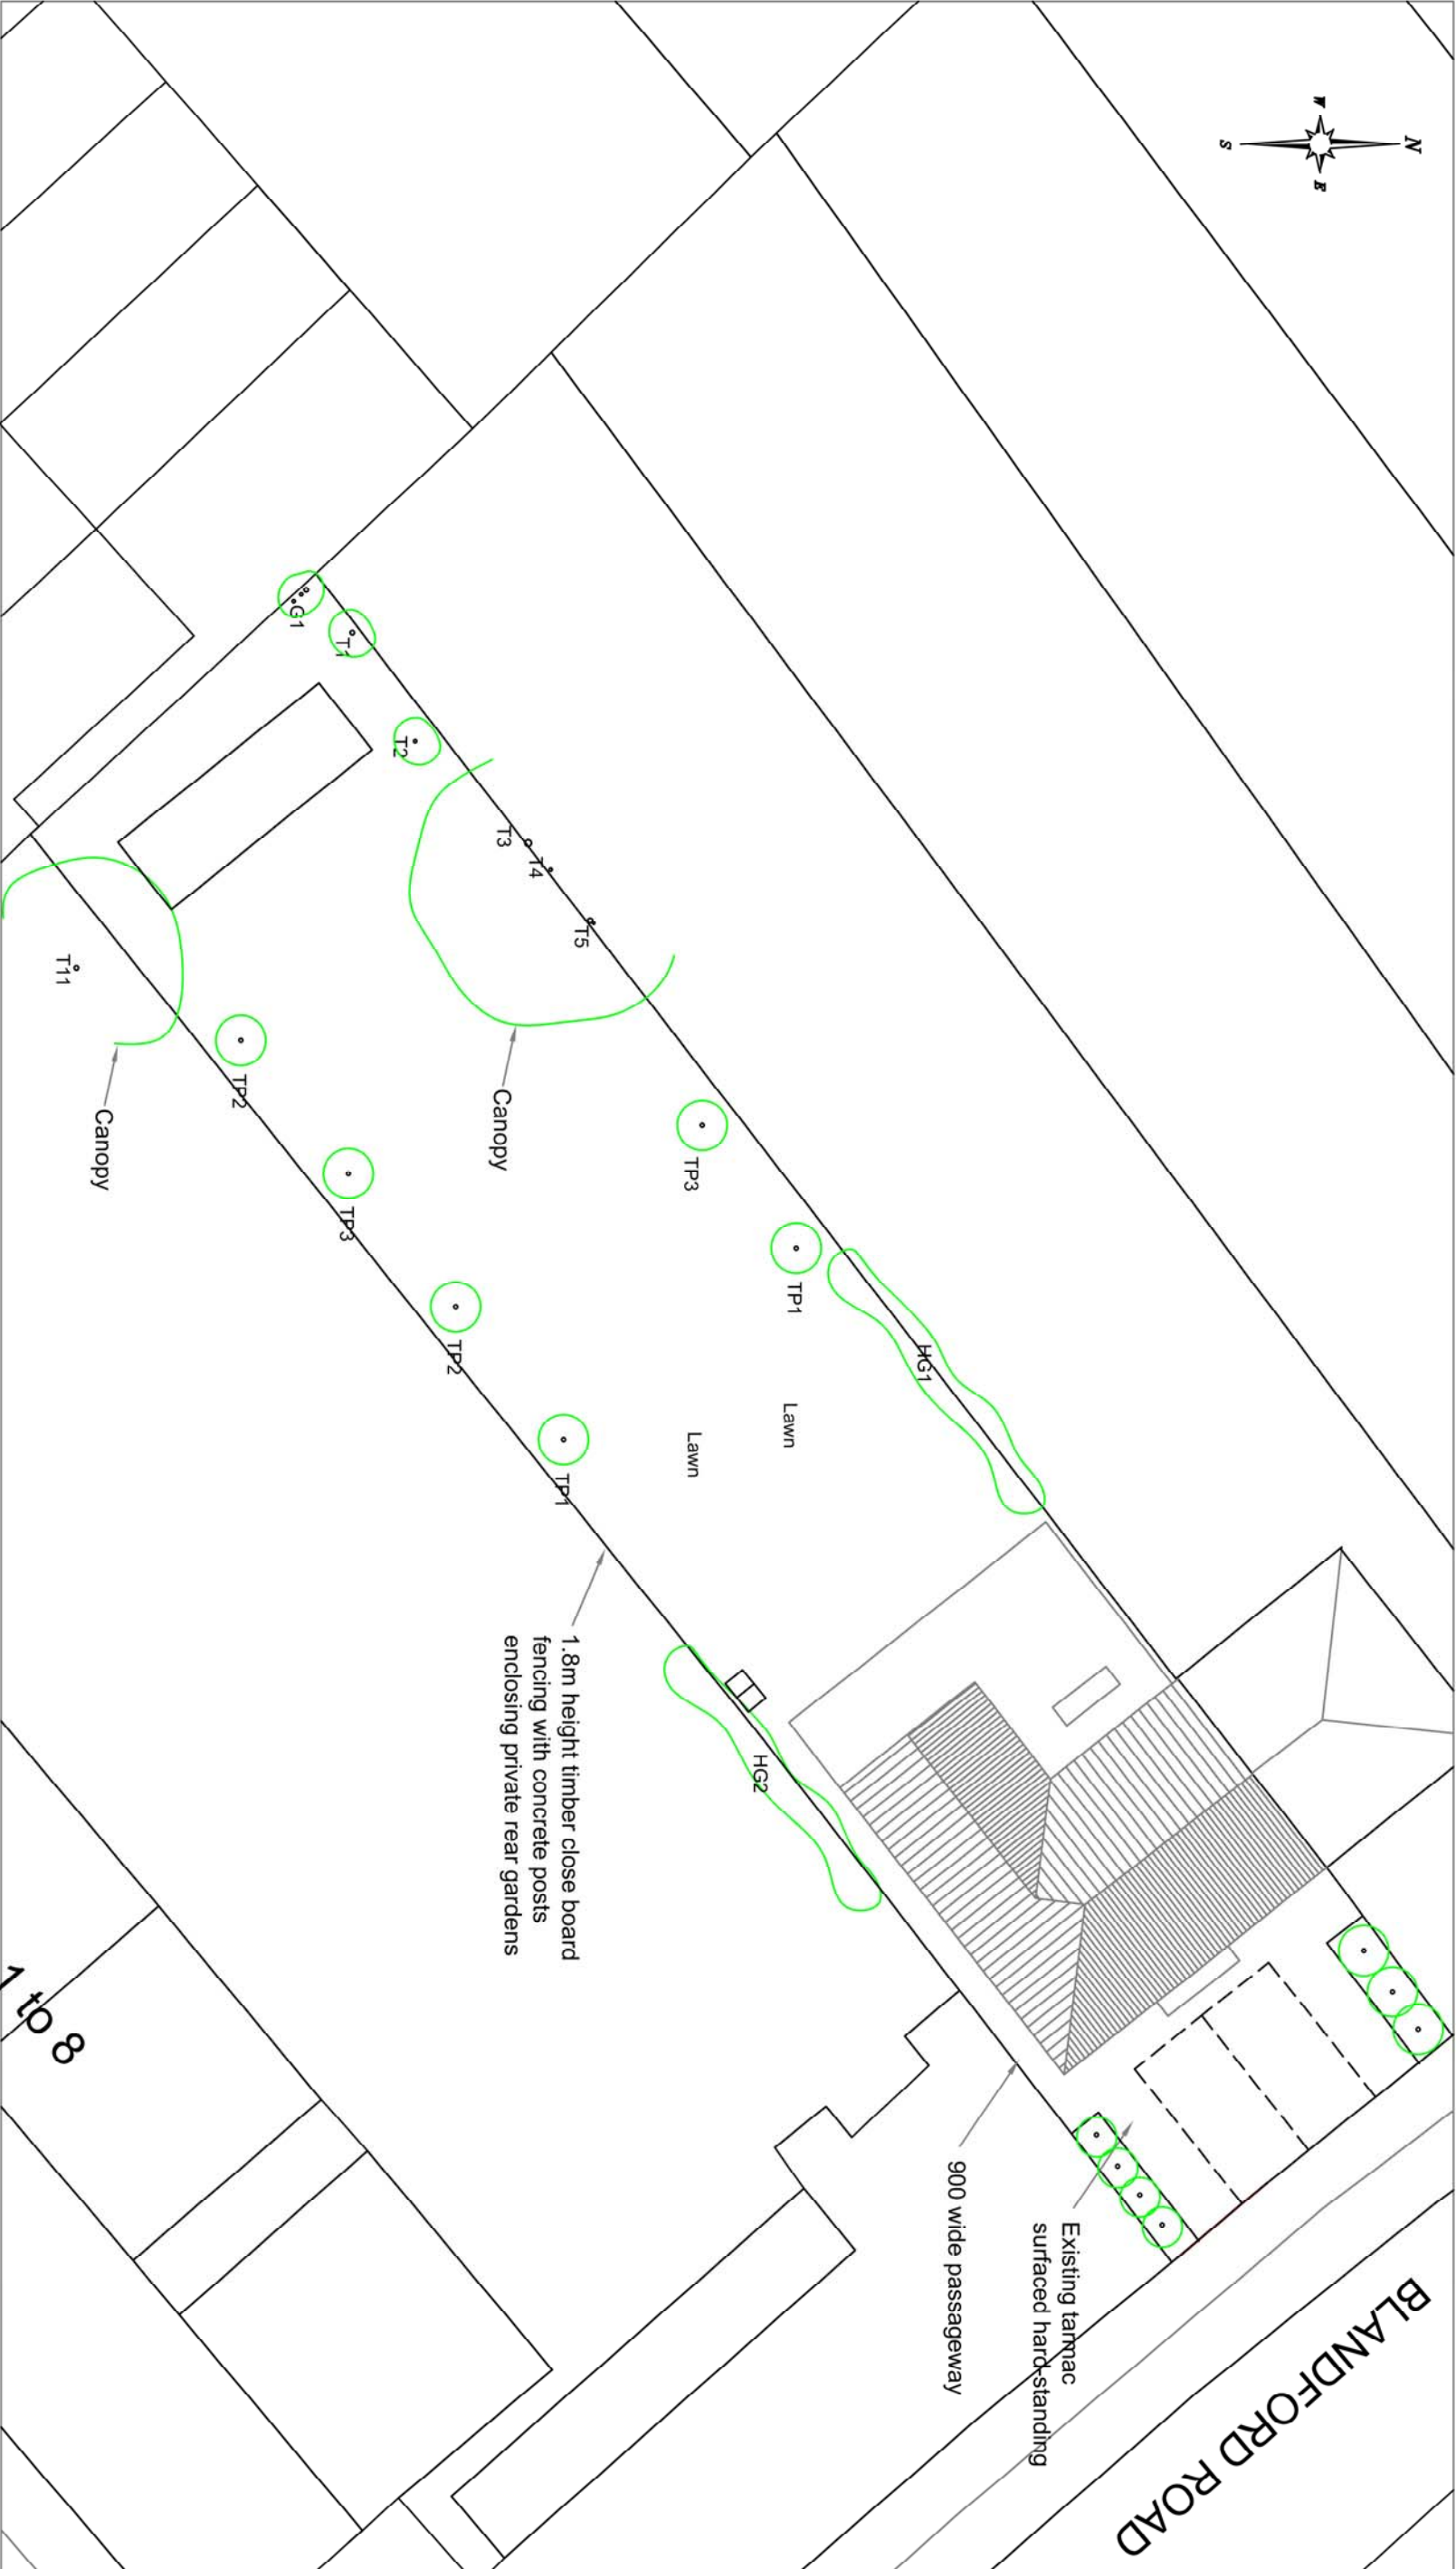

G1: Betula - Birch multi stemmed. Trunk dia. @ 1.5m height: 70-110mm.

T1: Betula - Birch. Trunk dia. @ 1.5m height: 130mm.

T2: Betula - Birch. Trunk dia. @ 1.5m height: 110mm.

T3: Prunus Cerasifera Nigra - purple leaved plum. Trunk dia. @ 1.5m height: 200mm.

T4: Alder - Alnus Glutinosa. Trunk dia. @ 1.5m height: 120mm.

T5: Alder - Alnus Glutinosa. Trunk dia. @ 1.5m height: 150mm.

T11: Elder - Sambucus Nigra located in neighbouring garden (not surveyed).

HG1 & 2: Mixed hedgerow - predominantly comprising hawthorn, field maple, ash, & bramble

TREE PLANTING SCHEDULE.

To be read in conjunction with accompanying Landscaping Implementation Statement.

TP1 - Sorbus aucuparia - Rowan trees, supplied min. 15l pots, 10-12cm girth, 2-3m tall.

TP2 - Betula pendula - Silver Birch trees, supplied min. 15l pots, 10-12cm girth, 2-3m tall.

TP3 - Corylus avellana - Hazel trees supplied min. 15l pots, 10-12cm girth, 2-3m tall.

R.H. side Shrub border (adjacent to neighbouring hedgerow):

Lavandula Hidcote 3 plants per metre 1 litre pots

Euonymus fortunei 3 plants per metre 1 litre pots

Rosmarinus officinalis 1 plant per metre 10cm pot

Buxus sempervivum 5 per metre bareroot 15 - 40cm

L.H. side Shrub border:

Photinia x Fraseri Red Robin plants supplied 10l pot

grown, 80-100cm height, 3m².



WDC
Woolhampton Design Centre
Construction Design Services



The Woolhampton Design Centre
Station Road, Woolhampton,
Reading, Berkshire RG7 5SE
Tel: 0118 9713 363

REVISION			
126 Blandford Road, RG2 8RX	ARBORICULTURAL SURVEY PLAN	PROPOSED TREE & SHRUB PLANTING	
SCALE: 1:200 @A3	DRAWN: NJB	DATE: JUL 25	DRAWING No: 25/31/06
			REVISION