


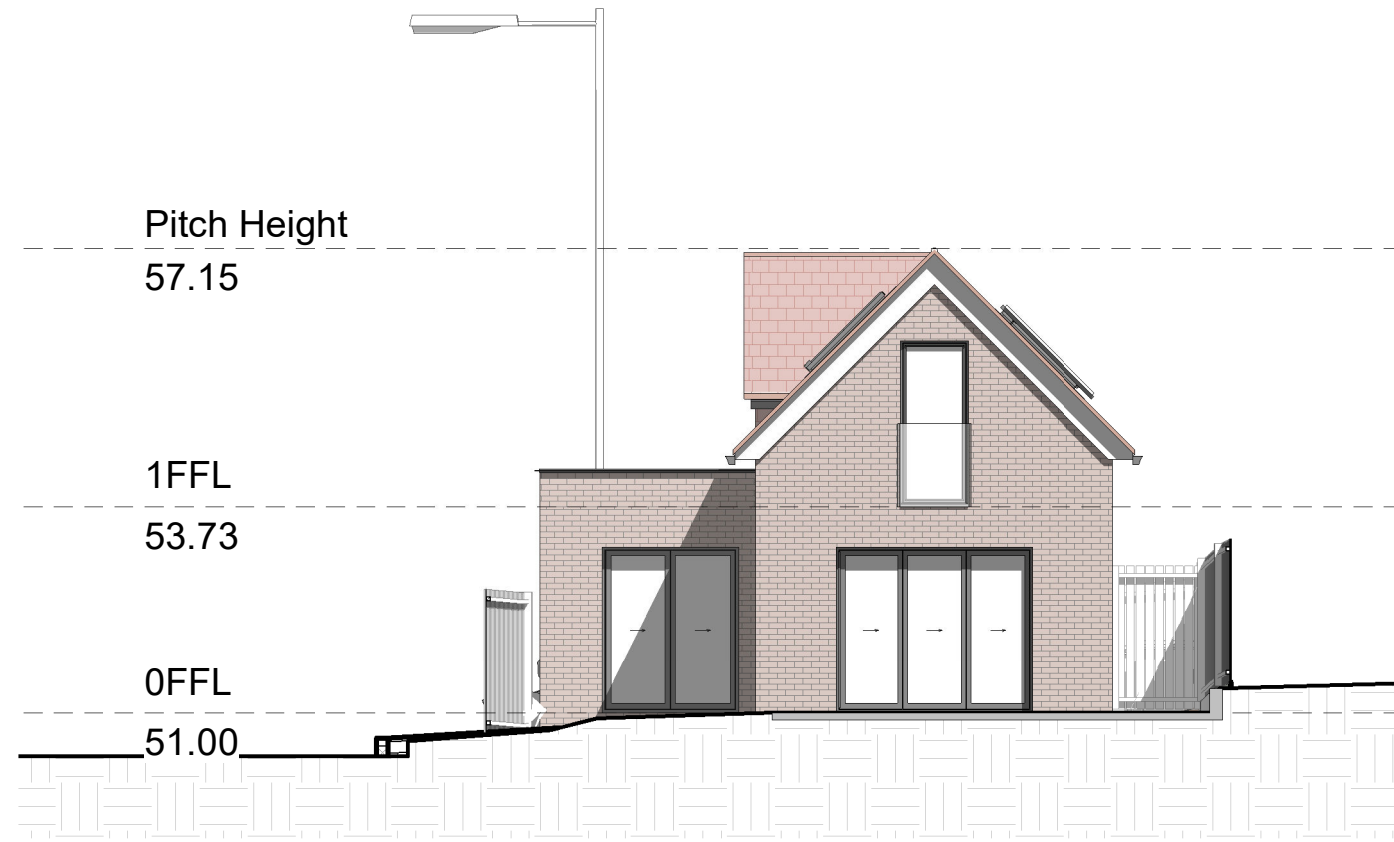


East
1 : 100



North
1 : 100




West
1 : 100

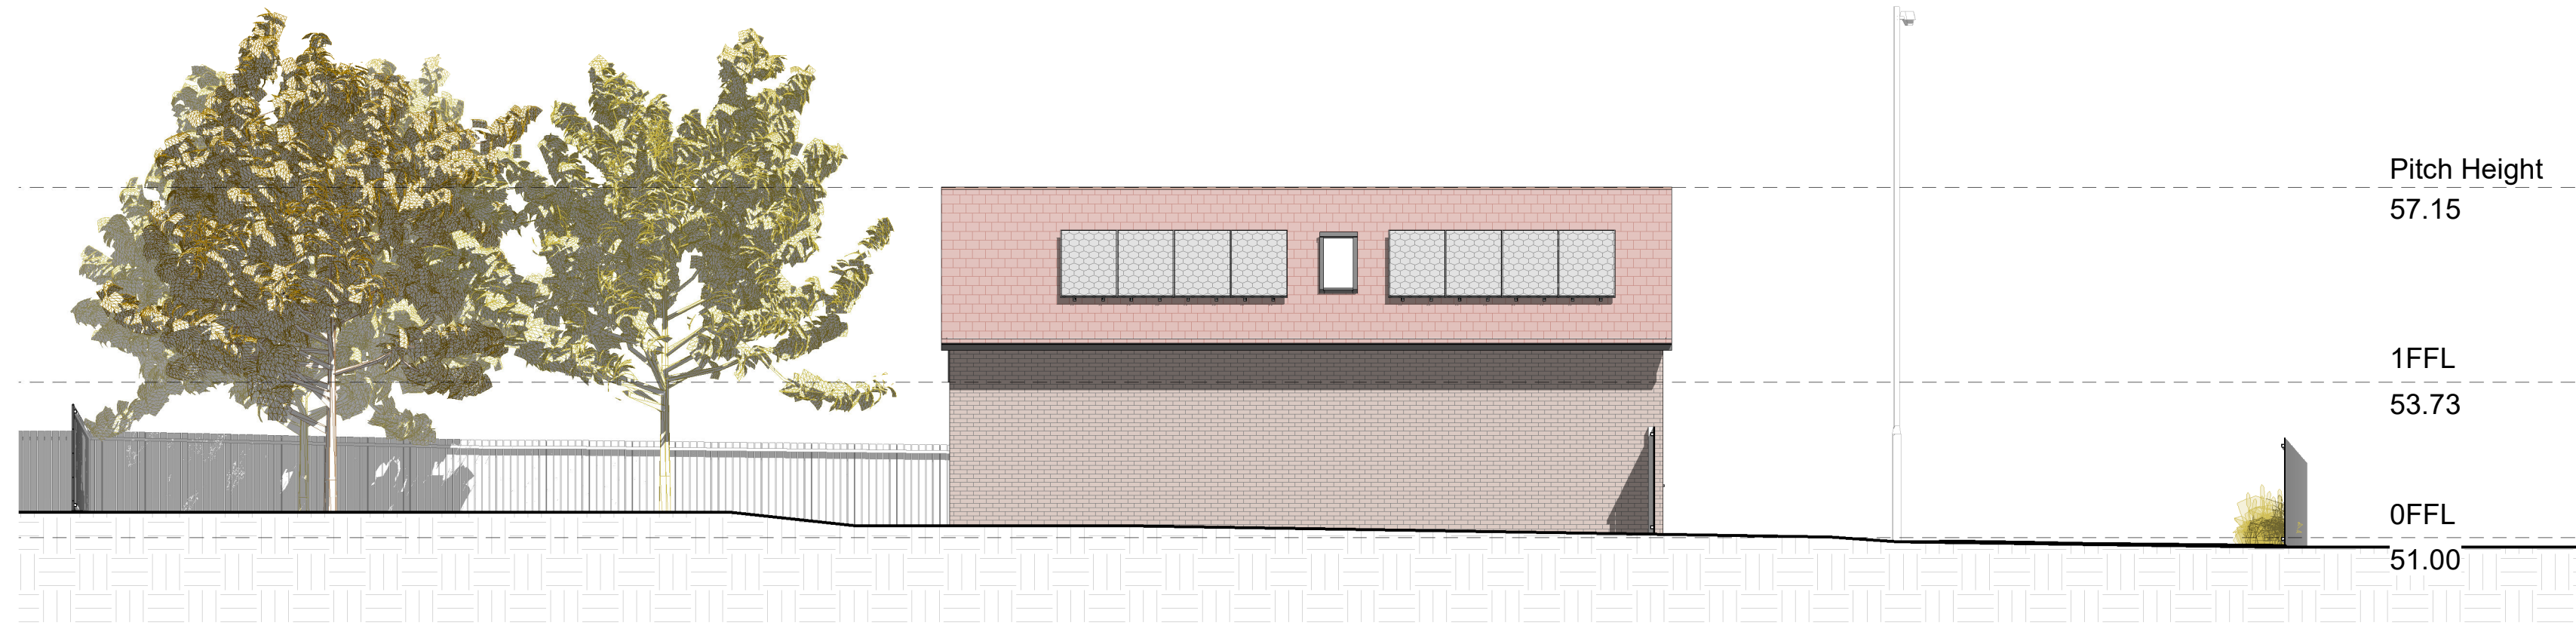


South
1 : 100

0 0.5 1 2 3 4 5m 10m 1:100

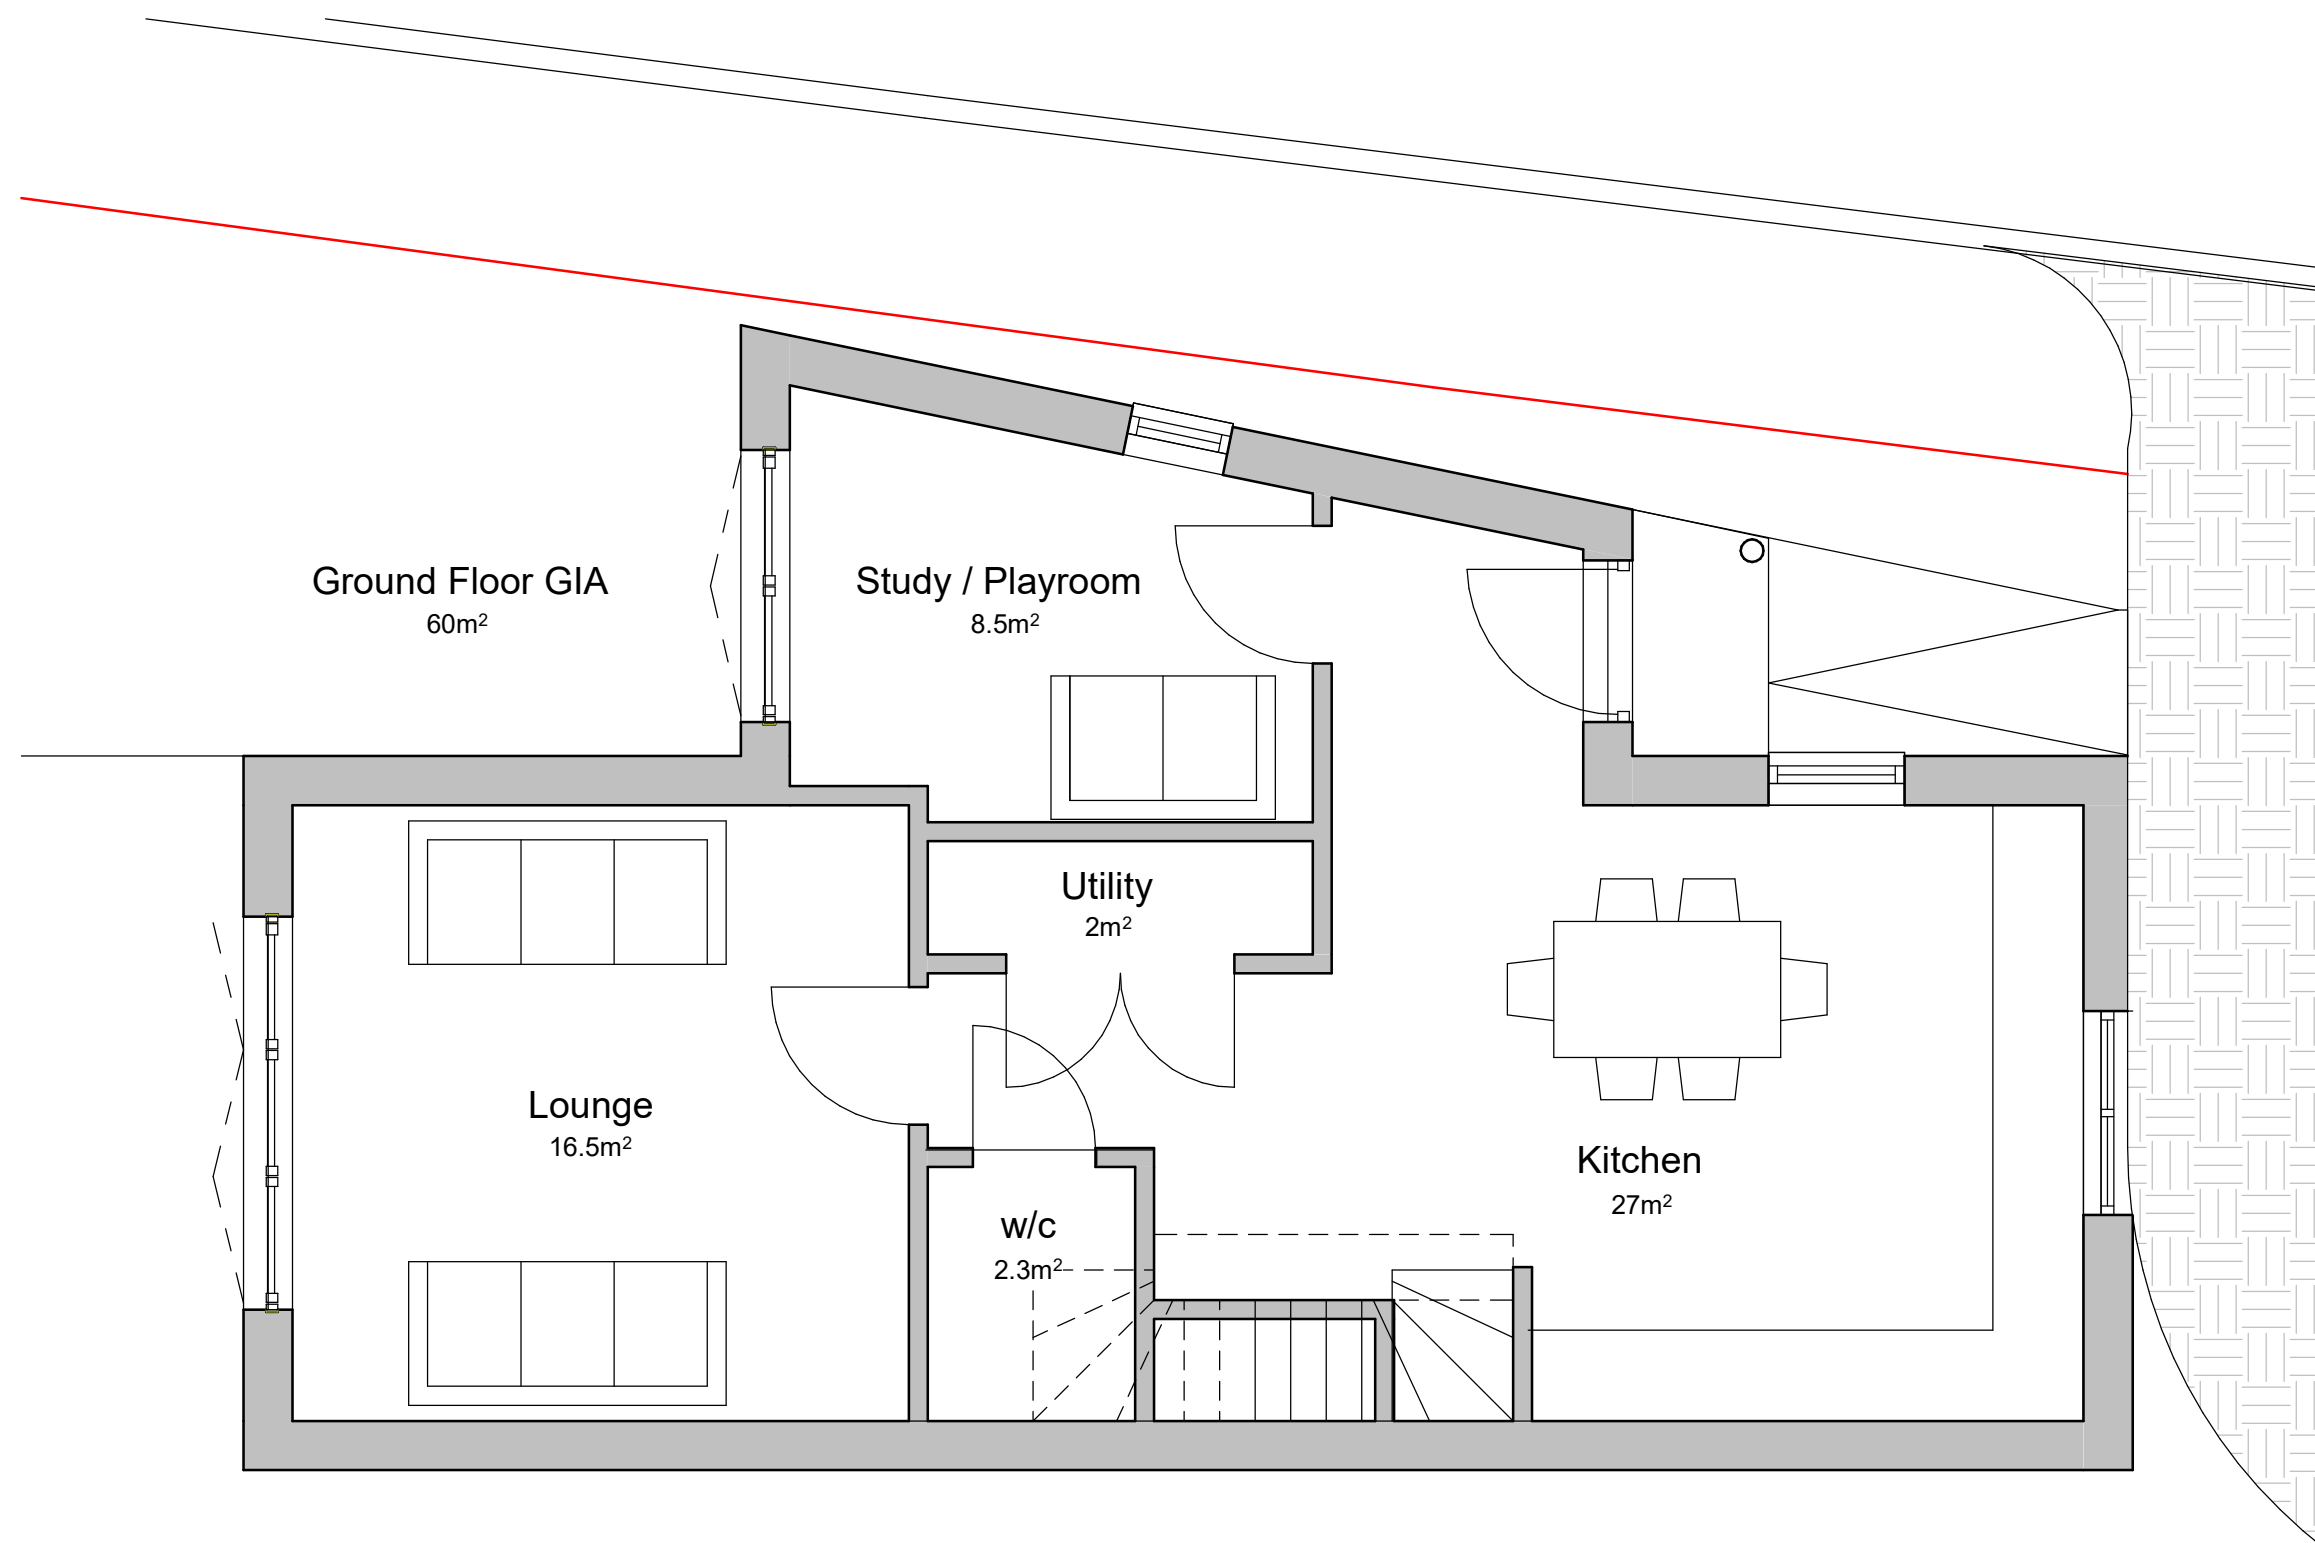

Level 0
1 : 50

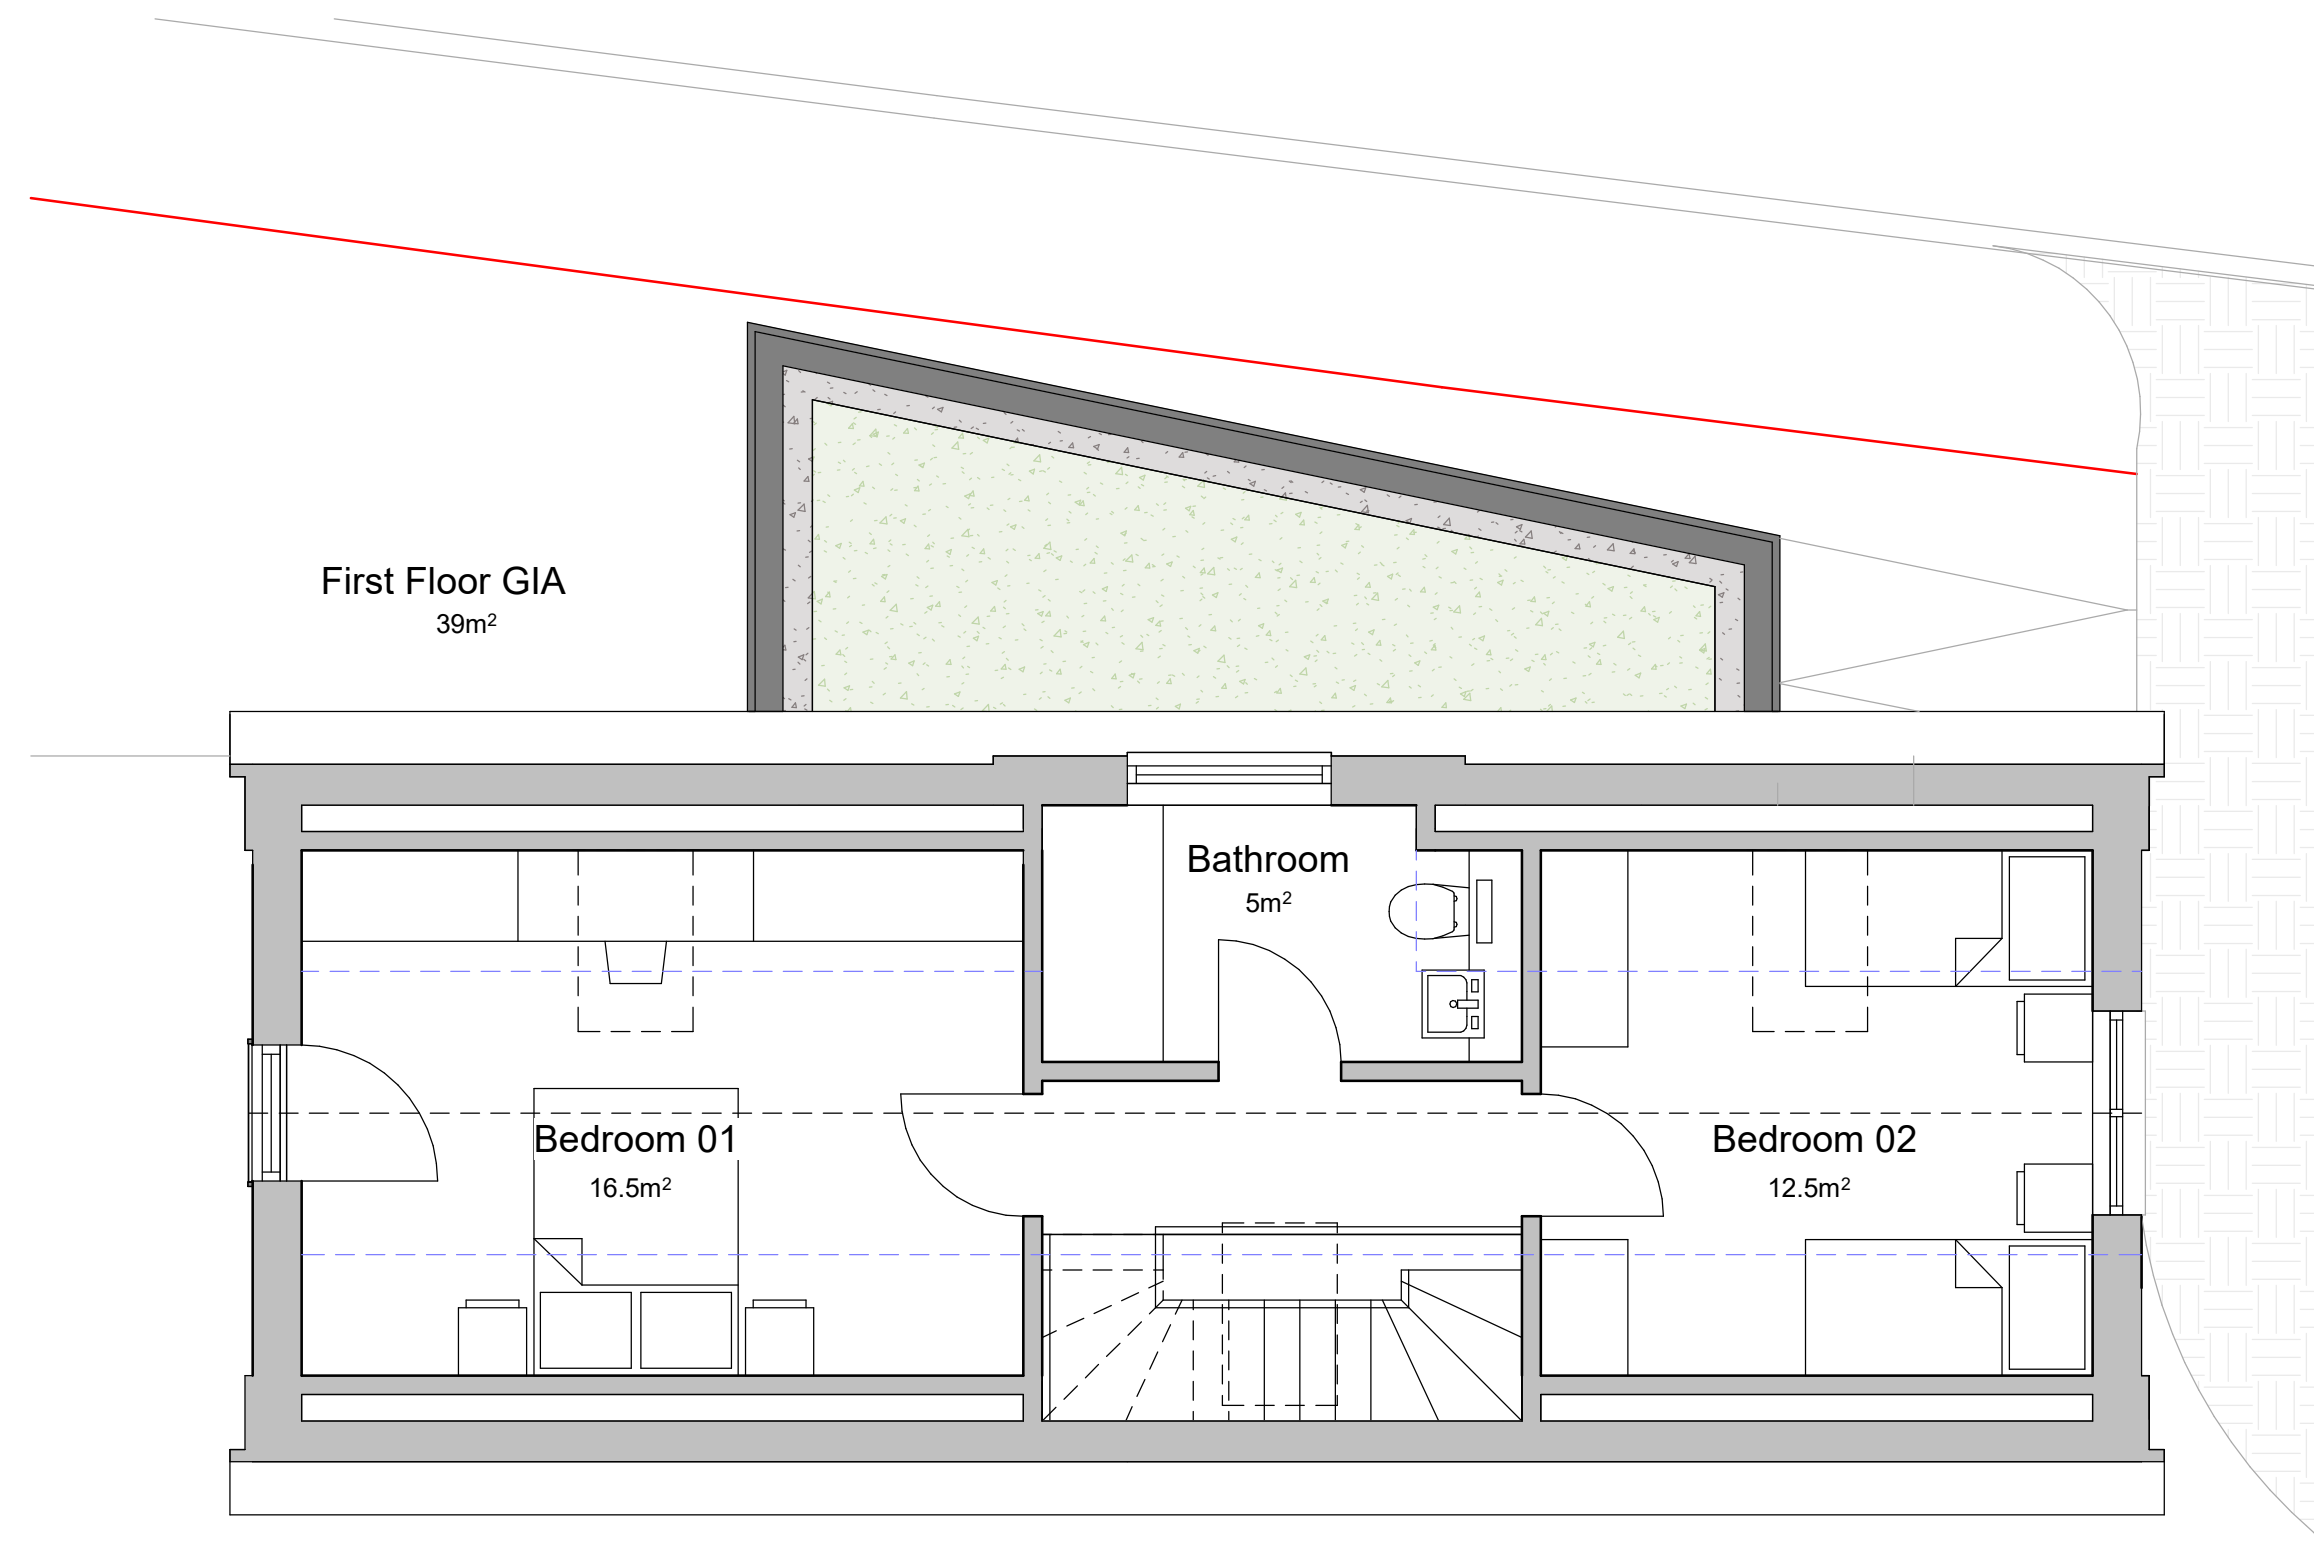

Level 1
1 : 50

0 0.5 1 2 3 4 5m 1:50

All dimensions to be checked on site.
Written dimensions to be followed in preference to
scaled dimensions.
All errors and emissions to be reported to Architect.

Rev.	Date	Description	Issued by
A	18.07.25	Issued for Planning	OK

PLANNING

TW-2
ARCHITECTS

The Old Registry,
20 Amersham Hill,
High Wycombe,
Buckinghamshire,
HP13 6NZ

Tel: 01494 512717
Email: info@tw-2.co.uk
Web: www.tw-2.co.uk

Project Title
Garden Development
26 Woods Road
Caversham
Reading
RG4 6NA

Drawing Title
Proposed Floor and Elevations

Project No.	Scale @A1	Drawn	Checked
24 746	As indicated	OK	NA
Drawing No.	Stage	Rev.	
GDW-TW2-XX-DR-A-020			PL-A

