



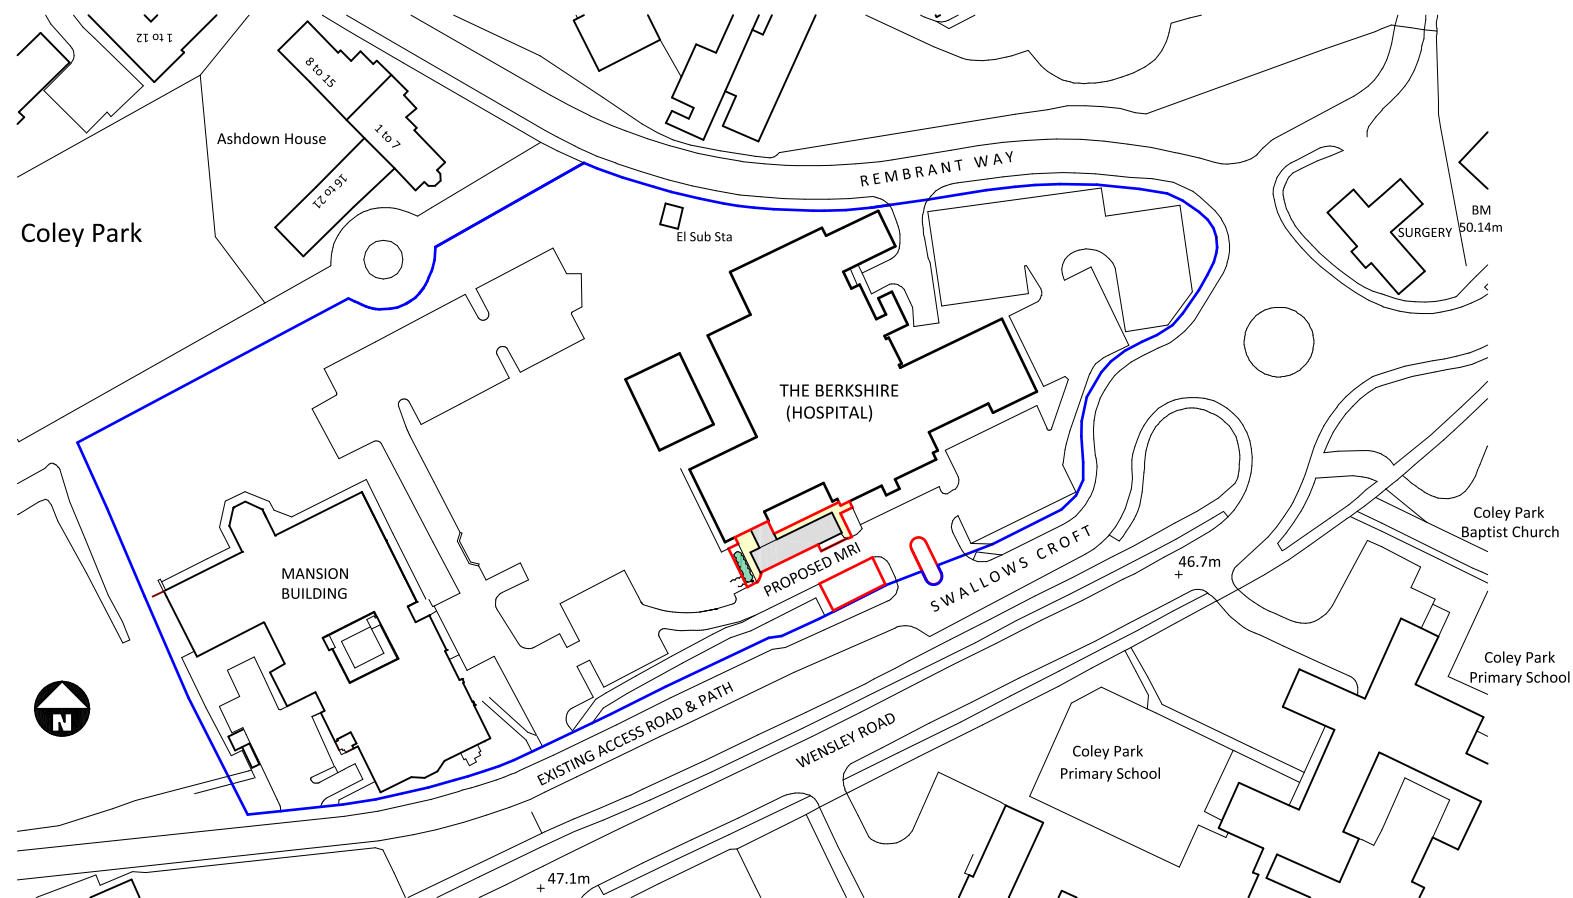

Crown Copyright. All rights reserved. Licence Number 100020449

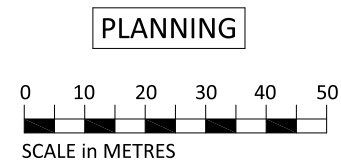

C	23/07/25	SITE COMPOUND BOUNDARY ADDED
B	22/07/25	RED BOUNDARY LINE REVISED
A	19/05/25	RED BOUNDARY LINE ADDED
rev	date	amendment

project **BERKSHIRE INDEPENDANT READING**

client **RAMSAY HEALTH CARE UK**

drawing **SITE LOCATION PLAN**



hall
needham
limited

chartered architectural technologists
WEST BUTTERWICK OFFICE:-
Tel: 01724 488674
E-mail: sdaniels@hnasheffield.co.uk
(office also at Thame Tel 01844 216324)

ANY DISCREPANCIES TO BE REPORTED TO HALL NEEDHAM LTD IMMEDIATELY.
COPYRIGHT REMAINS WITH HALL NEEDHAM LIMITED.

date **OCT 23**

scale **1:1250 at A3**

drwg.no. **6717/LP** rev. **C**