


Crown Copyright and database rights 2025.
OS AC0000814278 National Map Centre.
Purchased 27/06/2025 1 year licence.

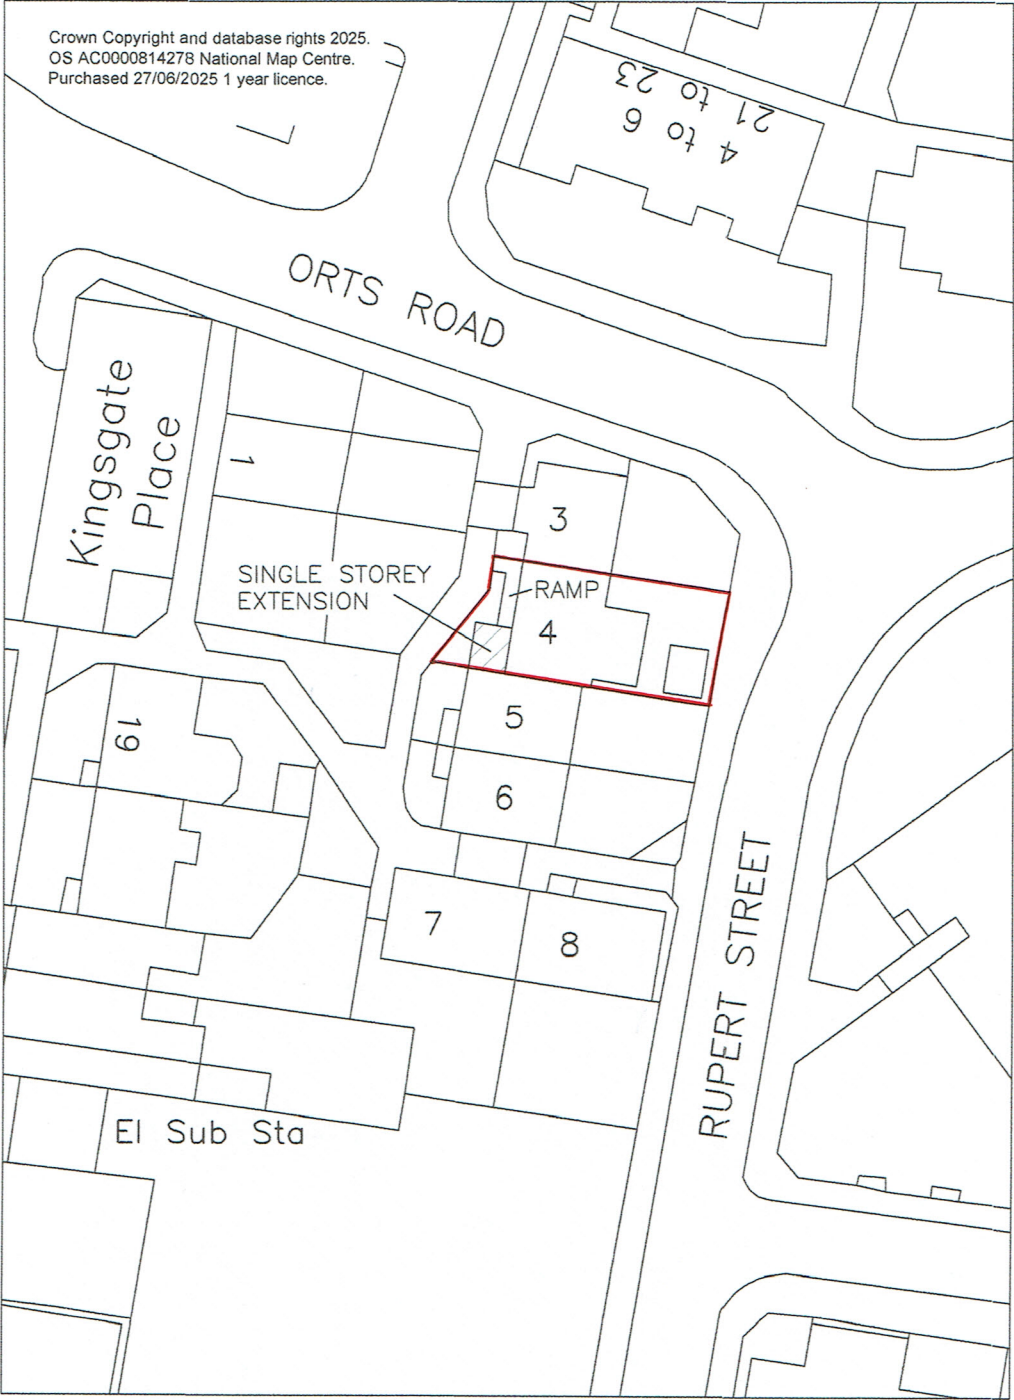

4 KINGS GATE PLACE
READING BERKS RG1 3HA
SCALE 1:500

