


Abbey Windows(Thames Valley)Ltd
On behalf of;
Contract No: 17279 Kunchavarapu
21 Maine Street
Reading
RG2 6AG

PROPOSED FLOORPLAN

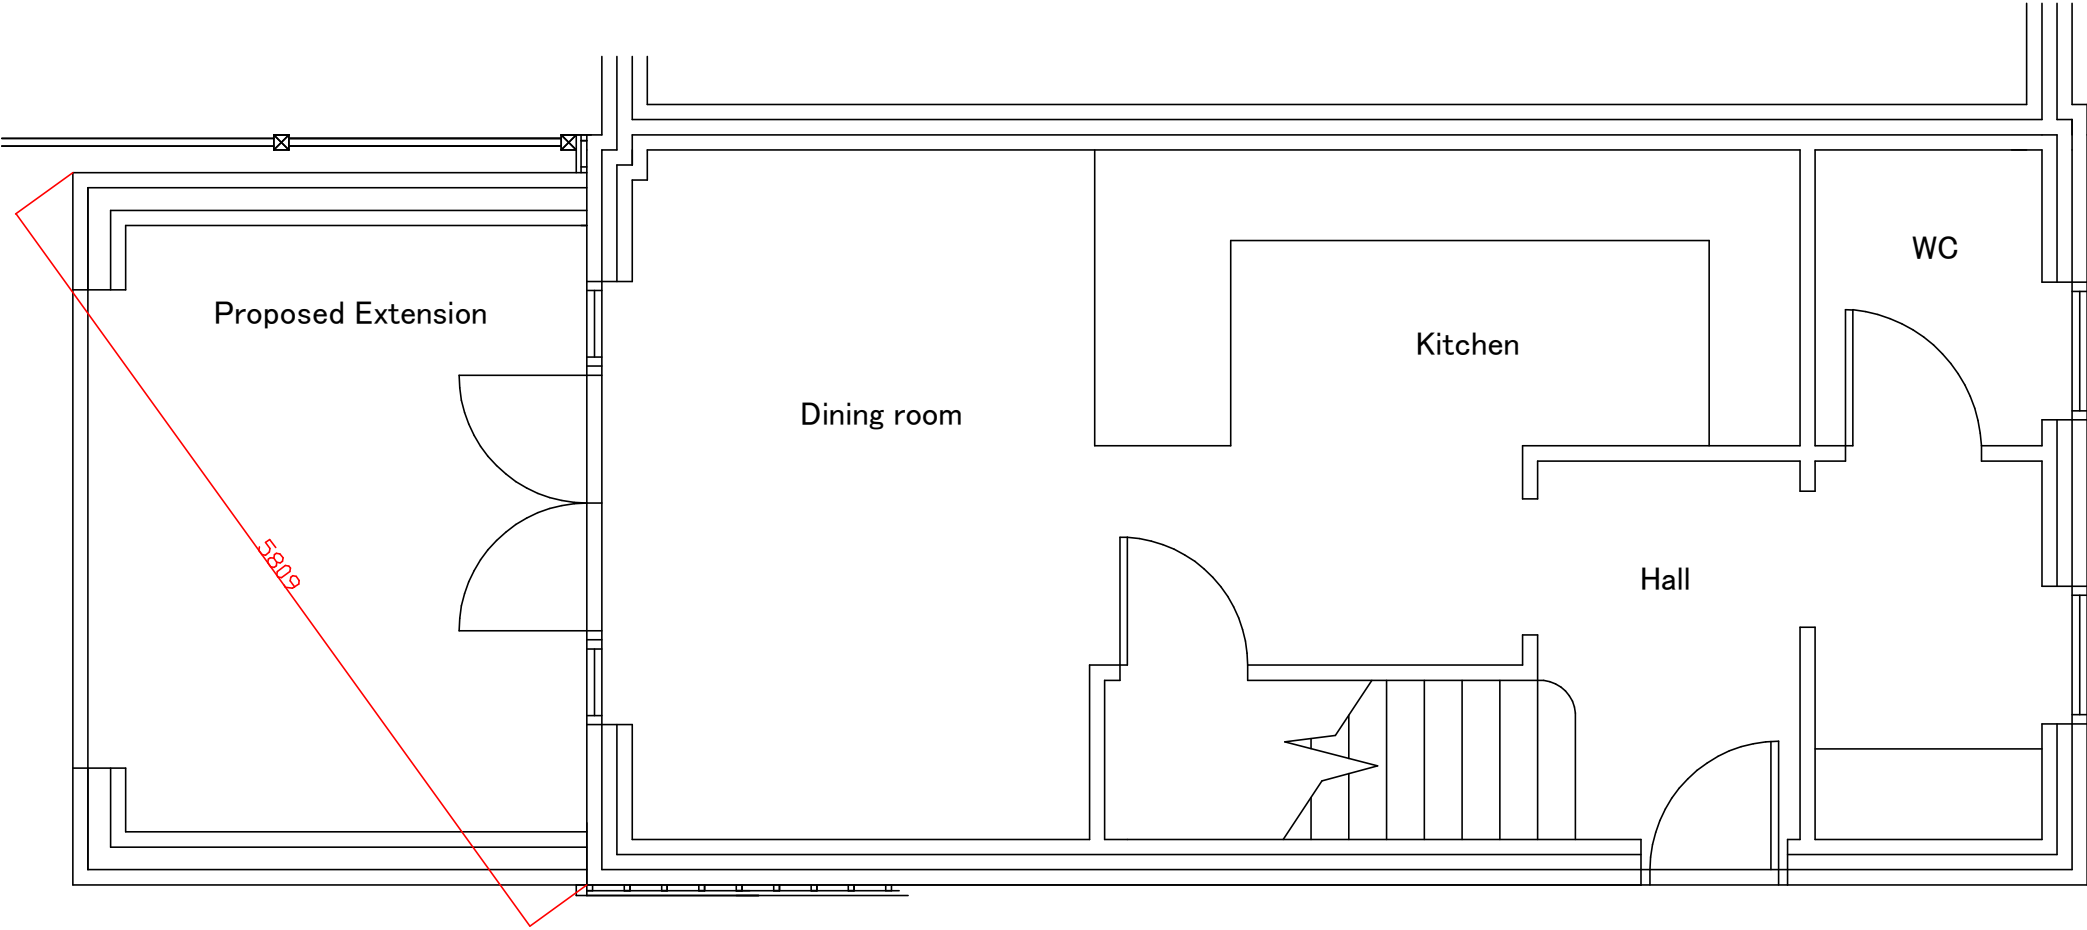

SCALE

