

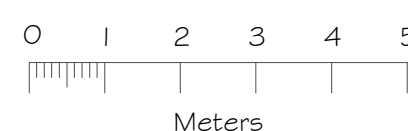
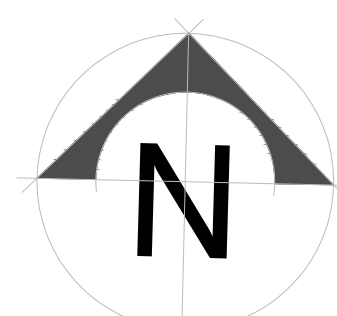
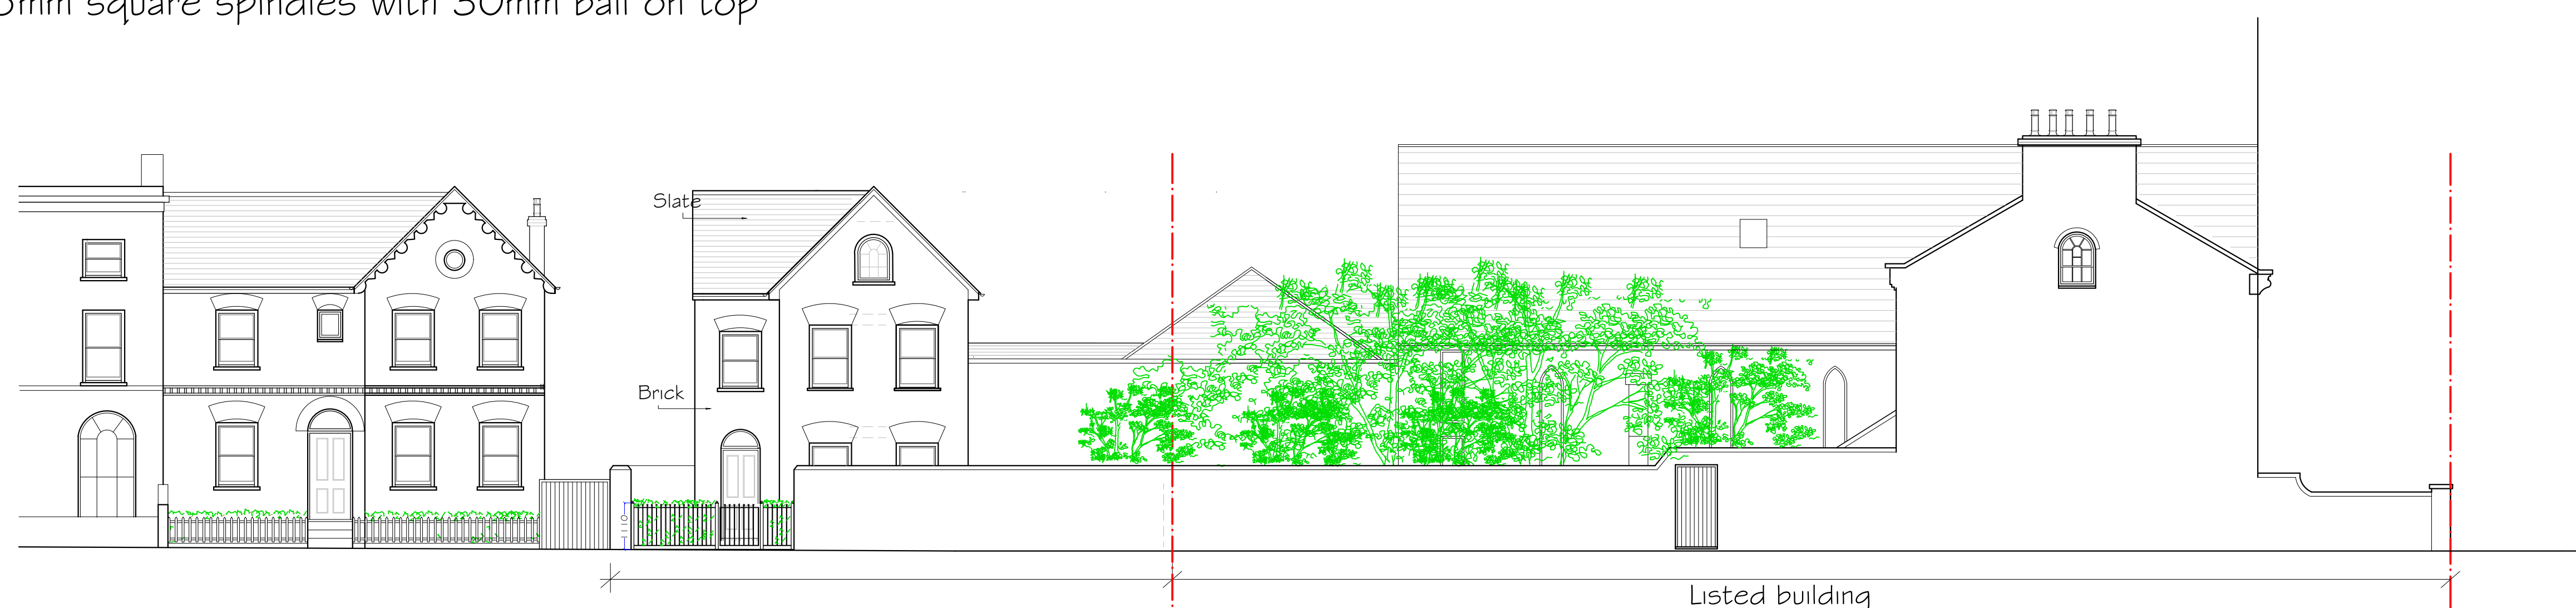


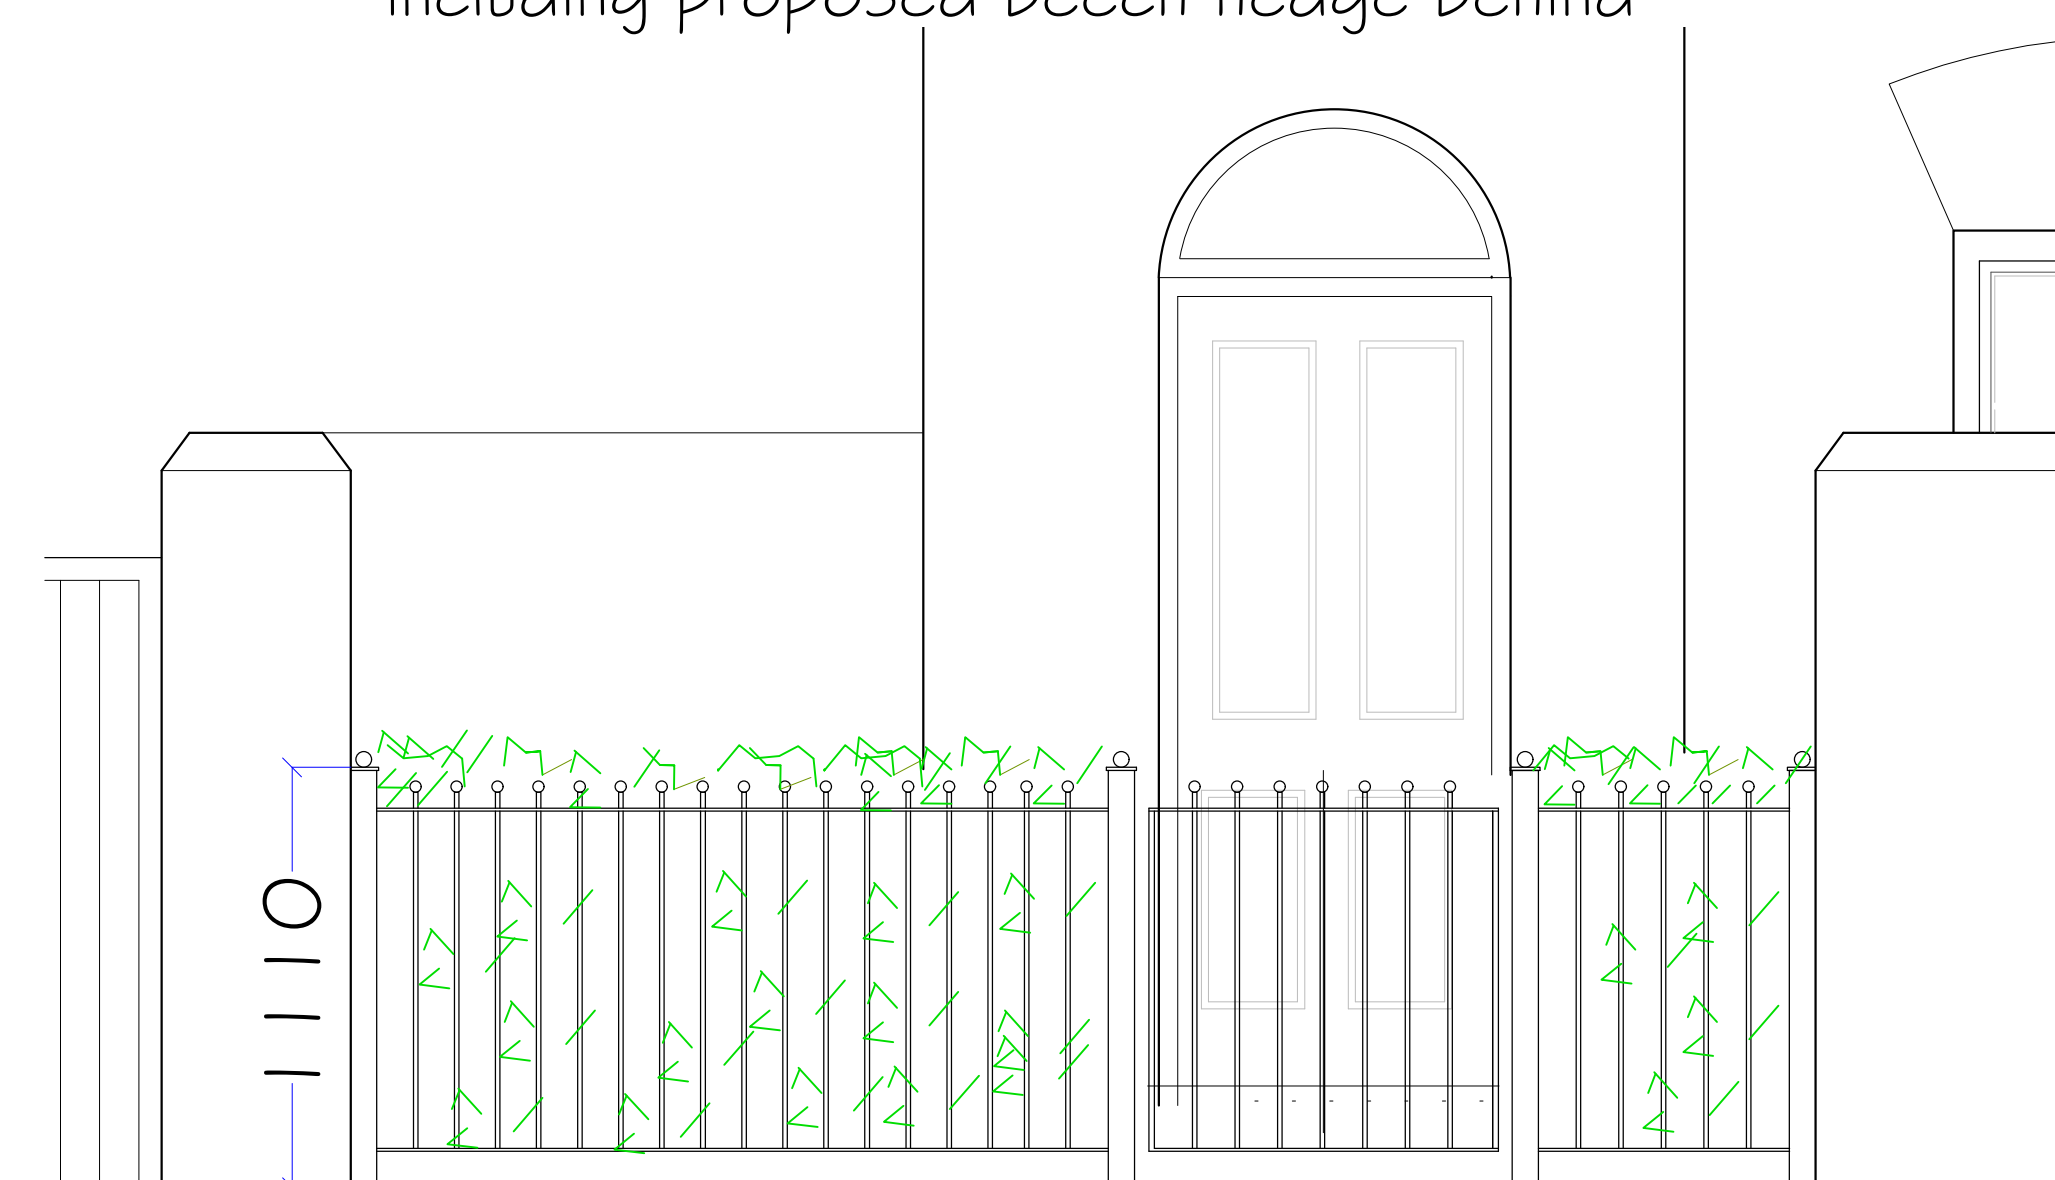

Railings in black painted wrought iron
70 x 70 mm posts with 40mm ball on top
15mm square spindles with 30mm ball on top

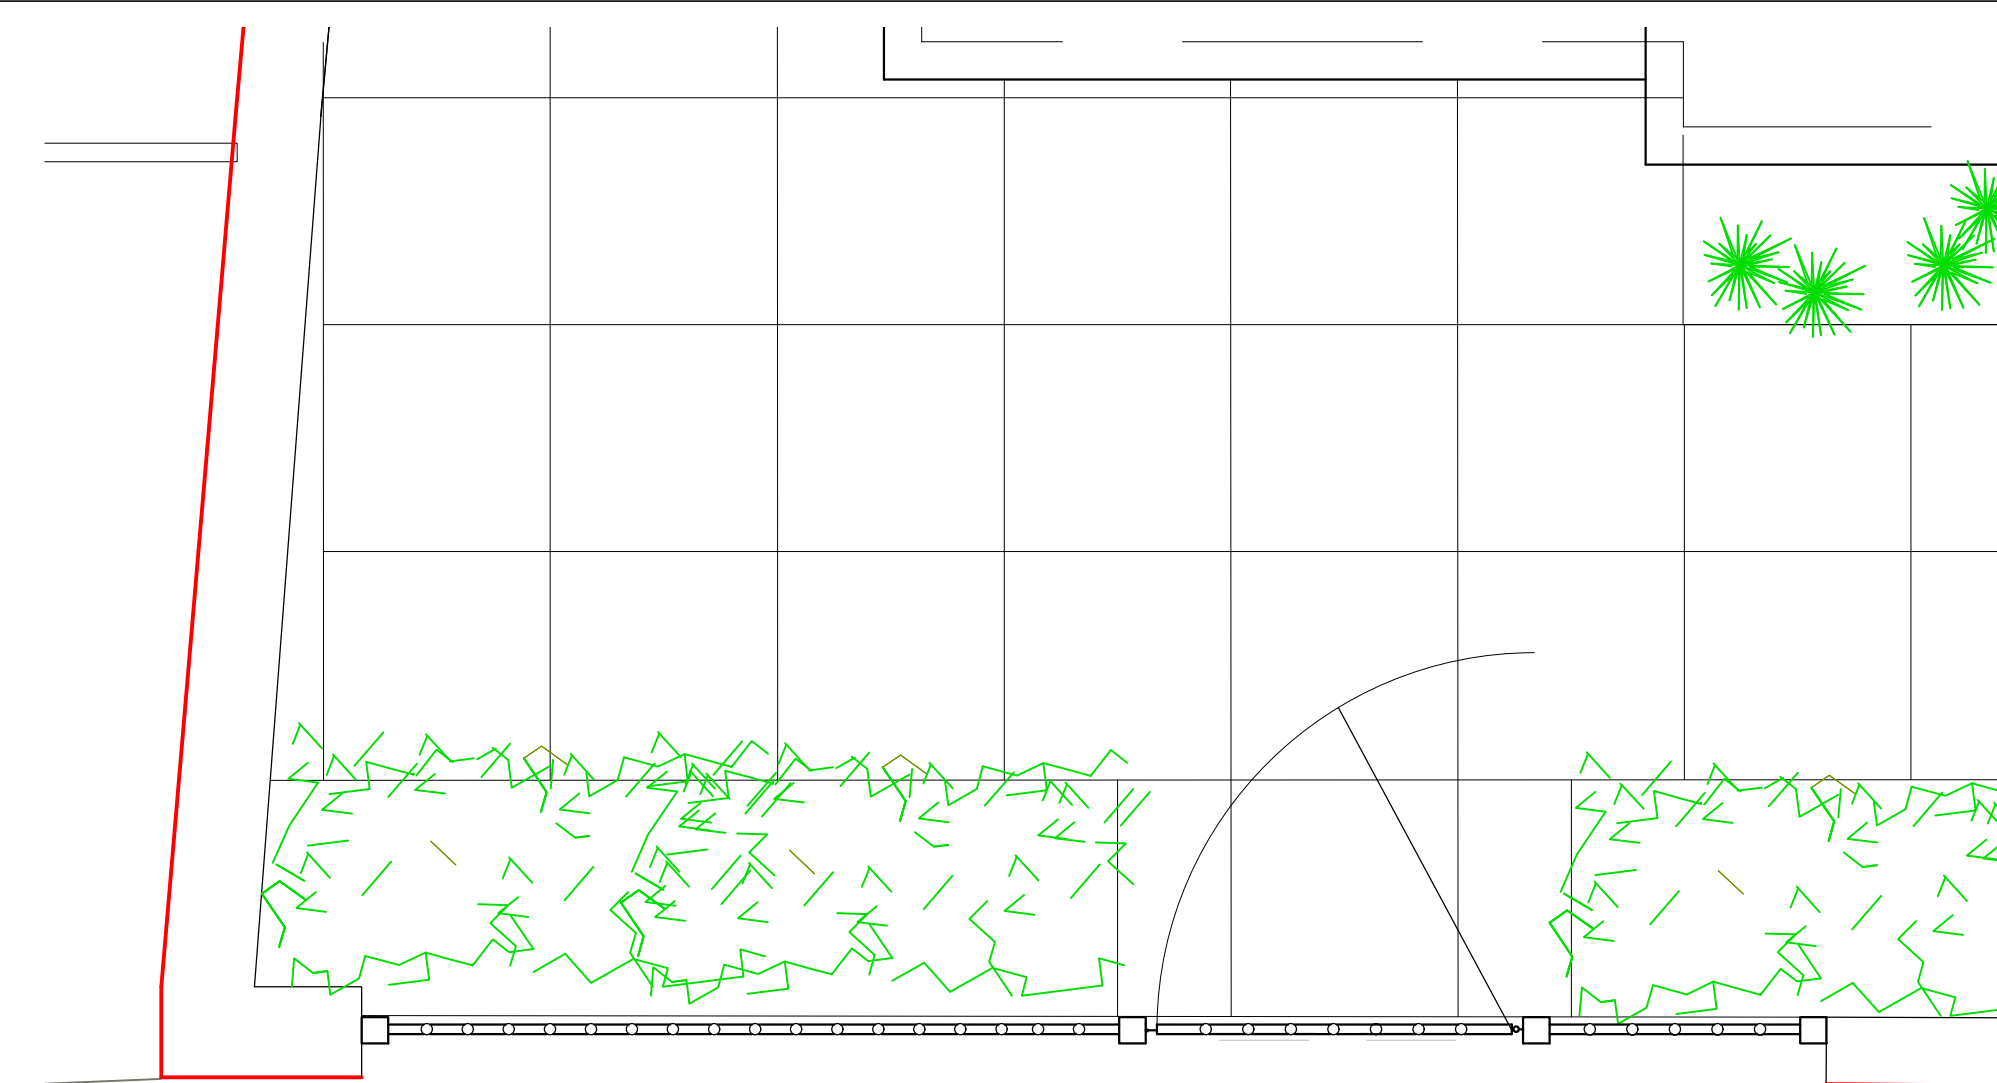

Scale 1:100

FRONT GATE AND RAILINGS - AS PROPOSED

Listed Building Consent 230320 - Condition 3
Read in conjunction with drawing 102 - hard and soft landscaping

SPENCER

ARCHITECTURE
REDBRIDGE HOUSE, WATER LANE, UPPER CLATFORD, ANDOVER, HAMPSHIRE, SP11 7PP
TELEPHONE 01264 336600 FAX 01264 336610

PROJECT	101 Oxford Road, Reading
CLIENT	Mr Babar Butt
DRAWING DESCRIPTION	Condition 3 of LBC - Front gate and railings
DATE	04/25
DRAWN	CJS
SCALE	1:100@A1
JOB NO	962
DRAWING NO	103
REVISION	