


DRAWING NO. WR.009

Crown Copyright and database rights 2025.
OS AC0000814278 National Map Centre.
Purchased 03/06/2025 1 year licence.

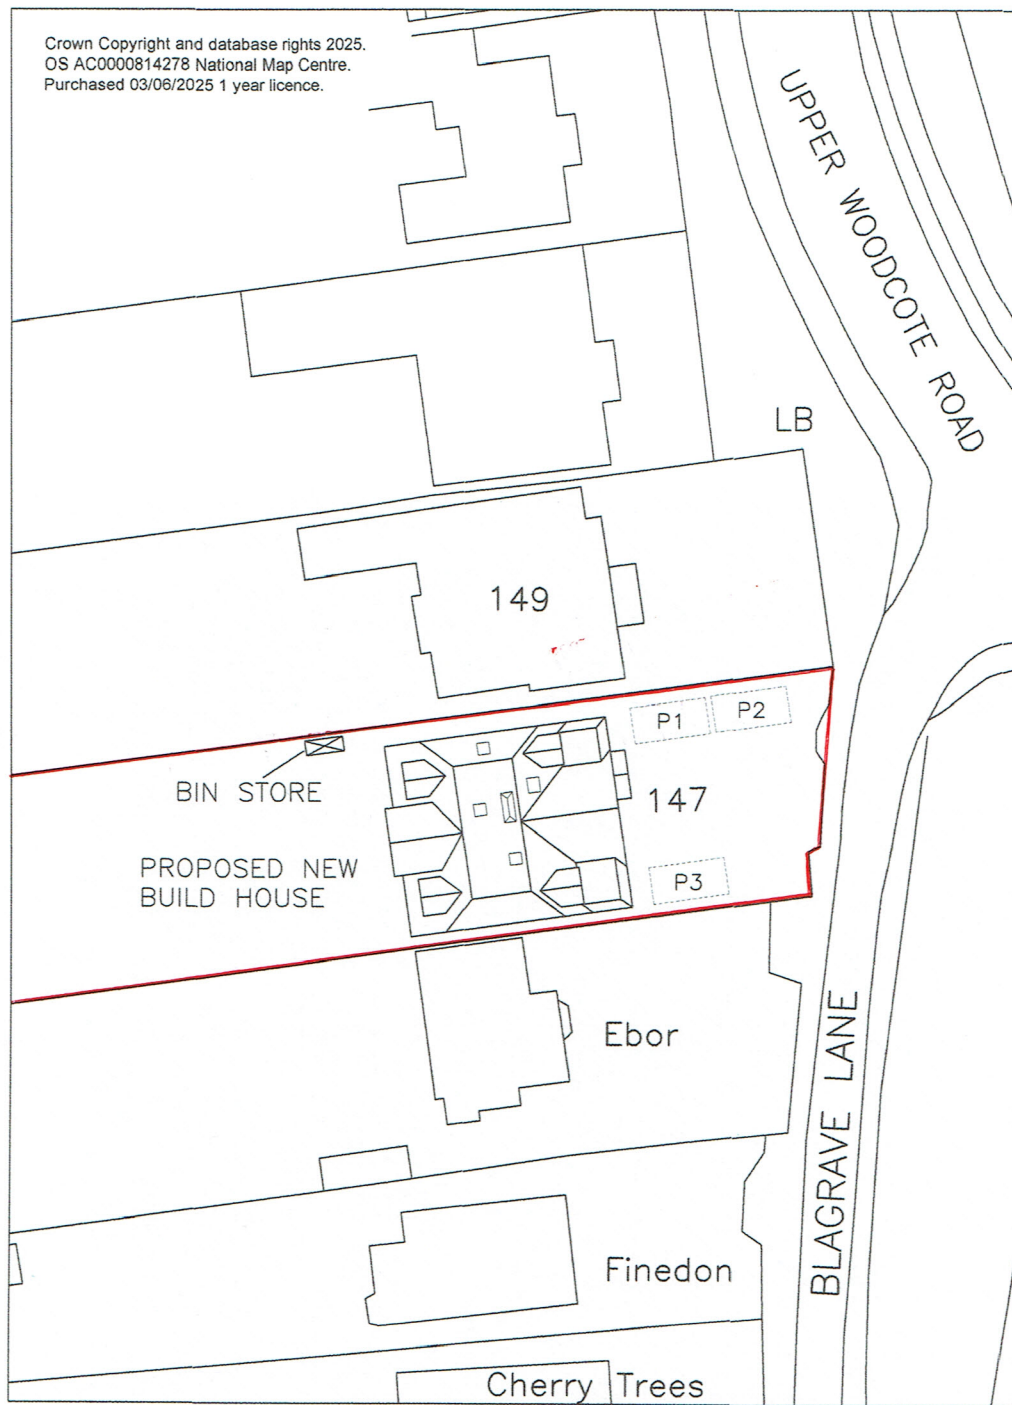

147 UPPER WOODCOTE ROAD

CAVERSHAM BERKS RG4 7JR

SCALE 1:500

