


85 Watlington Street, Site Location Plan

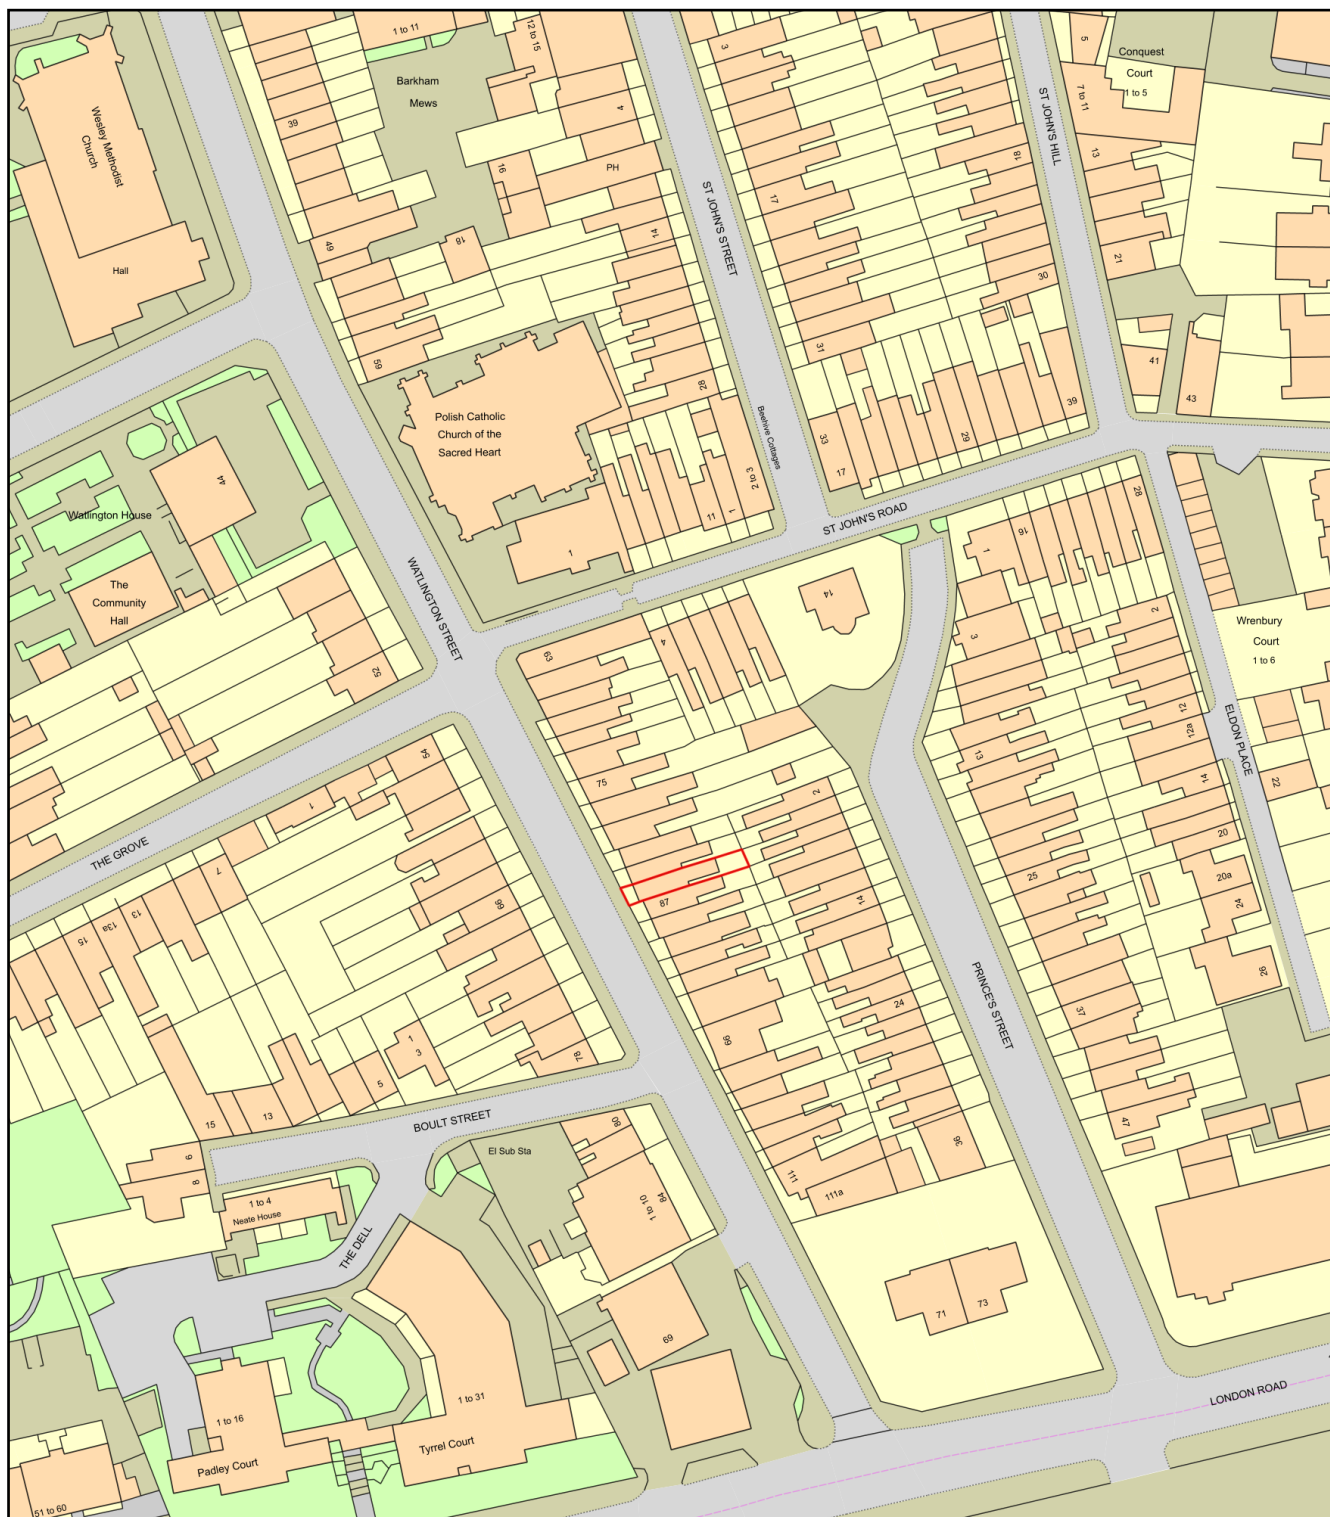

0 50
Metres



Plan Produced for: T Sudhoff

Date Produced: 20 May 2025

Plan Reference Number: TQRQM25140185816037

Scale: 1:1250 @ A4