




MATERIALS

- Zink roof
- Crittall windows and doors
- Facing brick to match existing.
- Re-use existing bricks and chamfered bricks where possible
- Cast aluminium rainwater goods
- Painted hardwood joinery to roof

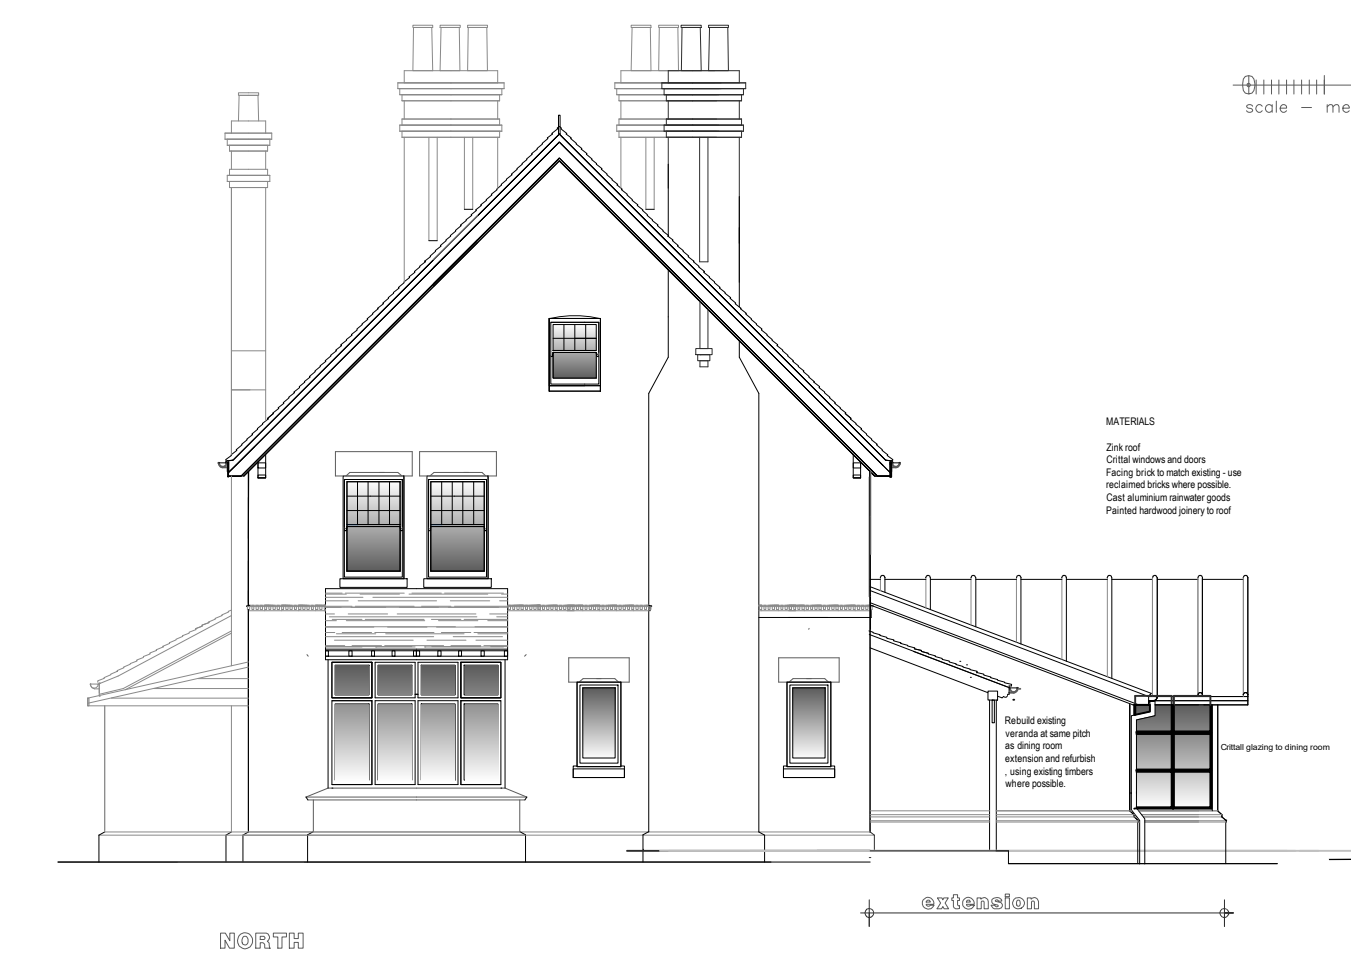

0 1 2 3 4 5
scale - metres



PROJECT: Extensions & Alterations
SITE: 17 CONISBORO AV
DRG. TITLE: PROPOSED ELEVATIONS
SCALE: 1:100 @ A3
DATE: JUNE 2025
DRG. NO.: 2279.33 A
michael@lumley.com