



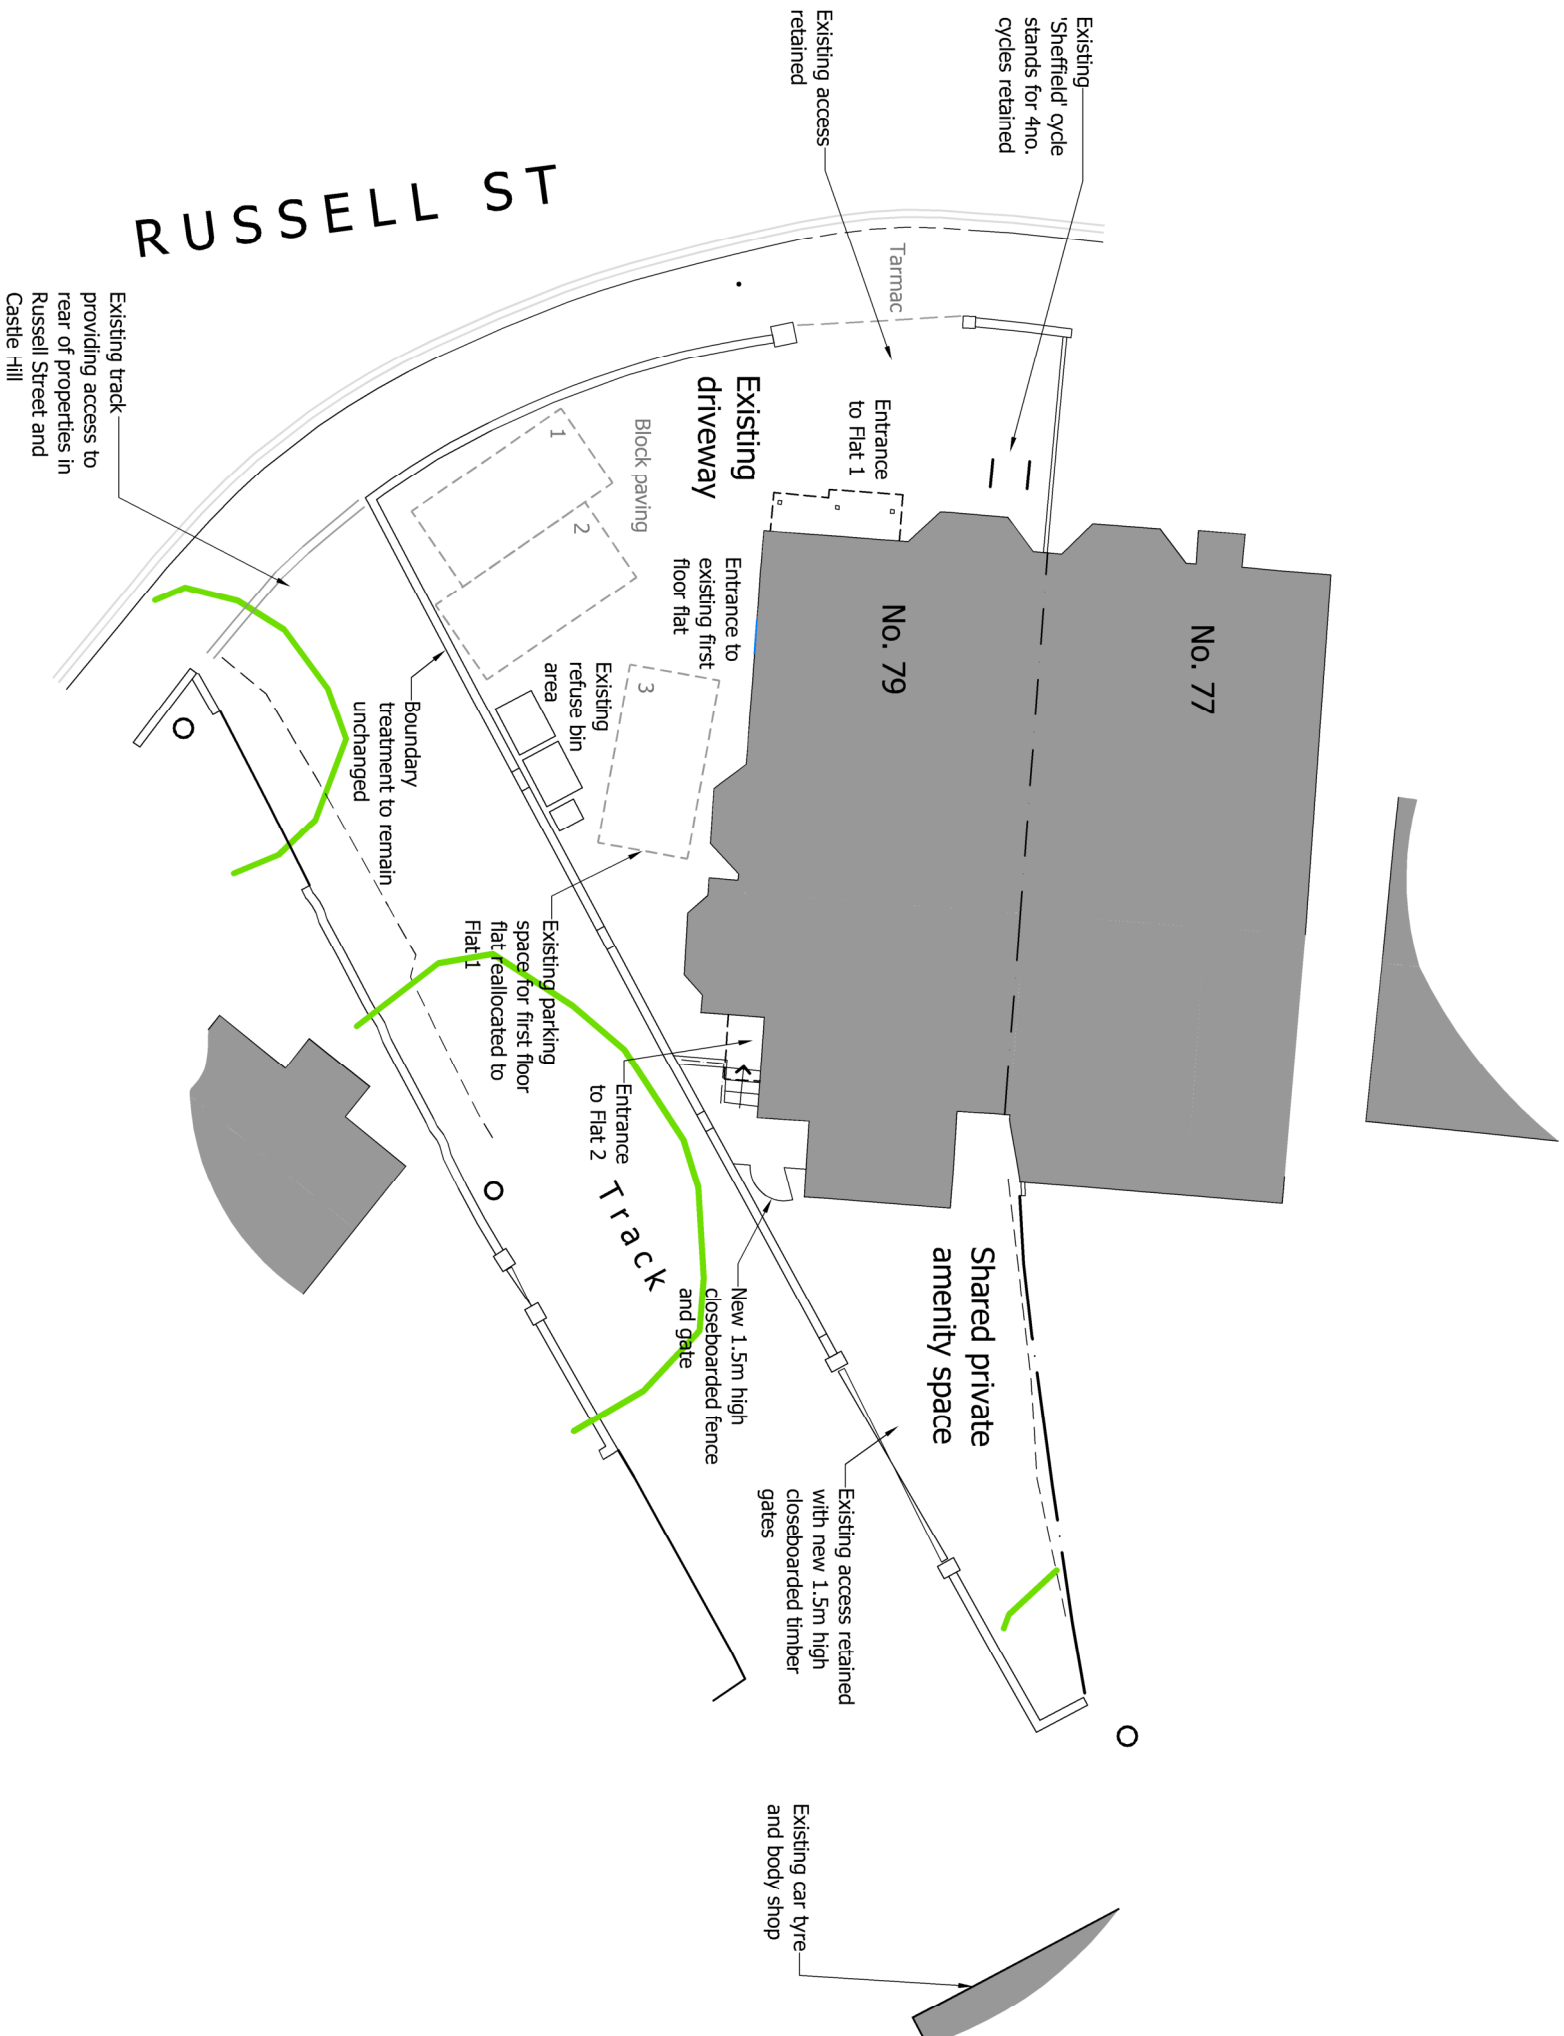


NORTH

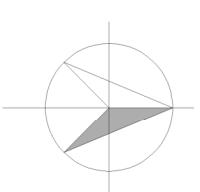

79, RUSSELL STREET, READING

PROJECT

ALL FIGURED DIMENSIONS ARE TO BE TAKEN IN PREFERENCE TO SCALED DIMENSIONS AND ANY INCONGRUENCES ARE TO BE REPORTED TO THE ARCHITECT. DIMENSIONS TO BE CHECKED ON SITE BEFORE ANY WORK IS PUT IN HAND OR IMPLEMENTED. COPYRIGHT OF THIS DRAWING IS REMAINED BY THE ARCHITECT AND IT MUST NOT BE REPRODUCED WITHOUT THEIR WRITTEN CONSENT.

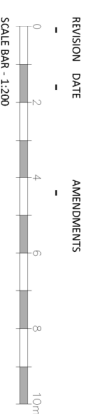

PROPOSED SITE LAYOUT

PLANNING ISSUE

1:200 @ A3

MATHEWSON WATERS ARCHITECTS

© MATHEWSON WATERS ARCHITECTS LLP

25024. PL101

Whitchurch Studio
07540 726562
RIBA Chartered Practice

The Old Surgery
Crowle Road · Lambourn
Berkshire · RG17 8NR
enquiries@mw-architects.co.uk
www.mw-architects.co.uk
01488 73131

Deputy Studio
01380 771994

MW