




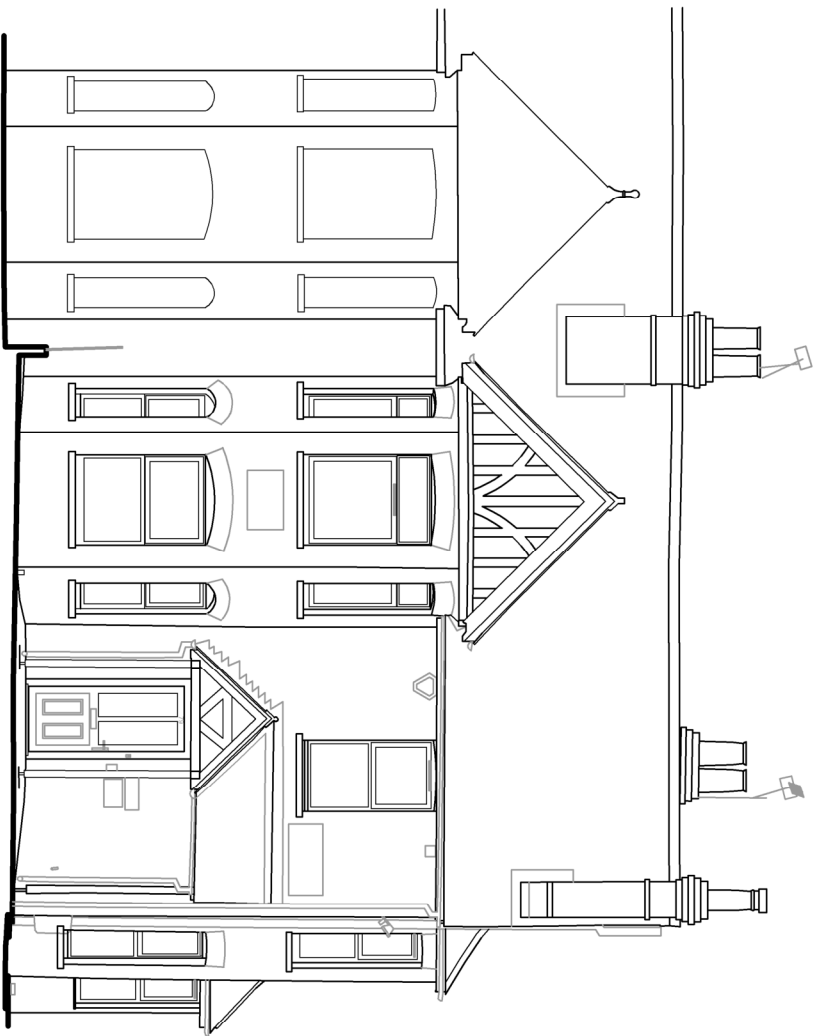

WEST ELEVATION

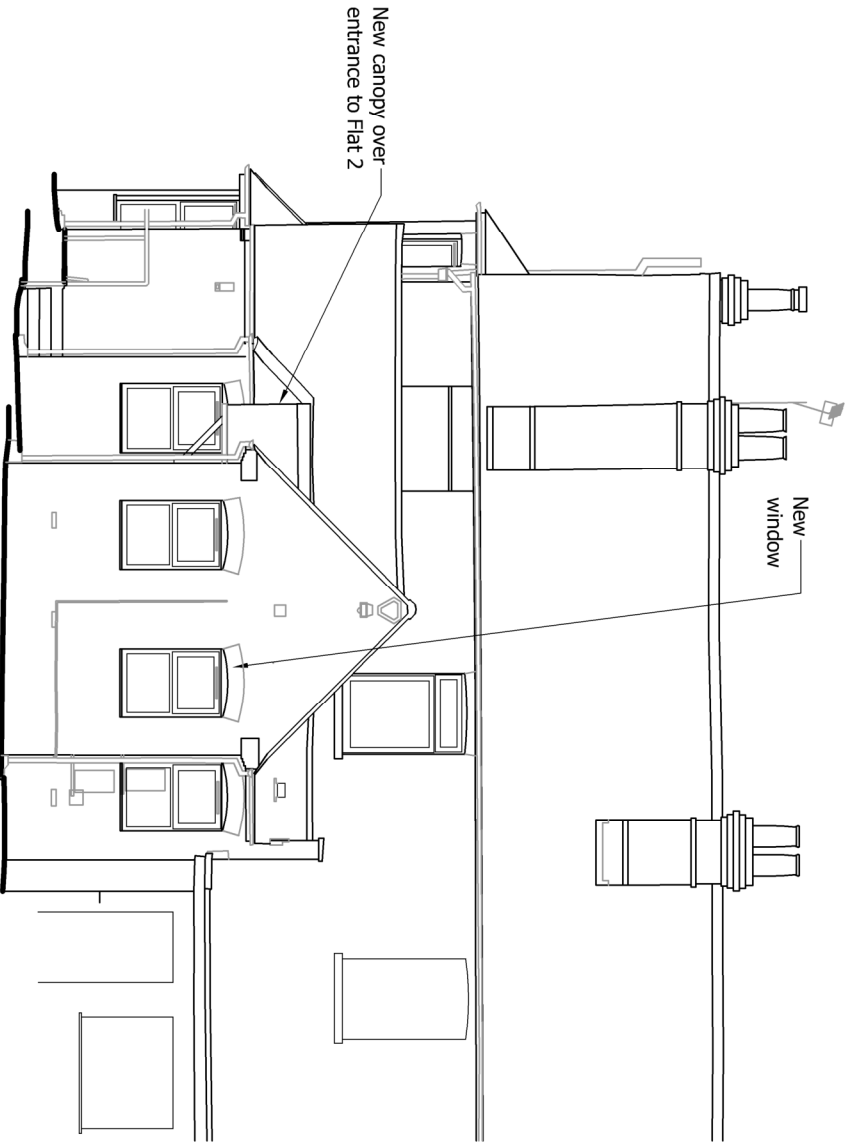


EAST ELEVATION

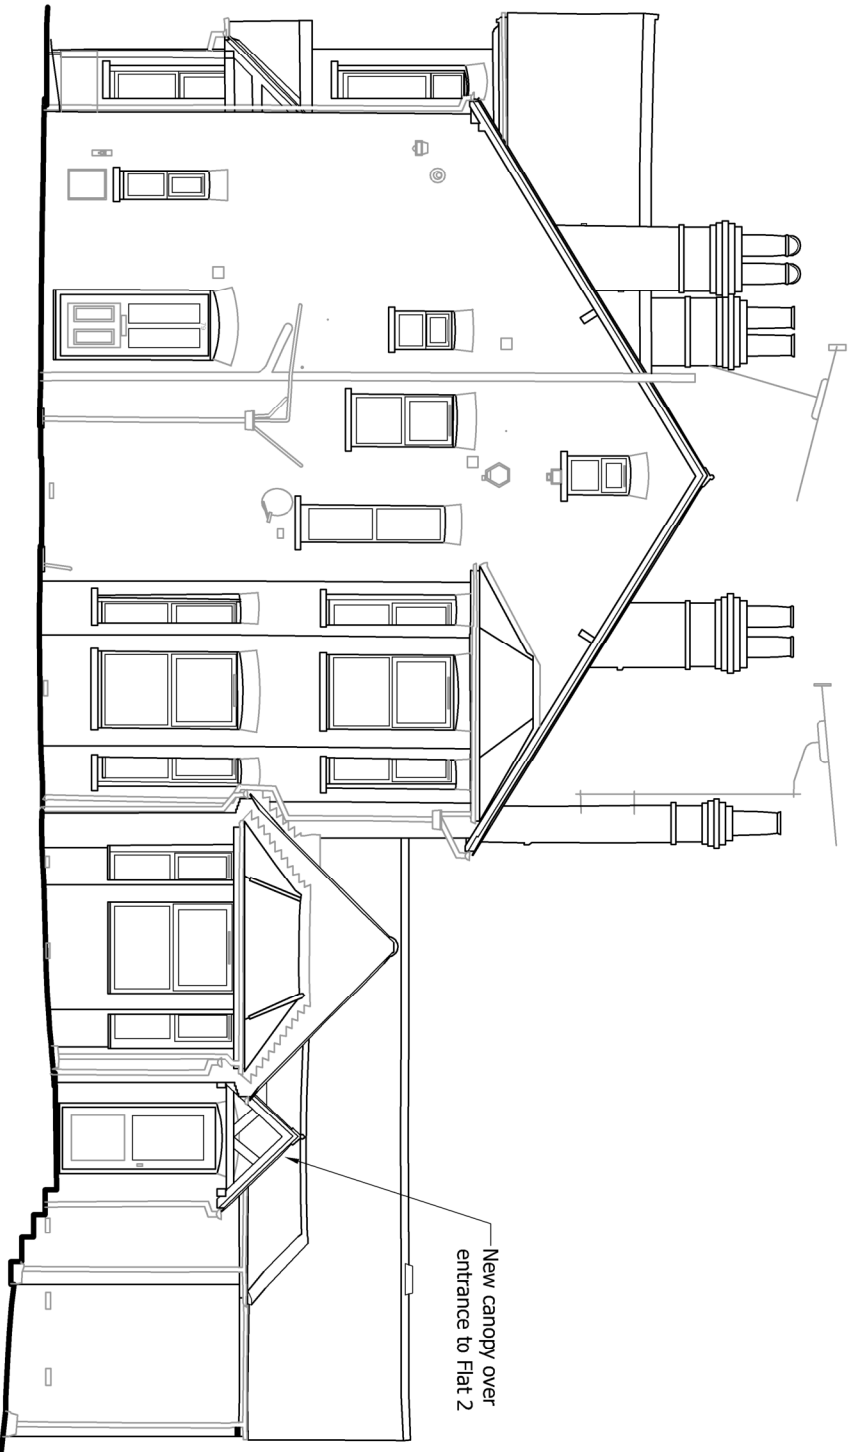

SOUTH ELEVATION

PROJECT
79, RUSSELL STREET, READING

ALL FIGURED DIMENSIONS ARE TO BE TAKEN IN PREFERENCE TO SCALED DIMENSIONS AND ANY INCONGRUENCES ARE TO BE REPORTED TO THE ARCHITECT. DIMENSIONS TO BE CHECKED ON SITE BEFORE ANY WORK IS PUT IN HAND OR IMPLEMENTED. COPYRIGHT OF THIS DRAWING IS RESERVED BY THE ARCHITECT AND IT MUST NOT BE REPRODUCED WITHOUT THEIR WRITTEN CONSENT.

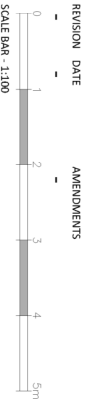

PROPOSED ELEVATIONS

MATHEWSON WATERS ARCHITECTS

01380 721994

 Crowle Road · Lambourn
Berkshire · RG17 8NR
enquiries@mw-architects.co.uk
www.mw-architects.co.uk

© MATHEWSON WATERS ARCHITECTS LLP

25024. PL104

PLANNING ISSUE

1:100 @ A3

Winchburn Studio
07540 726562

RIBA 

Chartered Practice