

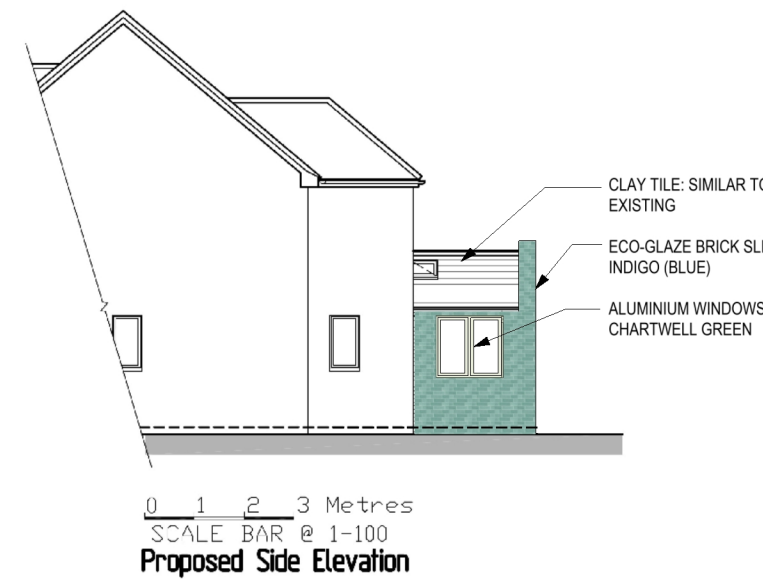
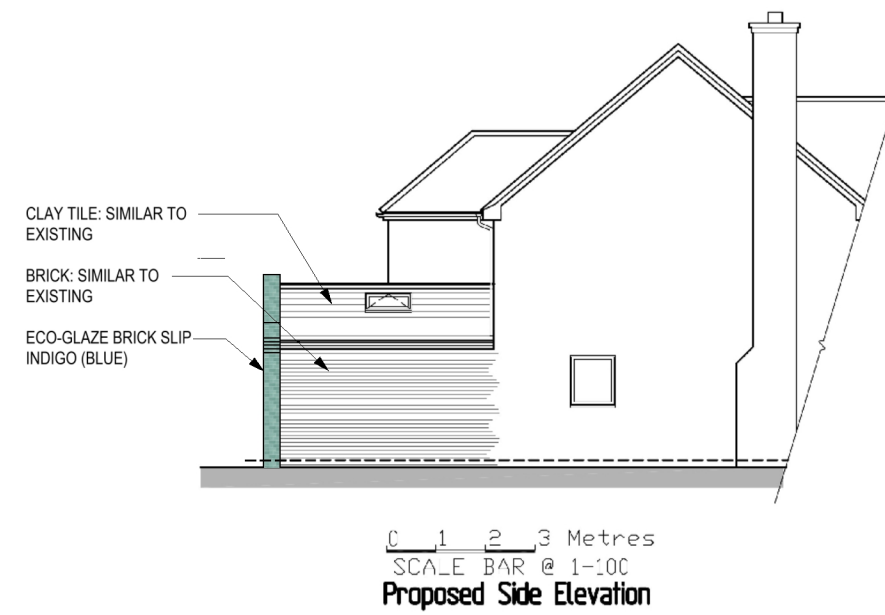
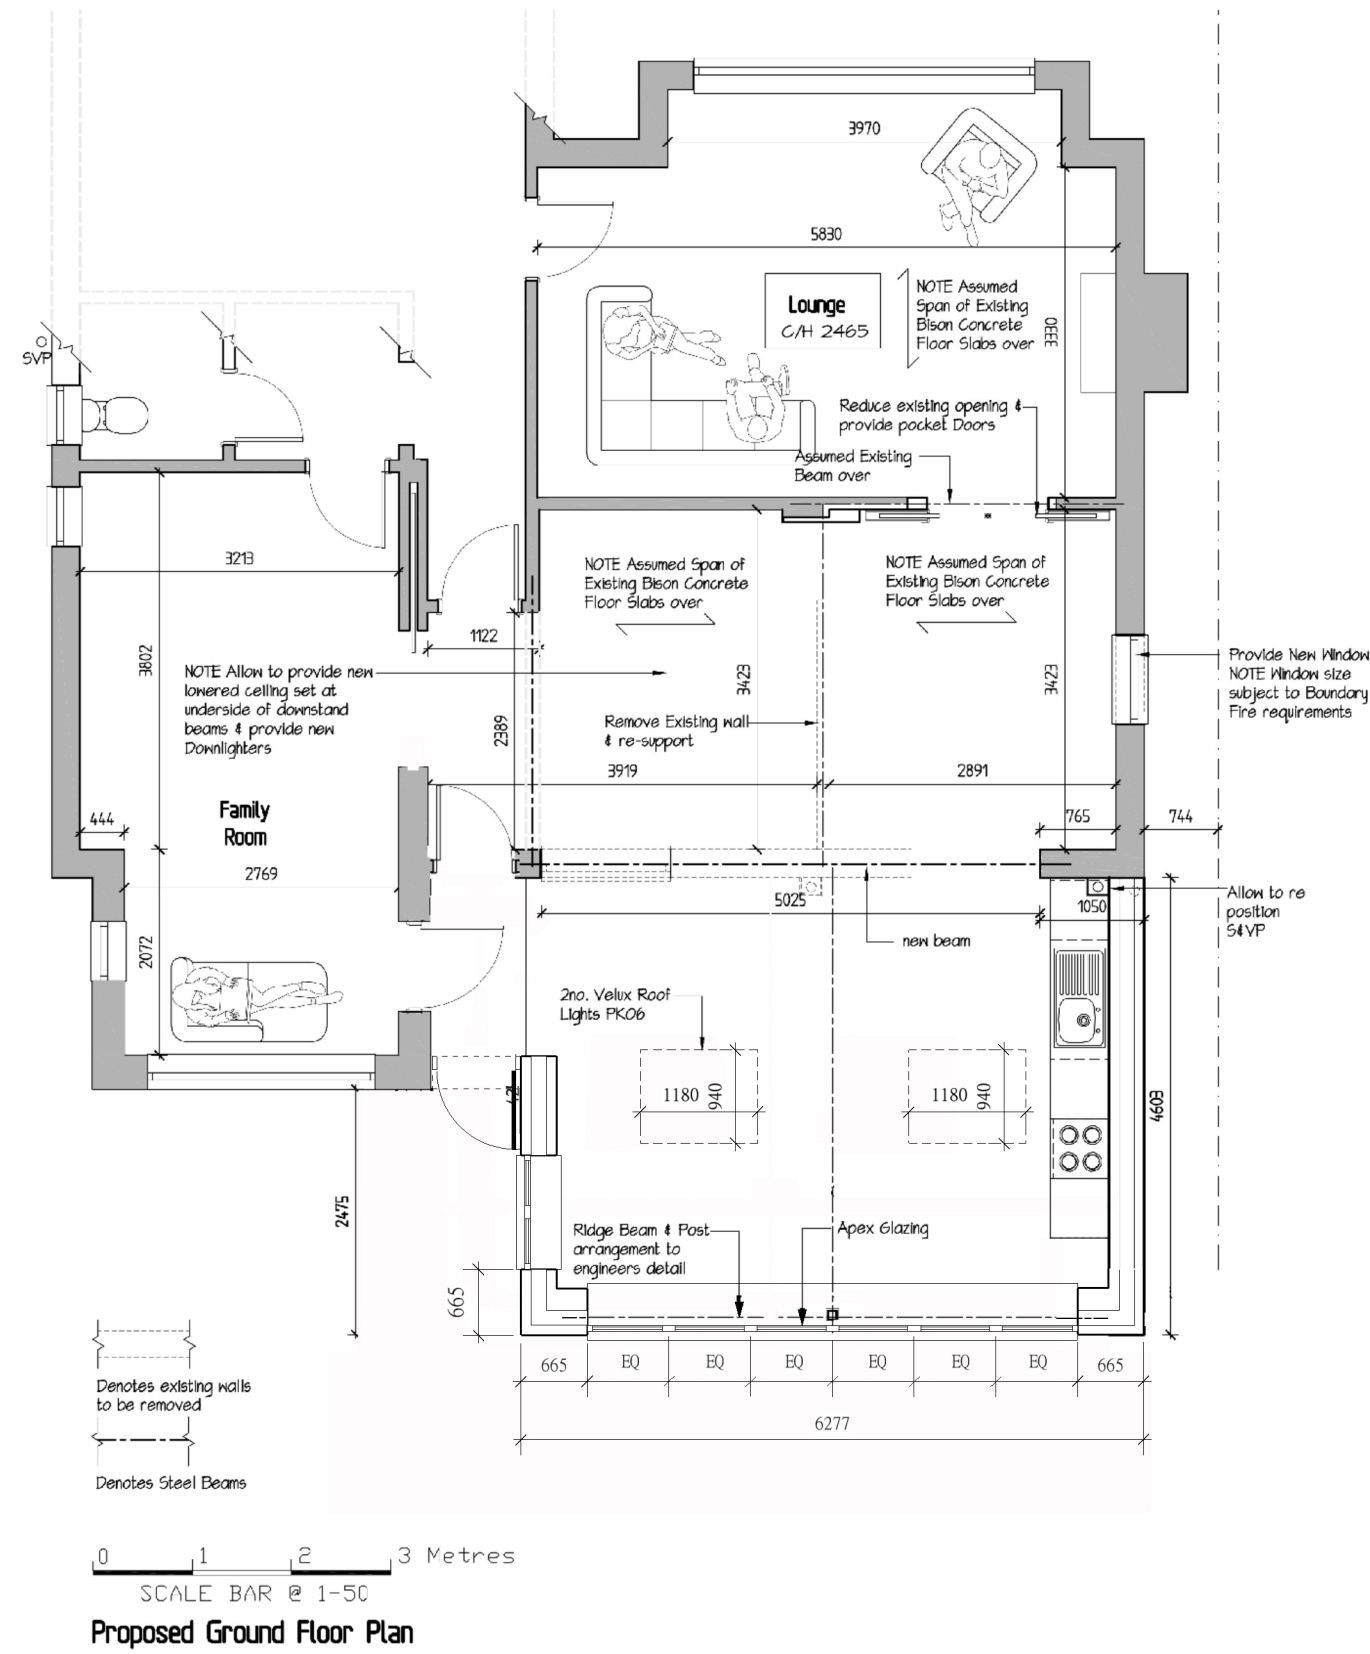
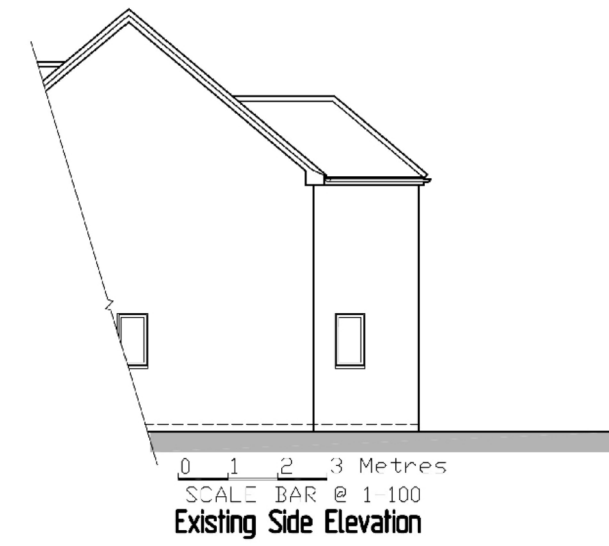


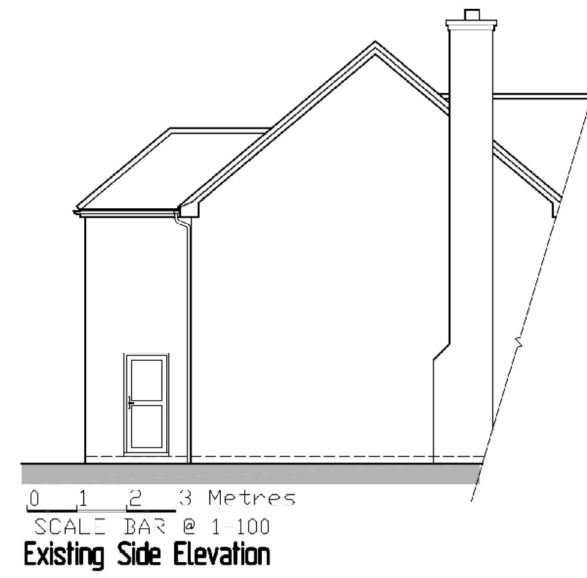

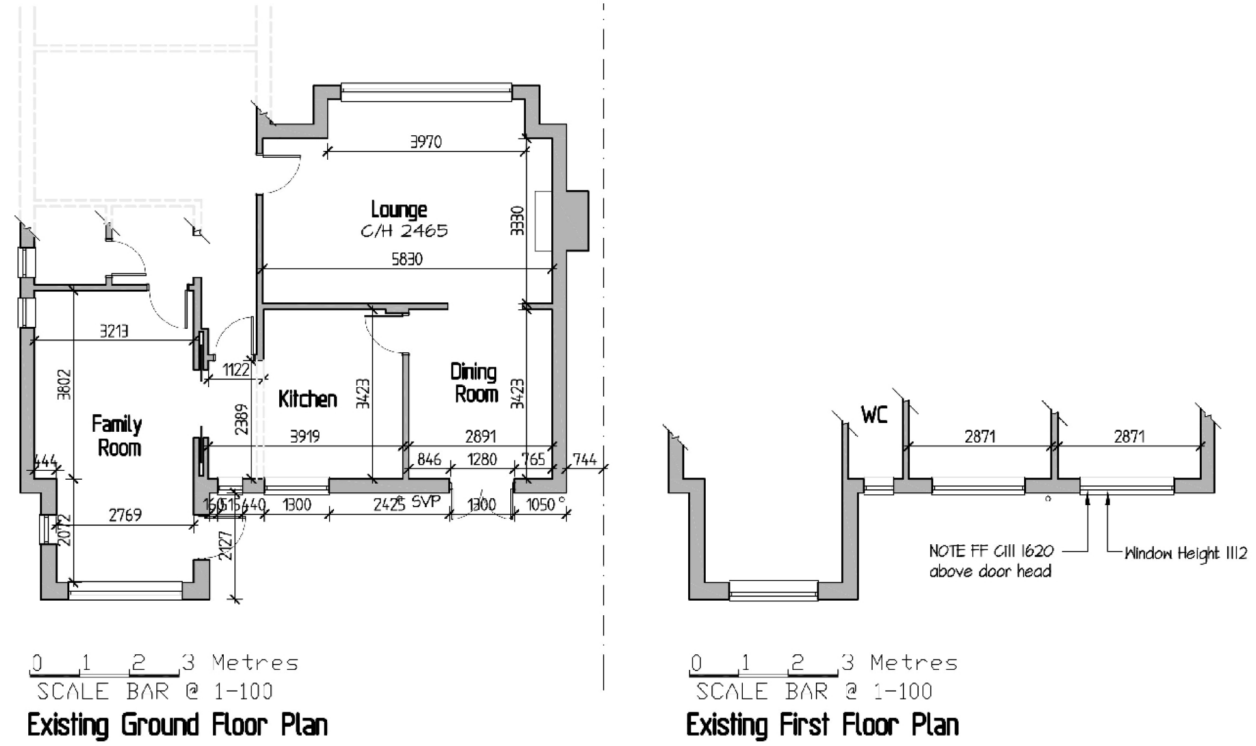

43 Windover Way,
Tilehurst, Reading,
Berkshire RG30 4RU
Tel & Fax: 0118 941 6249
Mobile: 07967 009862
greg@gregfarrell.co.uk

Building & Design Consultant

Planning, Building Regulations & Structural Design

Rev.	Description	Date
A	Clients updates added	9-5-2025
B	Client update added: Please note that the client would like to clad the north and east face of the extension with an exterior blue glazed brick slip https://ecoglazedbrickslips.com/shop/	4-7-2025
C	Update requested by Planning Office to annotate finishes in update B	31-7-2025

JOB TITLE

6 Clevedon Road
Tilehurst

TITLE

Existing & Proposed Plans & Elevations

SCALE

1:50 1:100

DATE

July 2025

DRAWING No.

01 B