



READ IN CONJUNCTION WITH PLANS BY LANDSCAPE ARCHITECT, AND 004 EXISTING AND PROPOSED STREET ELEVATIONS

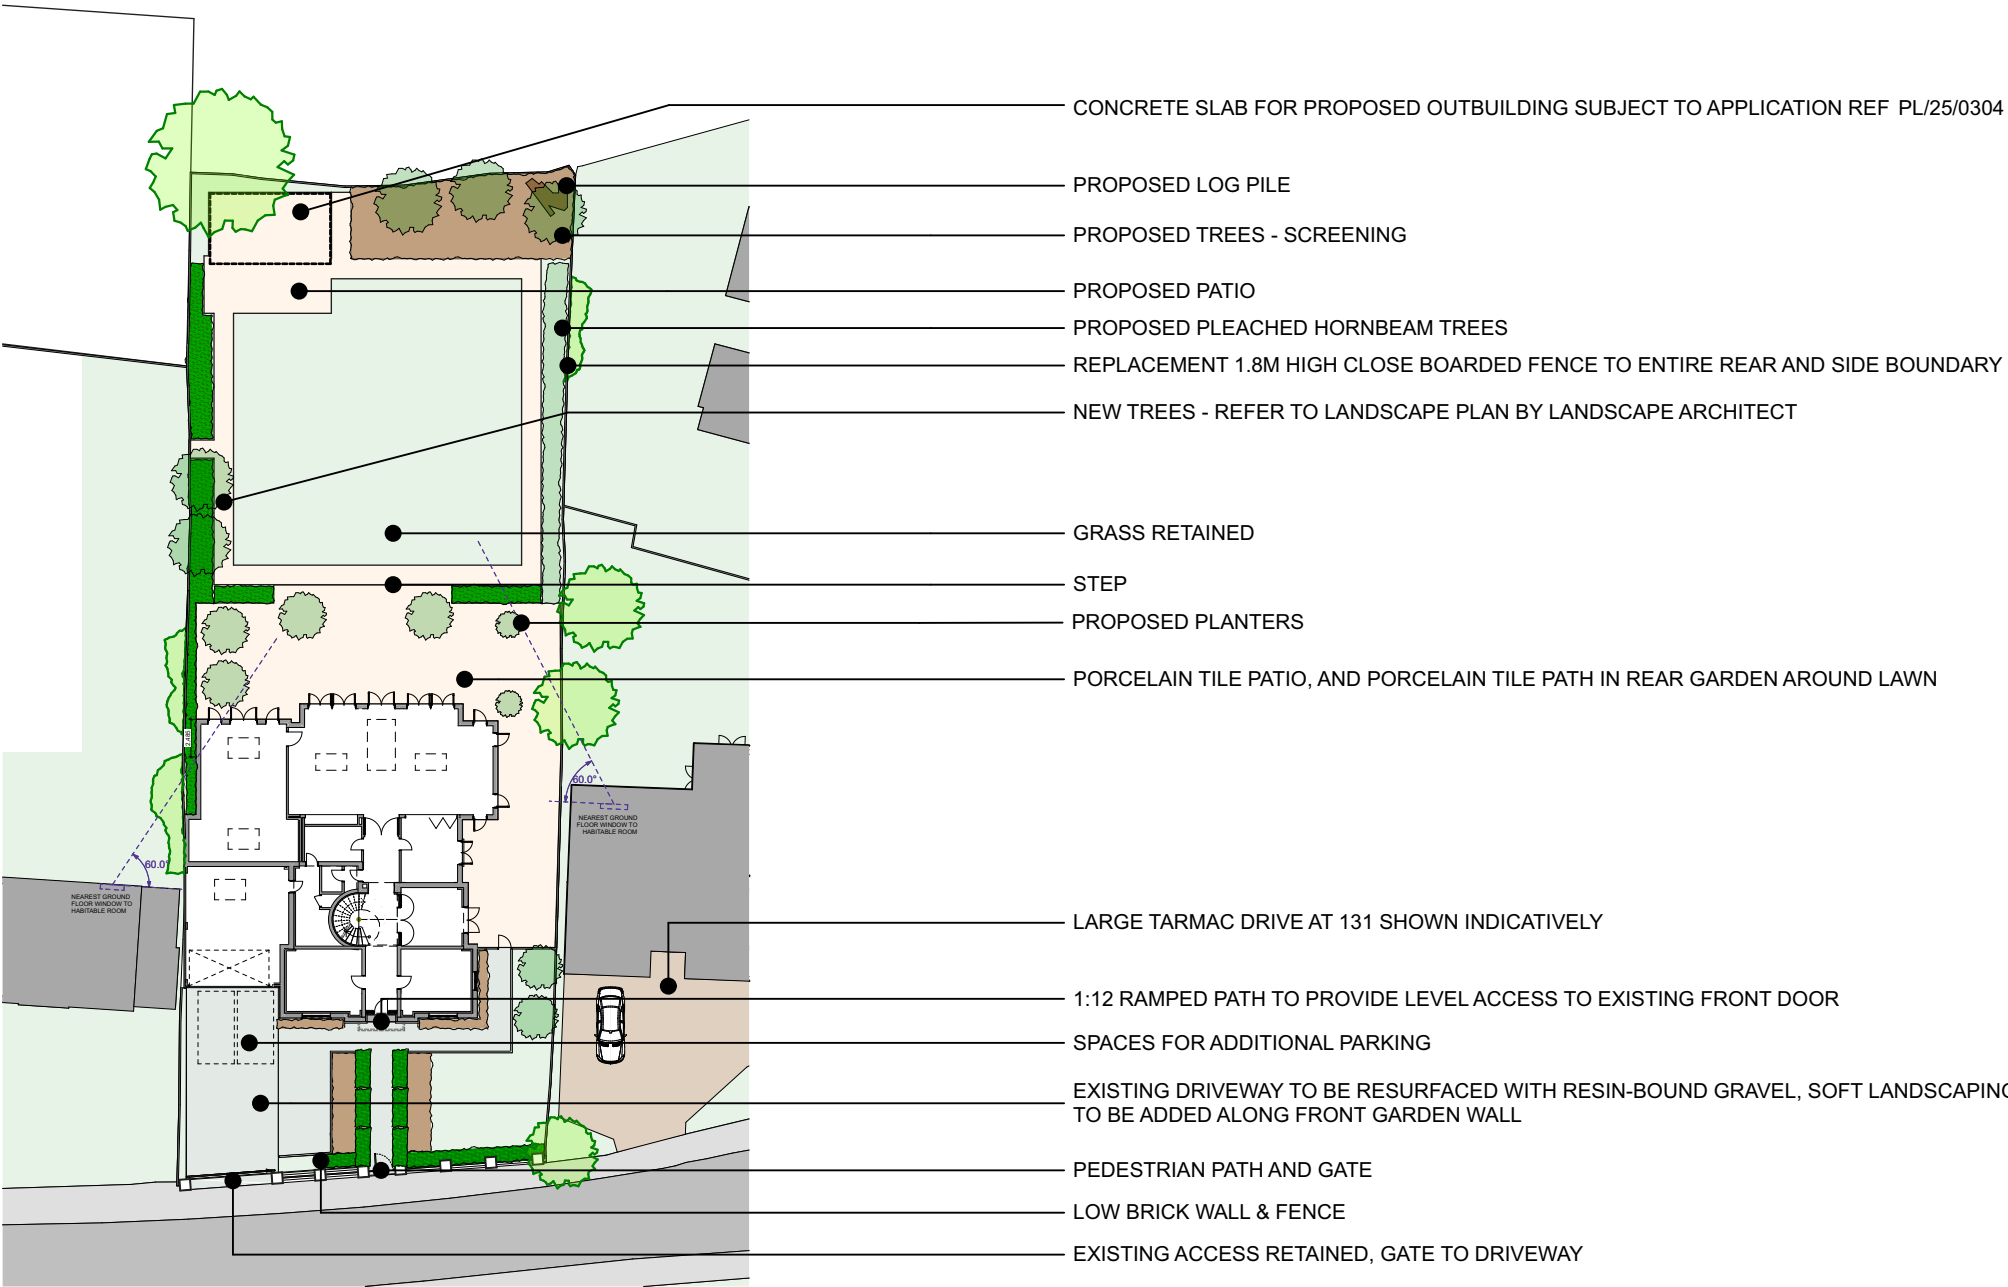

KEY

- EXISTING TREES
- PROPOSED TREES
- PROPOSED TREES/HEDGES
- PROPOSED PLANT BEDS
- PROPOSED RESIN-BOUND DRIVEWAY
- PROPOSED PORCELAIN PATH/ PATIO

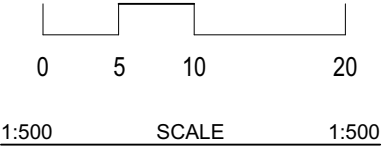

NOTES

NOT FOR CONSTRUCTION
THIS DRAWING IS FOR BUILDING CONTROL AND TENDER PURPOSES ONLY |
DRAWINGS SUBJECT TO DETAILED M+E DESIGN BY CONTRACTOR | DRAWINGS
SUBJECT TO PLANNING AND BUILDING CONTROL APPROVAL | DO NOT SCALE
FROM THIS DRAWING | ALL DIMENSIONS TO BE CHECKED ON SITE, ADVISE OF
ANY DISCREPANCIES | ALL WORK TO BE CARRIED OUT IN ACCORDANCE WITH
RELEVANT BRITISH AND EUROPEAN STANDARDS AND MANUFACTURERS
INSTRUCTIONS.
SURVEY BY OAKBRIDGE BESPOKE HOMES LTD
(C) HIVES ARCHITECTS LLP

Rev
P16 31/07/2025 PLANNING ISSUE

Client
MR AND MRS JAVAID
Site
**St Peters Vicarage, 129
Whiteknights Road, Reading,
RG6 7BB**

Drawing Title
PROPOSED BLOCK PLAN

Scale
1:500 @ A3

Drawn Checked
GP HW

Project Status
PLANNING

HIVES ARCHITECTS
SINCE 1934

Hives Architects LLP
Quadrant House, Broad Street, Reading, RG1 7QE
0118 958 7331, admin@hivesarchitects.co.uk

Project Drawing Revision
2822 007P16