
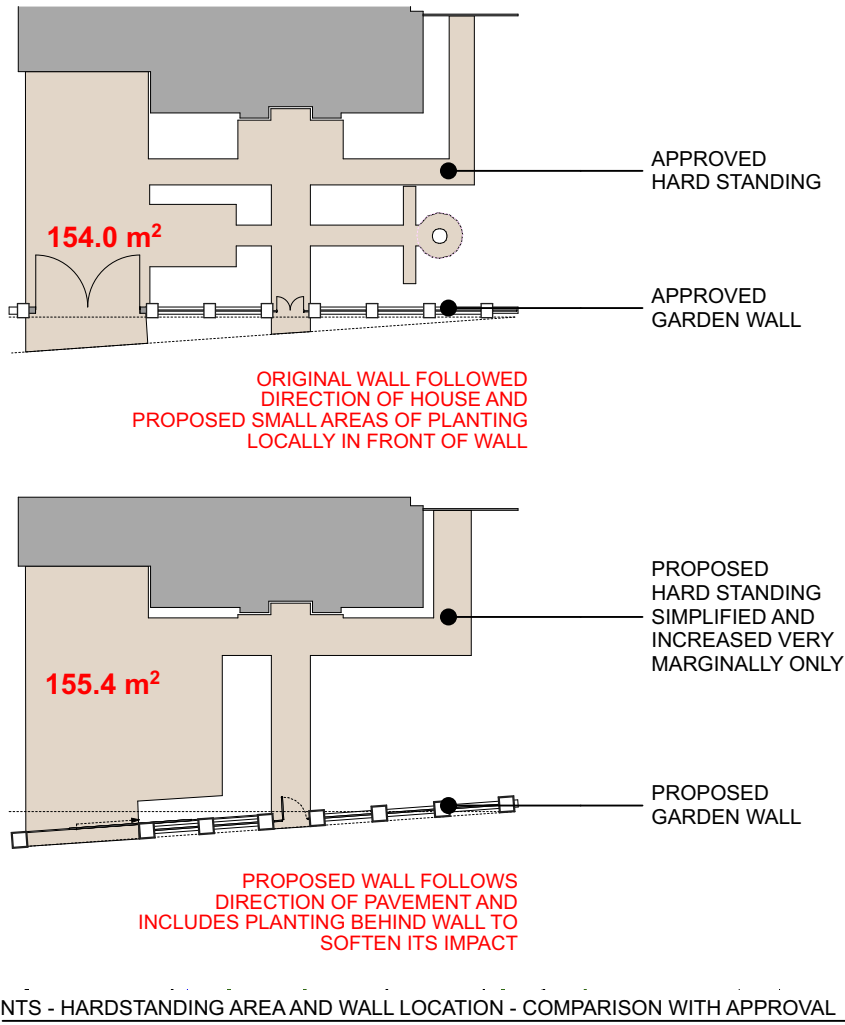


READ IN CONJUNCTION WITH PLANS BY LANDSCAPE ARCHITECT AND PROPOSED BLOCK PLAN

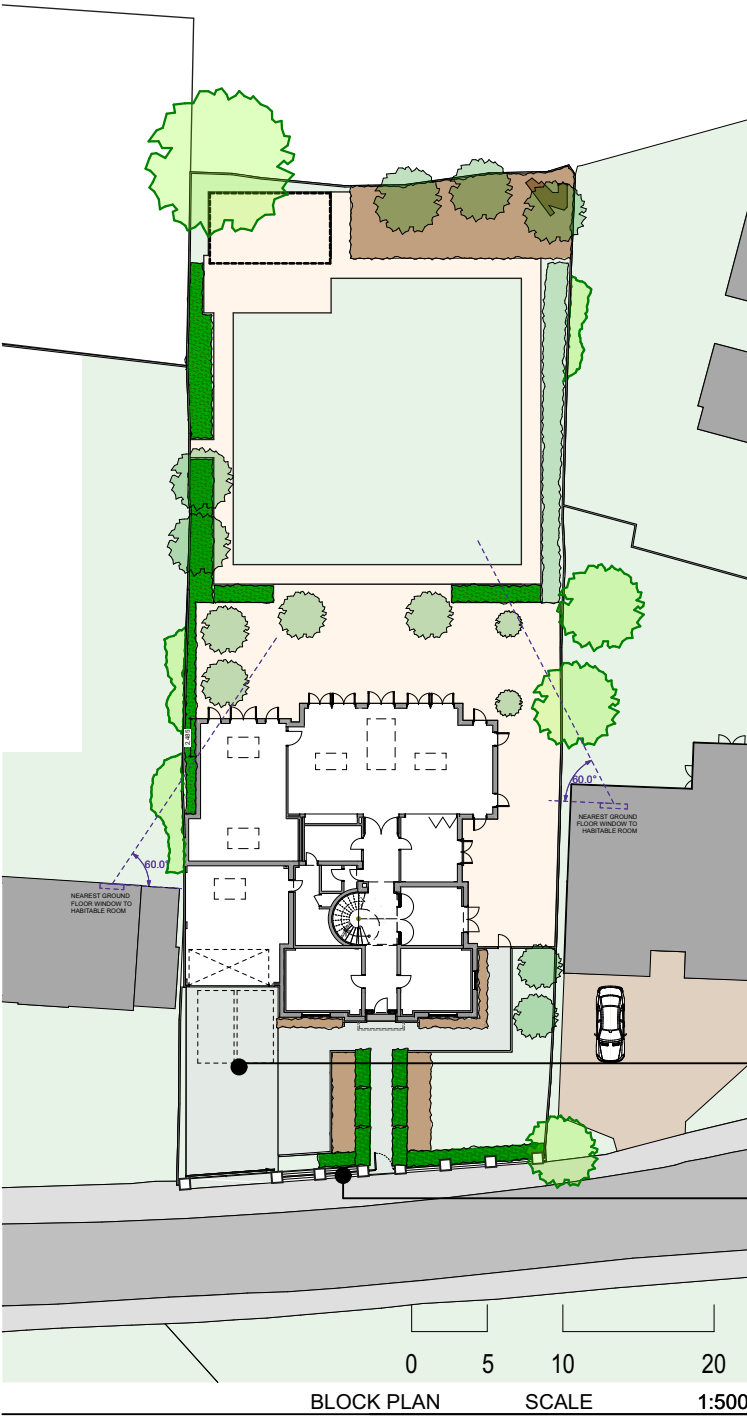


NTS - HARDSTANDING AREA AND WALL LOCATION - COMPARISON WITH APPROVAL

AMENDMENTS MADE TO FRONT GARDEN TO IMPROVE SAFETY BY PROVIDING BETTER TURNING SPACE FOR CARS TO LEAVE IN A FORWARD GEAR


GARDEN WALL APPROVED PREVIOUSLY IS MOVED ALONGSIDE THE PAVEMENT TO FOLLOW A MORE TYPICAL LINE ALONG THE BOUNDARY, WHICH IS THE SAME AS OTHER FRONT GARDEN FENCE / BOUNDARY TREATMENT ALONG WHITEKNIGHTS ROAD

CAPPUCINO PERMEABLE RESIN BOUND GRAVEL PATHS AND DRIVE LINED WITH GRANITE SETTS

GARDEN WALL ALONG PAVEMENT TO MATCH OTHER PROPERTIES ON WHITEKNIGHTS ROAD

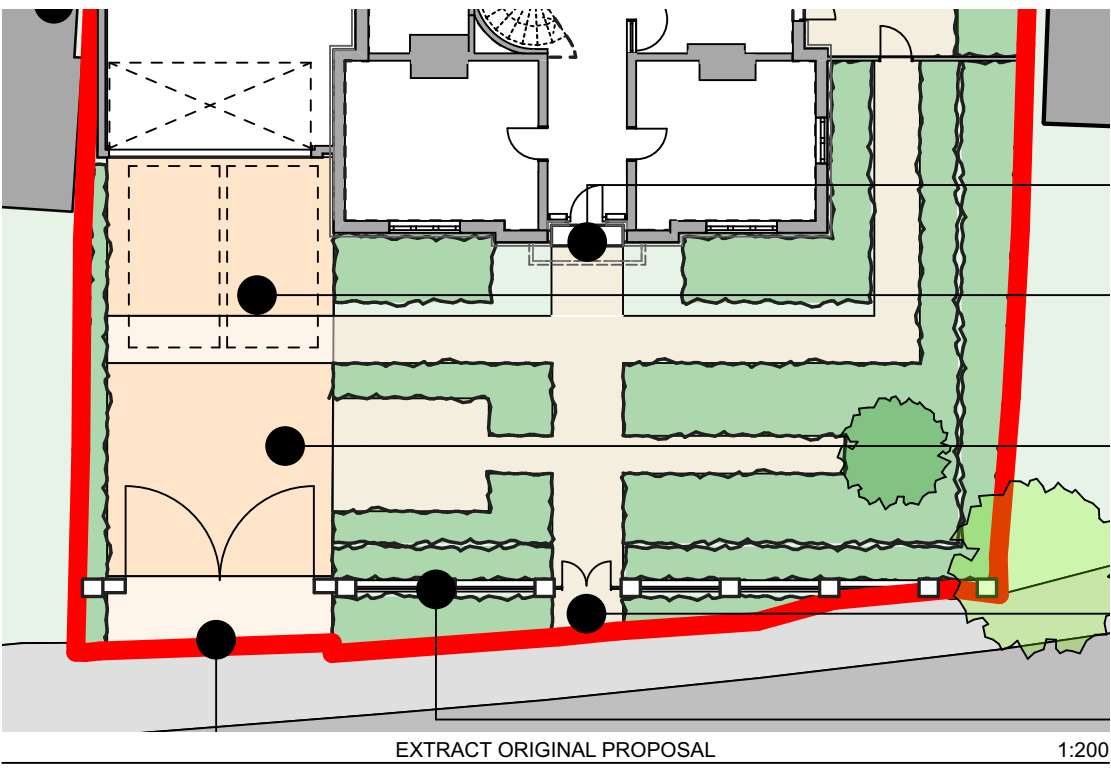

EXTRACT ORIGINAL PROPOSAL SCALE 1:200

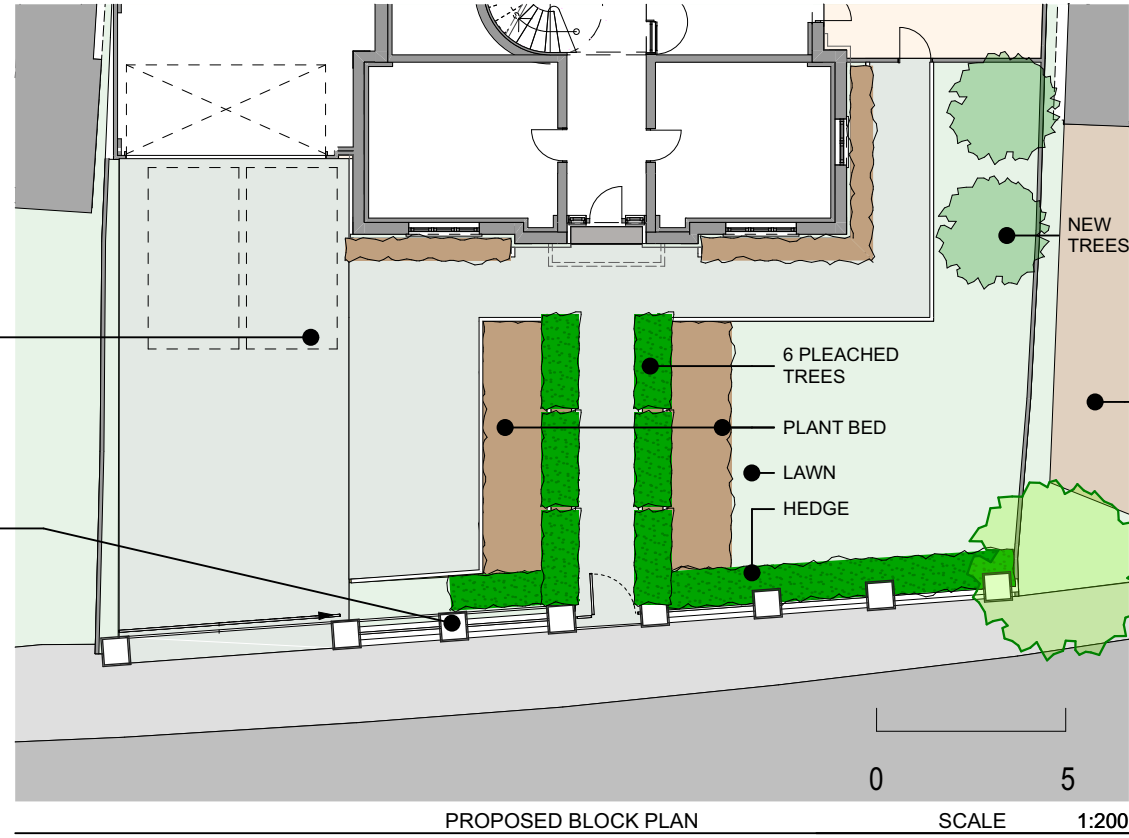

PROPOSED BLOCK PLAN SCALE 1:200

NOTES  
NOT FOR CONSTRUCTION

THIS DRAWING IS FOR PLANNING PERMISSION ONLY

AREAS ARE APPROXIMATE AND SUBJECT TO DETAILED MEASURE AND DESIGN ON SITE

SURVEY BY OAKBRIDGE BESPOKE HOMES LTD  
(C) HIVES ARCHITECTS LLP

Rev



TILES TO FRONT ENTRANCE




RESIN BOUND GRAVEL PATHS (CAPPUCINO)



LIGHT GRANITE SETTS TO EDGES OF PATH/PLANTERS



PLEACHED TREES TO CENTRAL PATH

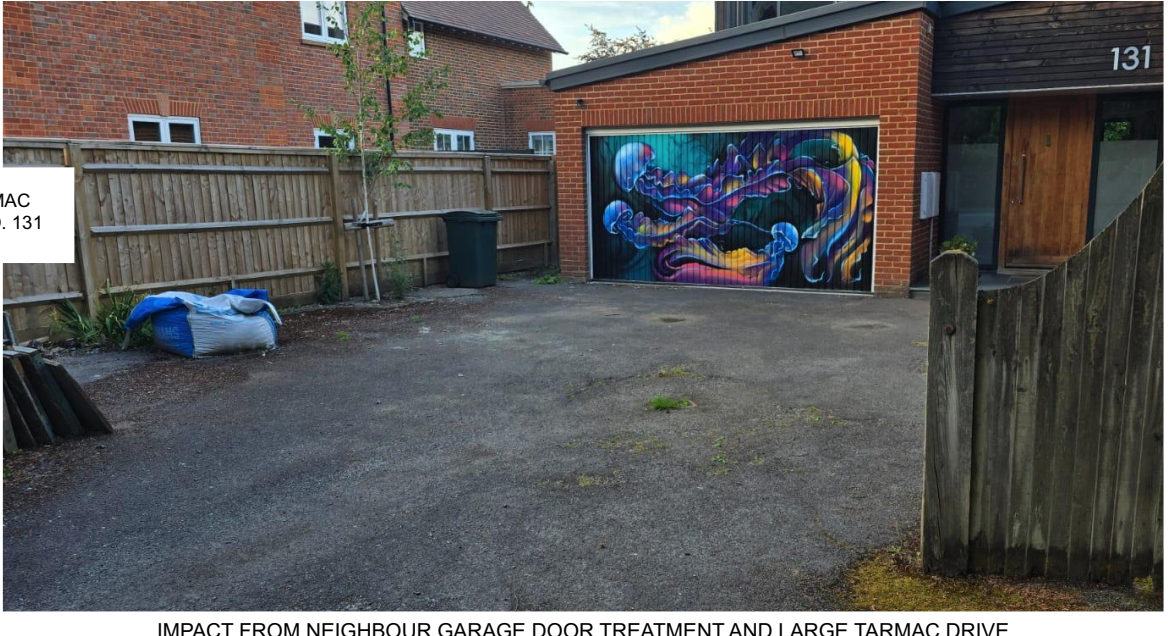


IMPACT FROM NEIGHBOUR GARAGE DOOR TREATMENT AND LARGE TARMAC DRIVE



CURRENT SITE PHOTOGRAPH - PRIOR TO PLANTING

GARDEN WALL BUILT WITH MATCHING BRICK AND POINTING AND STONE COPINGS TO PIERS

PHOTOGRAPH OVERLAID WITH HEDGE AND TREE PLANTING PROPOSED TO SHOW INDICATIVE SOFTENING ACHIEVABLE

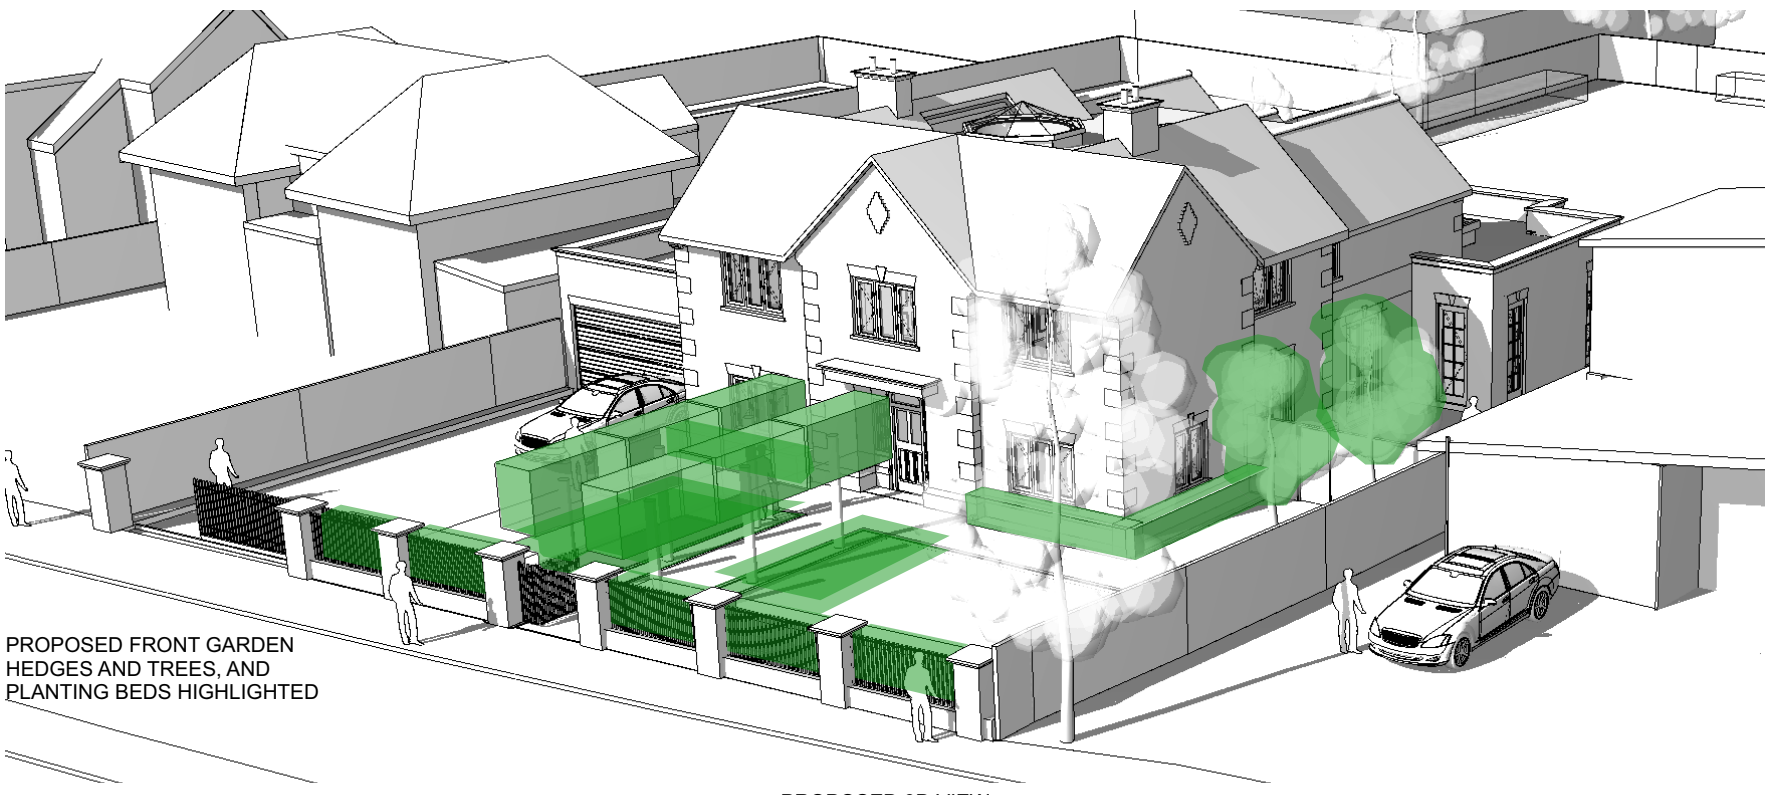

PROPOSED 3D VIEW

Client  
**MR AND MRS JAVAID**

Drawing Title  
**BLOCK PLAN DETAILS AND COMPARISON FRONT GARDEN**

**HIVES ARCHITECTS**  
SINCE 1934

Hives Architects LLP  
Quadrant House, Broad Street, Reading, RG1 7QE  
0118 958 7331, info@hivesarchitects.co.uk

Site  
**St Peters Vicarage, 129  
Whiteknights Road,  
Reading, RG6 7BB**

Scale  
**PLANNING**

P18 31/07/2025 - PLANNING ISSUE

Project Status  
**CONTRACT**

Drawn Checked  
**GP HW**

Project Drawing Revision  
**2822 017P8**