


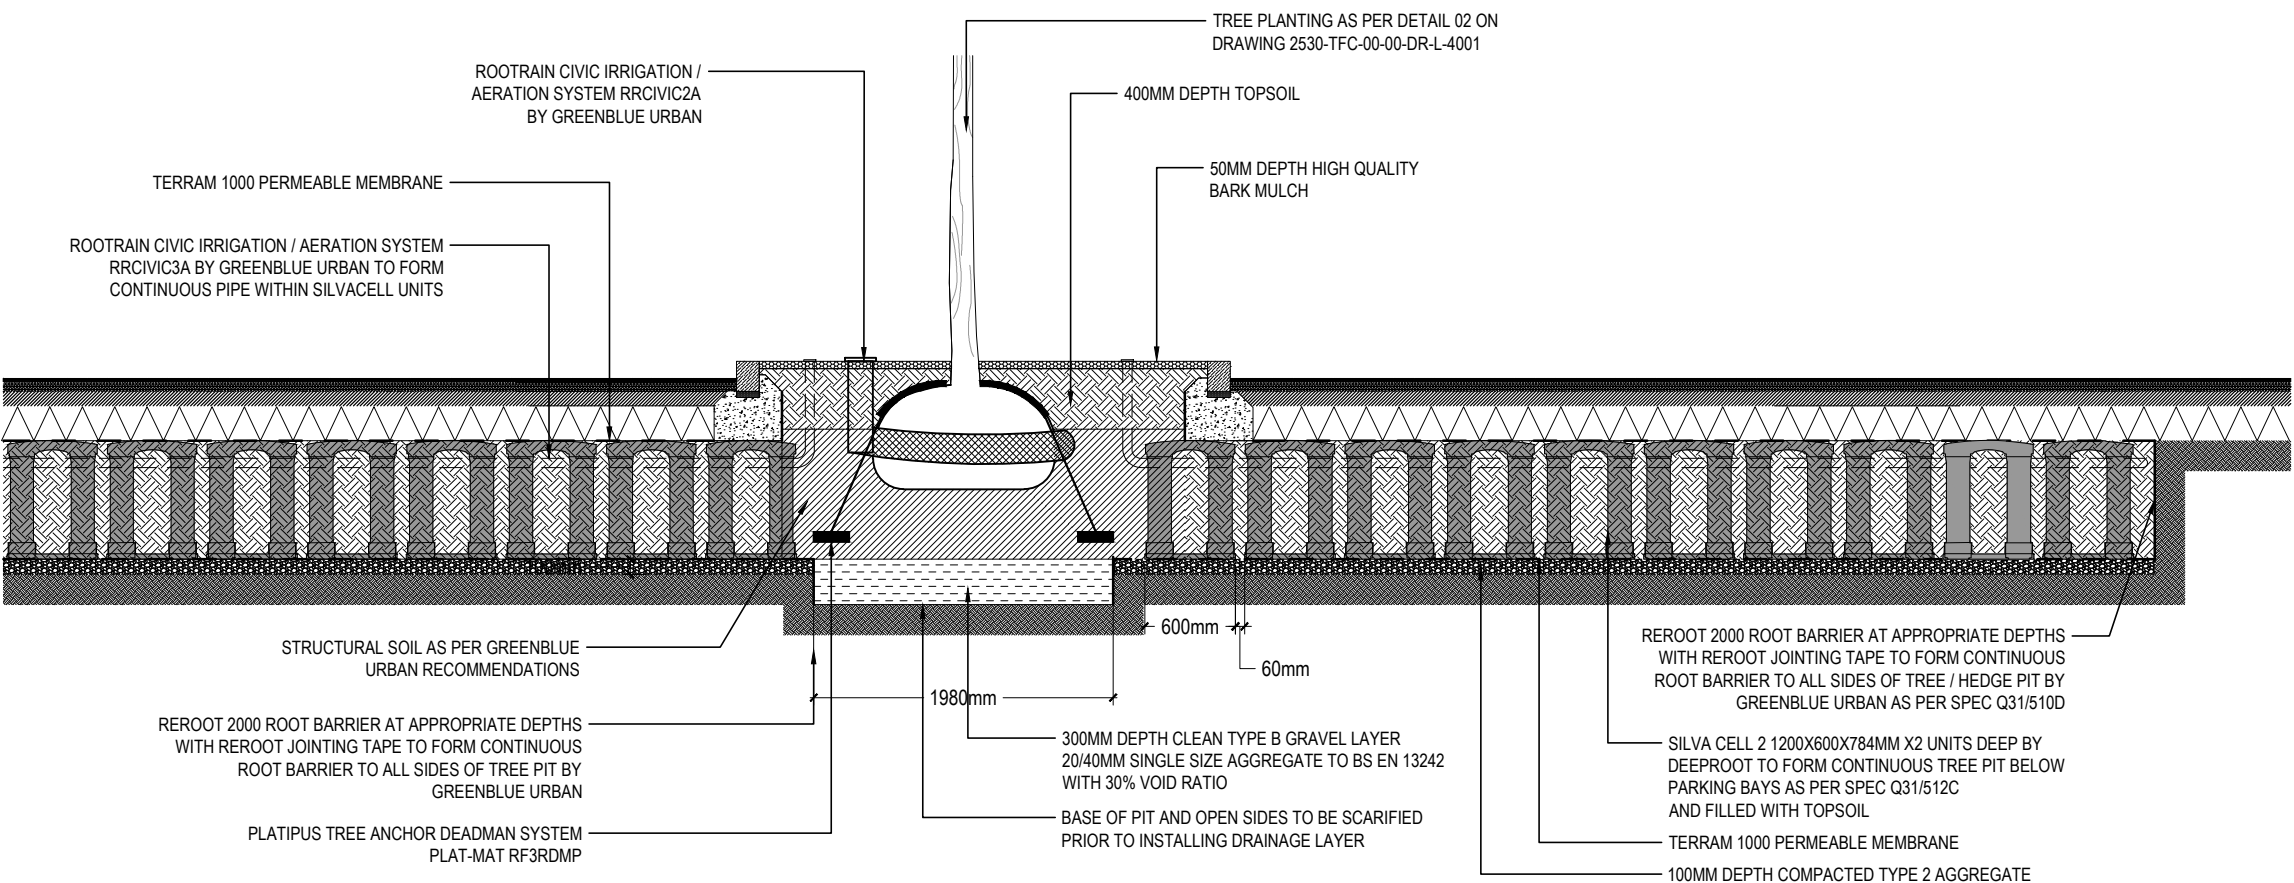

01 TREE IN HARD SURFACE DETAIL
LOAD BEARING SYSTEM 1:50

* DETAIL SHOWN INDICATIVELY.
ALL PRODUCTS TO BE INSTALLED TO
MANUFACTURERS LATEST SPECIFICATIONS / ADVICE

0m5m

north

- All dimensions in millimetres unless otherwise indicated. All levels in metres relative to Ordnance Datum and are positive (AOD) unless otherwise indicated.
- Figure dimensions only to be taken from this drawing. Dimensions and levels to be checked on site.
- Do not re-scale this drawing.
- For civil and structural matters including existing and proposed services, sub-base construction and site structures (including retaining walls over 900mm height) refer to information by others.
- The original version of this drawing was produced in colour - monochrome copies should not be relied upon to accurately reflect all drawing elements.

P01	24/09/24	MH	AS	First issue
rev.	date	by	chk	notes
project		Dwyer Road, Reading		
title		Planting details - Trees in hard landscape (Indicative)		
status		Stage 3/4		scale @ A3 1:50
dwg no		2530-TFC-00-00-DR-L-4002		
references				