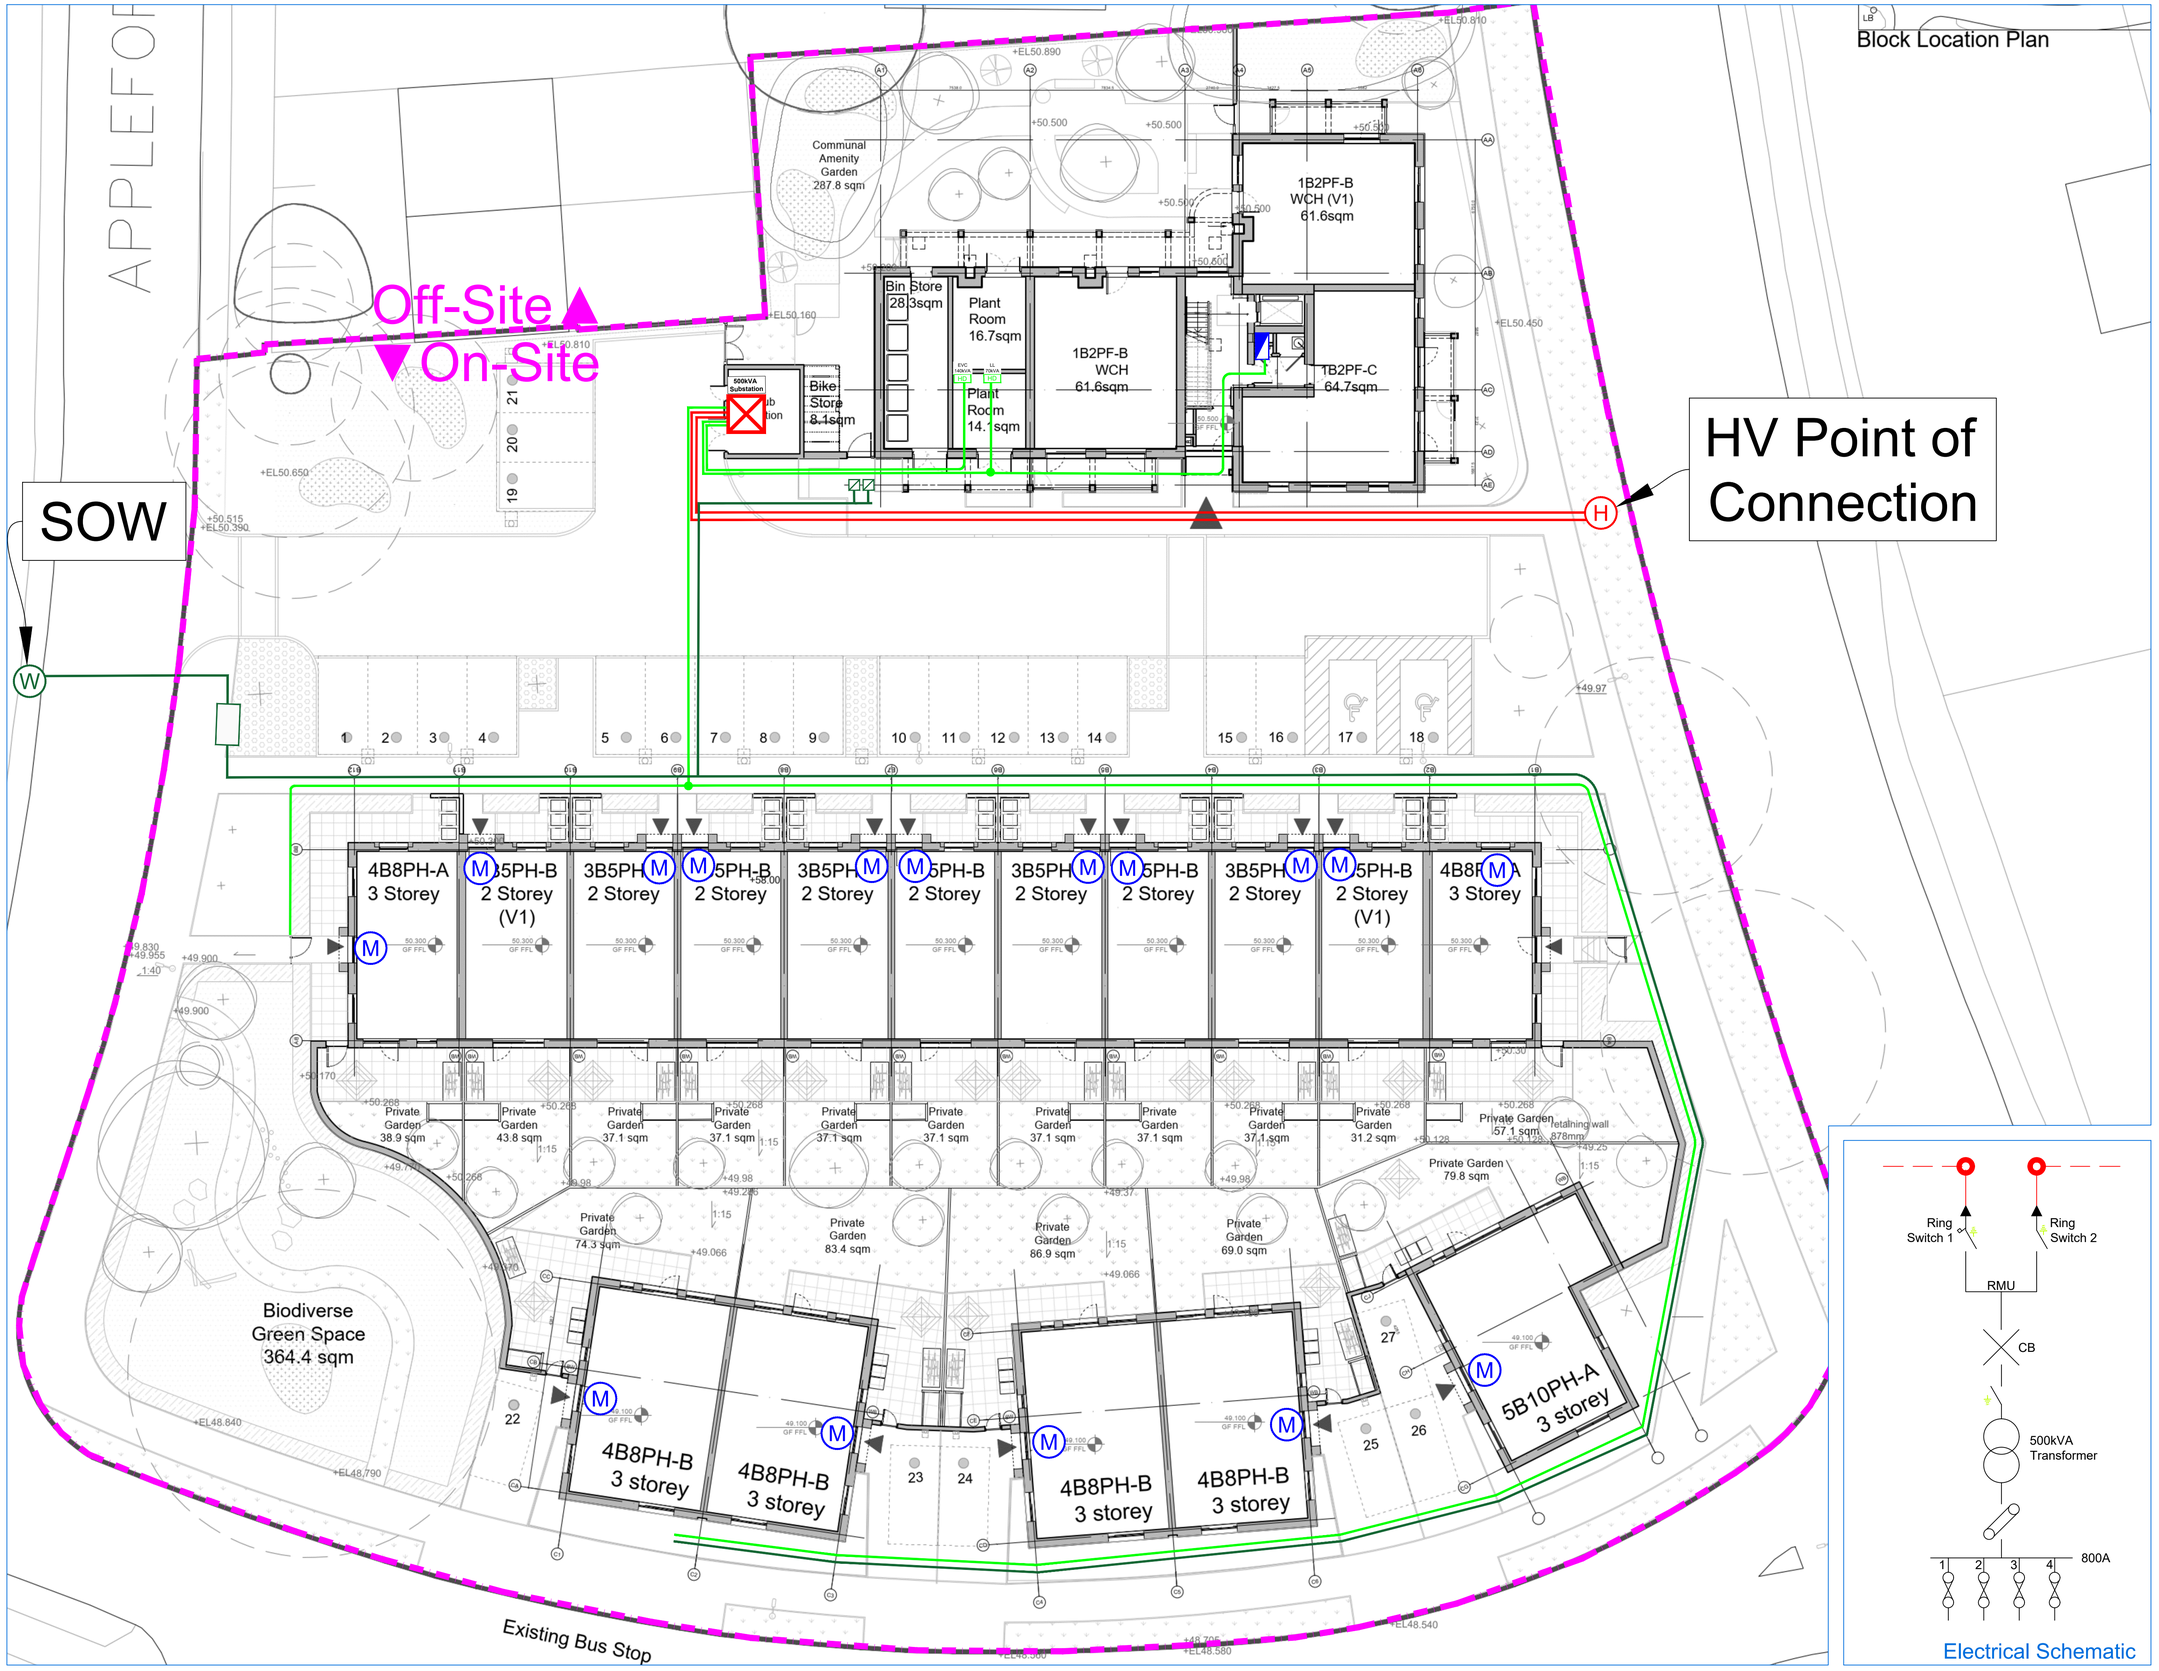

REV	AMENDMENT	DATE	BY
	Preliminary Drawing	27/08/2024	PG

UKPS
UK POWER SOLUTIONS
The Utility Connection Company

River View House
Bonds Mill Estate
Stonehouse
Gloucestershire
GL10 3RF

Client	Hydrock - Bristol Central
Project	Dwyer & Burghfield Road, Reading
Title	Connection Plan

Estimating Engineer: Priya Narayanan Gopi	Contact No.: 0845 257 7105	
Drawn By: PG	Checked By: JH	Date: 27/08/2024
Scale: NTS	Sheet No.: 1/1	Original Size: A1
Drawing No.: UKP13364-01		Rev

Drawing Status
Not for Construction
For Information Only