




DRAWING PACK

READING SHOP FRONT UPGRADE

2025

EXISTING SHOP FRONT DRAWINGS scale 1.50

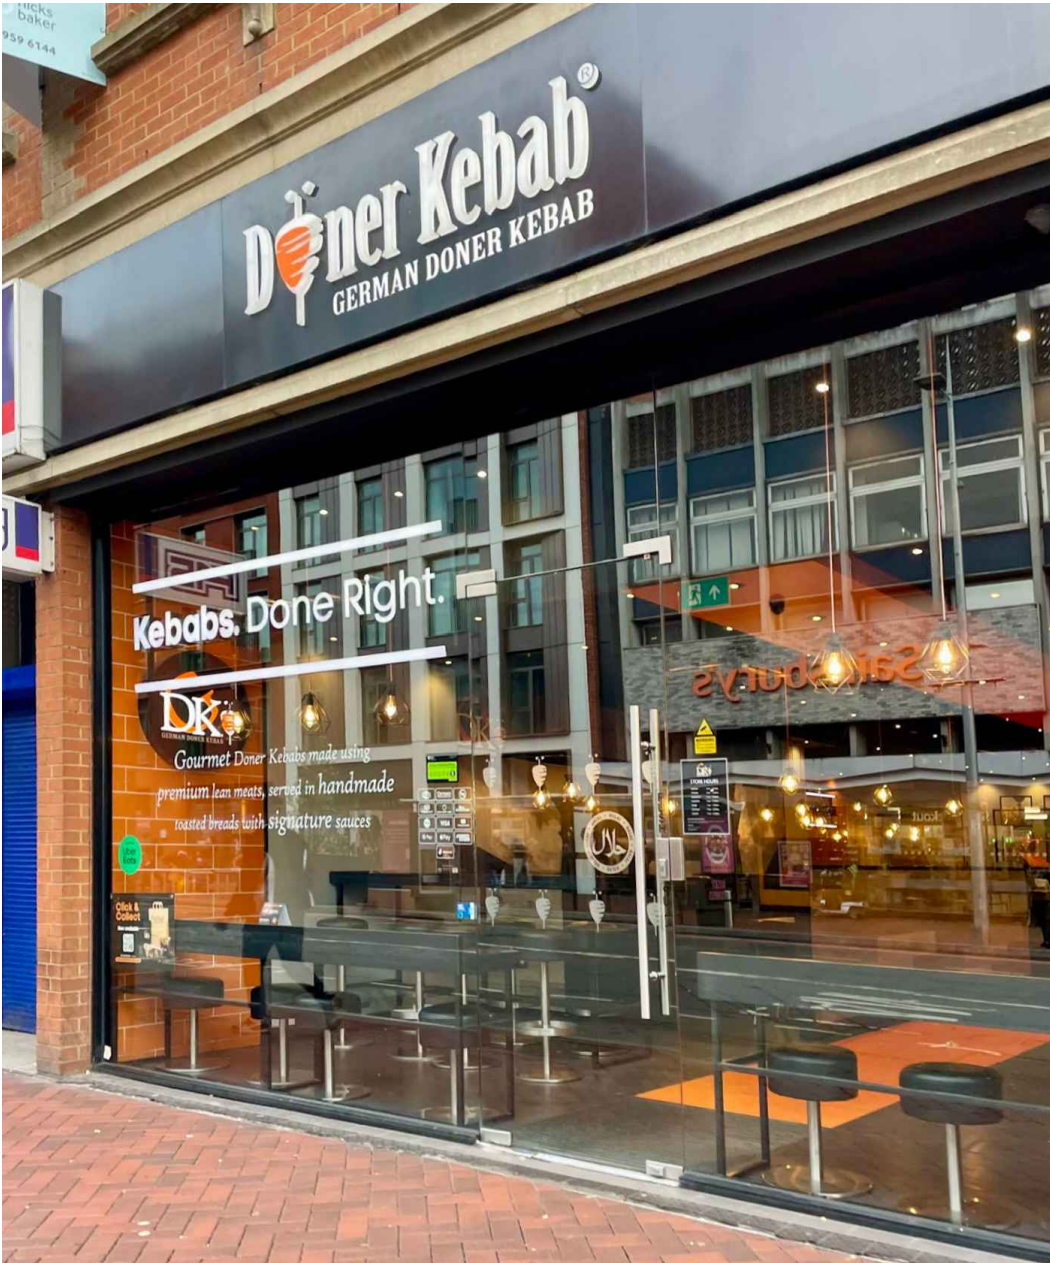

EXISTING SHOP FRONT REF.



United Brands Ltd
German Doner Kebab
5 Redwood Place,
East Kilbride, Glasgow,
G74 5PB

All dimensions and levels to be checked on site by contractors and said dimensions are to be their responsibility. Drawing errors and omissions to be reported to the designer for clarification. All materials, finishes and building must be as specified. Any amendments must be approved in writing by United Brands Ltd German Doner Kebab. Perspectives are intended to provide an overview of the concept, they are not intended for construction purposes. This drawing is the copyright of United Brands Ltd German Doner Kebab. Copyright is reserved by them. This drawing is issued on condition that it is not copied or disclosed by or to any unauthorized person without prior consent in writing from United Brands Ltd German Doner Kebab.

GDK 2025
READING

sheet: A3
scale: 1.50

version/date:
2- 09.07.2025


Existing Shop Front
Layout n° 1

Architectural elevation drawing of a building facade. The upper section features a brick wall with three rectangular windows. Below the windows is a dark horizontal band containing the 'GDK' logo and the text 'German Döner Kebab'. The lower section shows a glass entrance with a sign that reads 'Kebabs. Done Right.' and a vertical handle. Dimensions are provided in millimeters.


Dimensions (mm):

- Window widths: 2175, 1820, 1933
- Window heights: 212, 102
- Entrance height: 233
- Entrance width: 946

NEW PROPOSED SIGN B
Internally illuminated projecting
sign fixed to existing fascia.
Finished black with illumination
through push through logo.


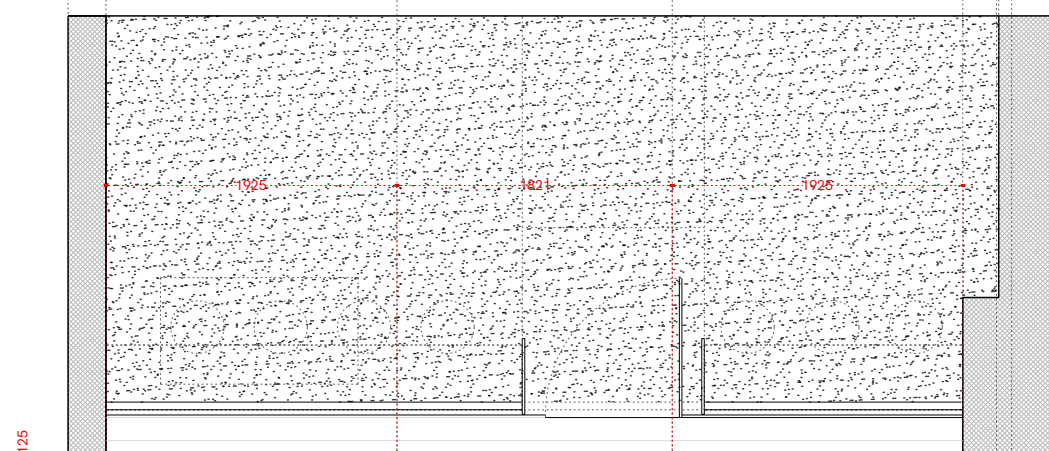


PROPOSED SIGN B

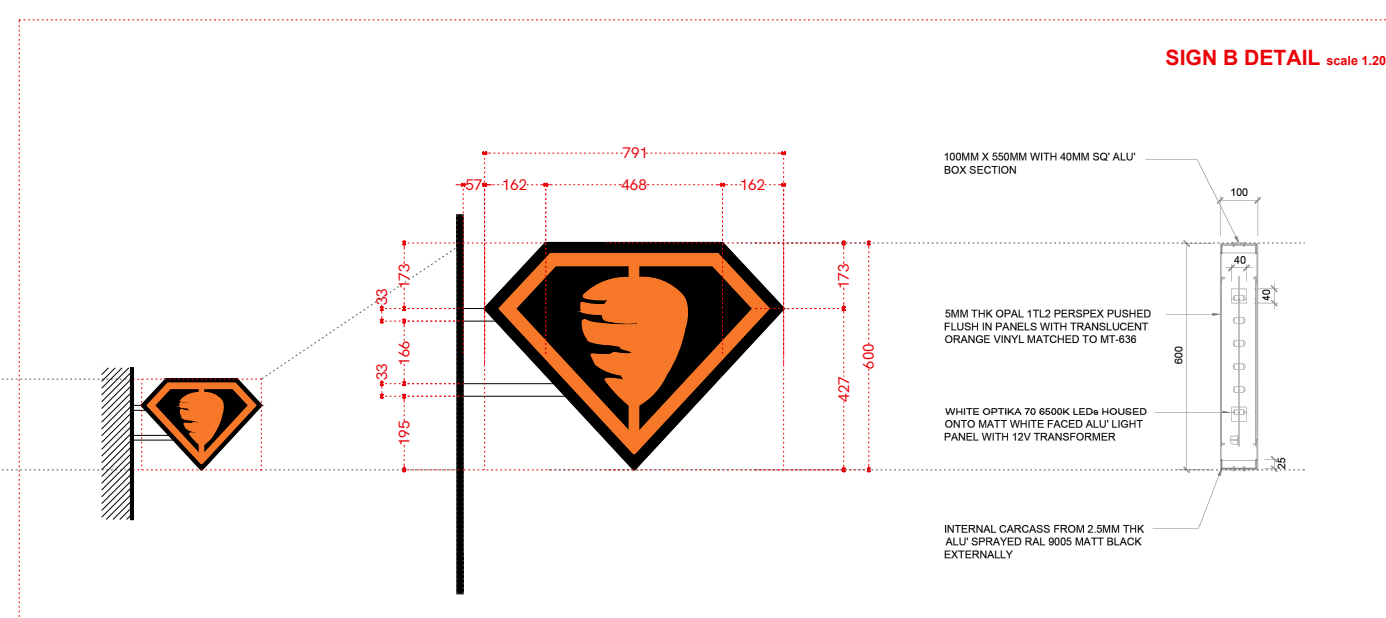

SIGN B DETAIL scale 1:20

SIGNAGE TOTAL:
1 PROPOSED SIGN A
1 PROPOSED SIGN B

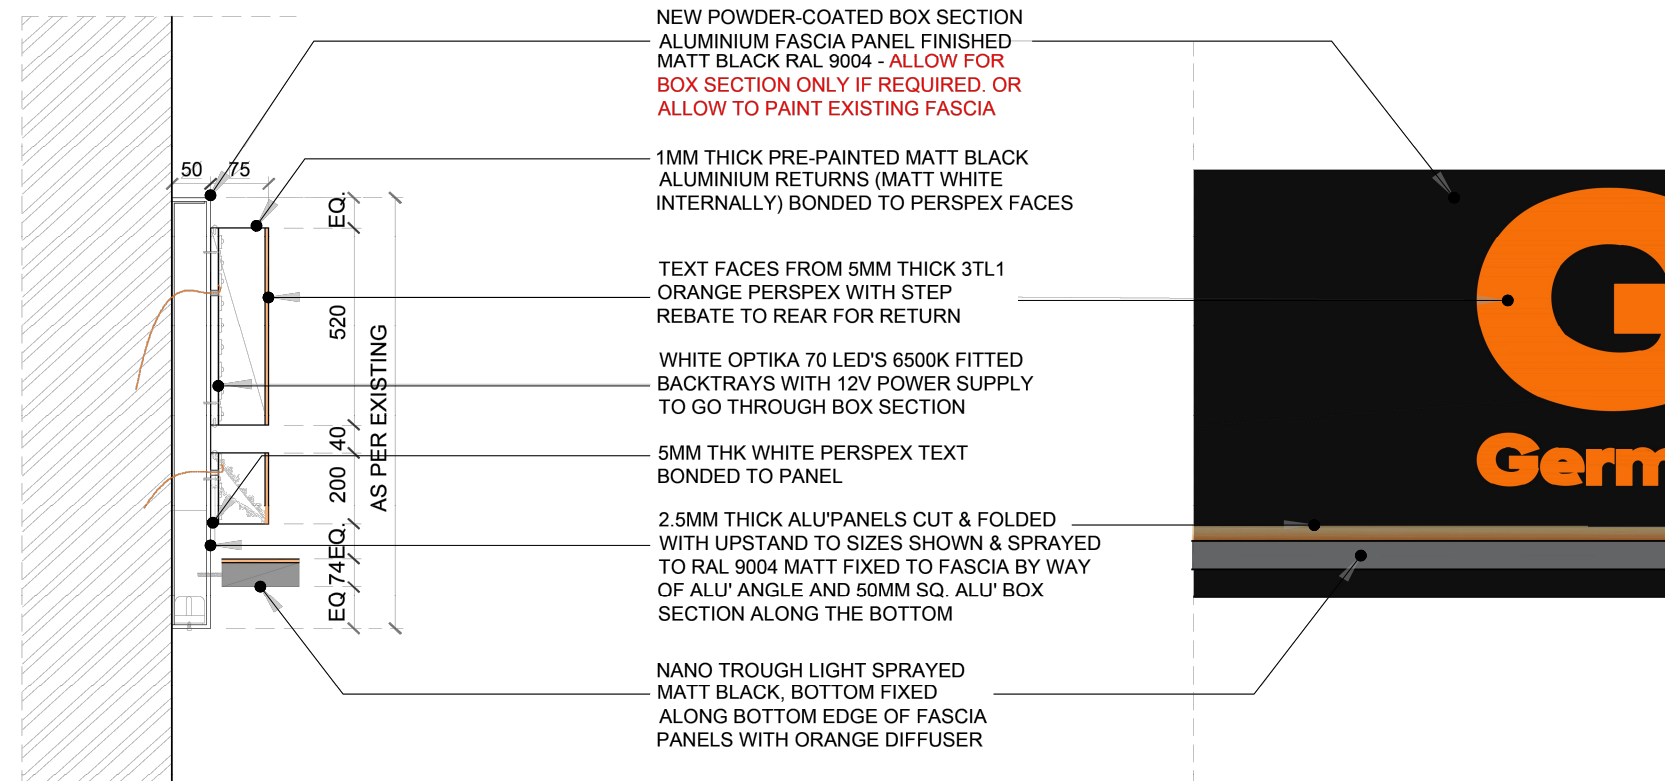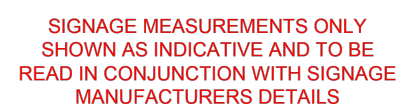

SIGN A DETAIL scale 1.20

