



Shopfront layout - Queen Victoria Street Elevation Extract
Scale 1:50

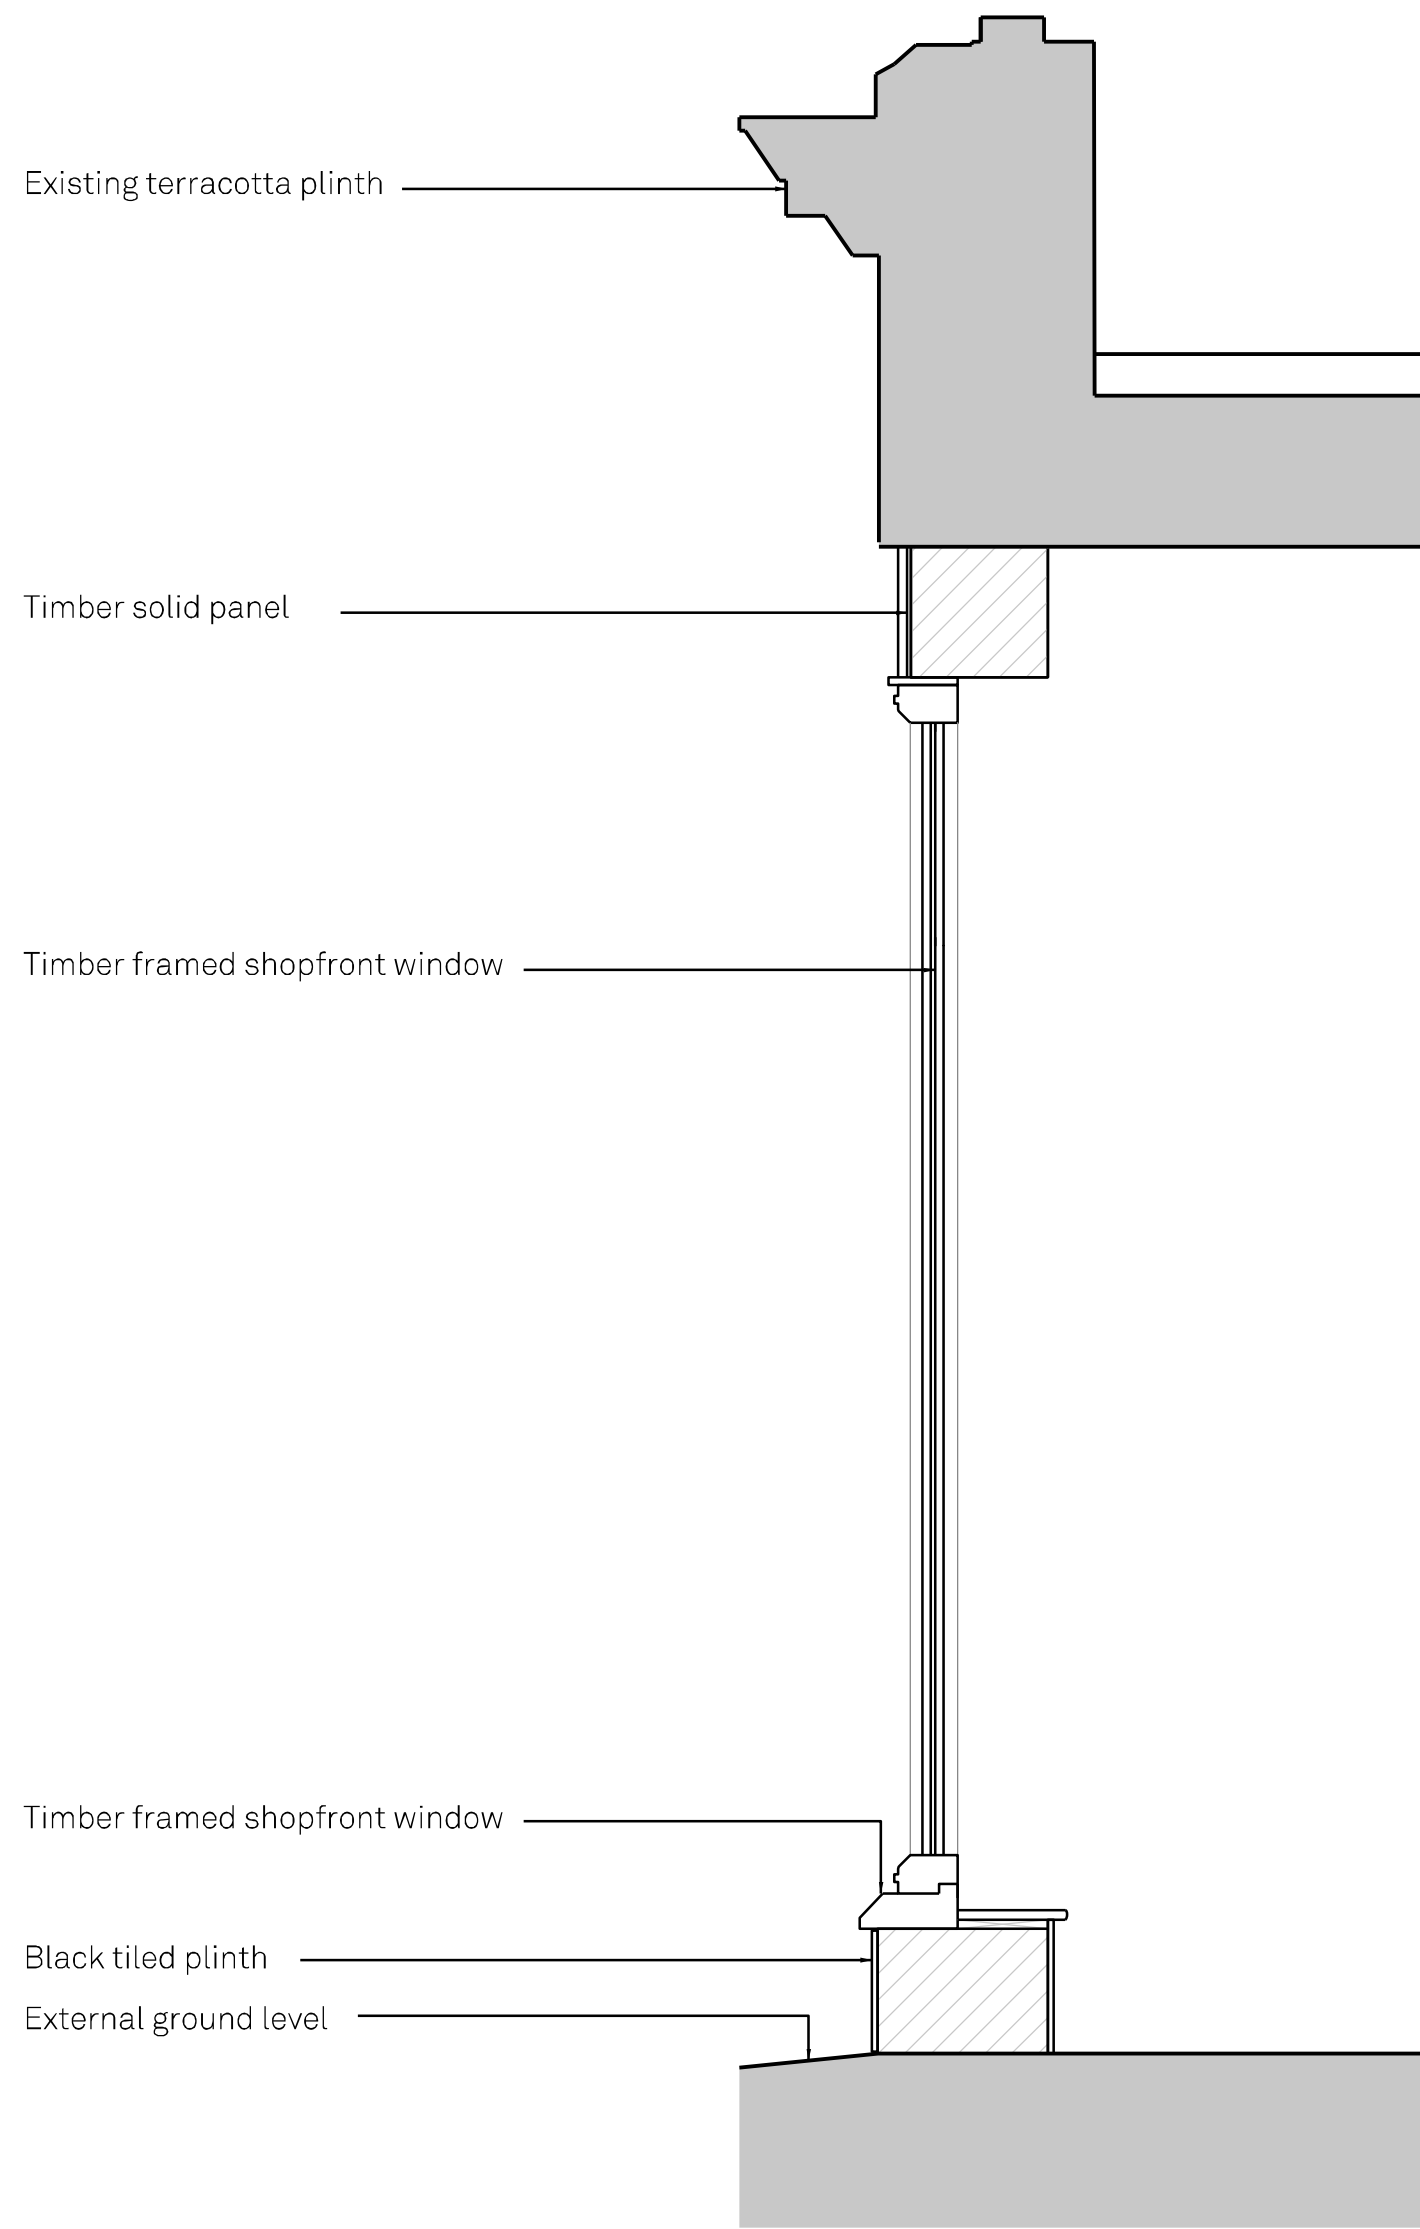

Shopfront layout - Section 01
Scale 1:20

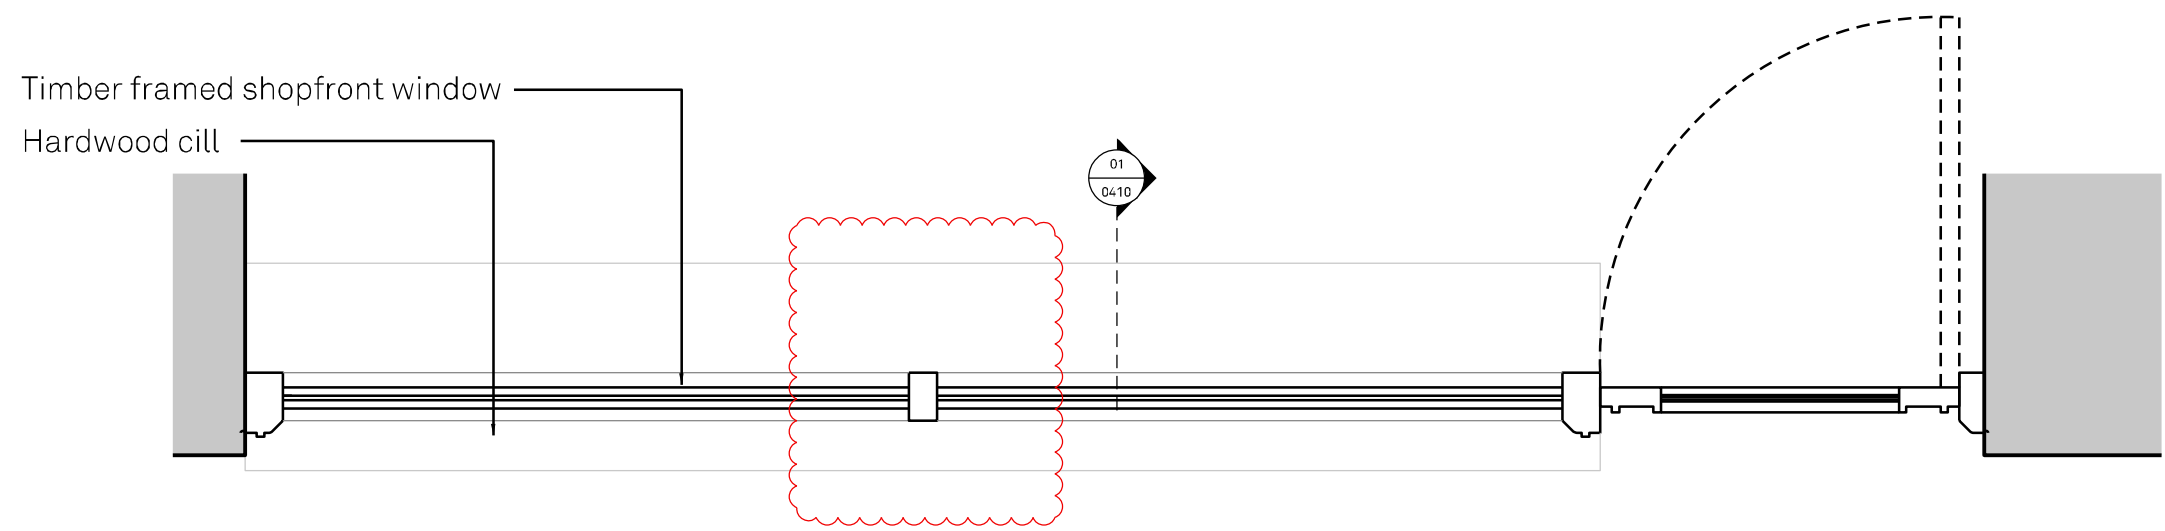

Shopfront layout - Plan P1 Detail
Scale 1:20

P02	22.07.25	PR	CC	Central mullion added
P01	09.08.22	EF	CC	First Issue

Rev: | Date: | By: | Chk By: | Rev Note:

**FALCONER
CHESTER
HALL**



London | Liverpool | Manchester | www.fcharchitects.com | +44(0)151 243 5800

Project Title				Rev	
145-148 Friar Street, 1-15 Queen Victoria Street				P02	
Client				Rev	
Thackeray Group				EF	
Drawing Title				Checked By	
Proposed Queen Victoria Street Shop Front Design				CC	
Drawing No.				Scale	
P22018-FCH-BA-XX-DR-A-1410				1:20/ 1:50 @ A1	
Status				Issue suitable for:	
S3				Information	
Job No.				Date	
P22-018				09.08.22	
Drawing Stage				Scale	
Planning				1:20/ 1:50 @ A1	