



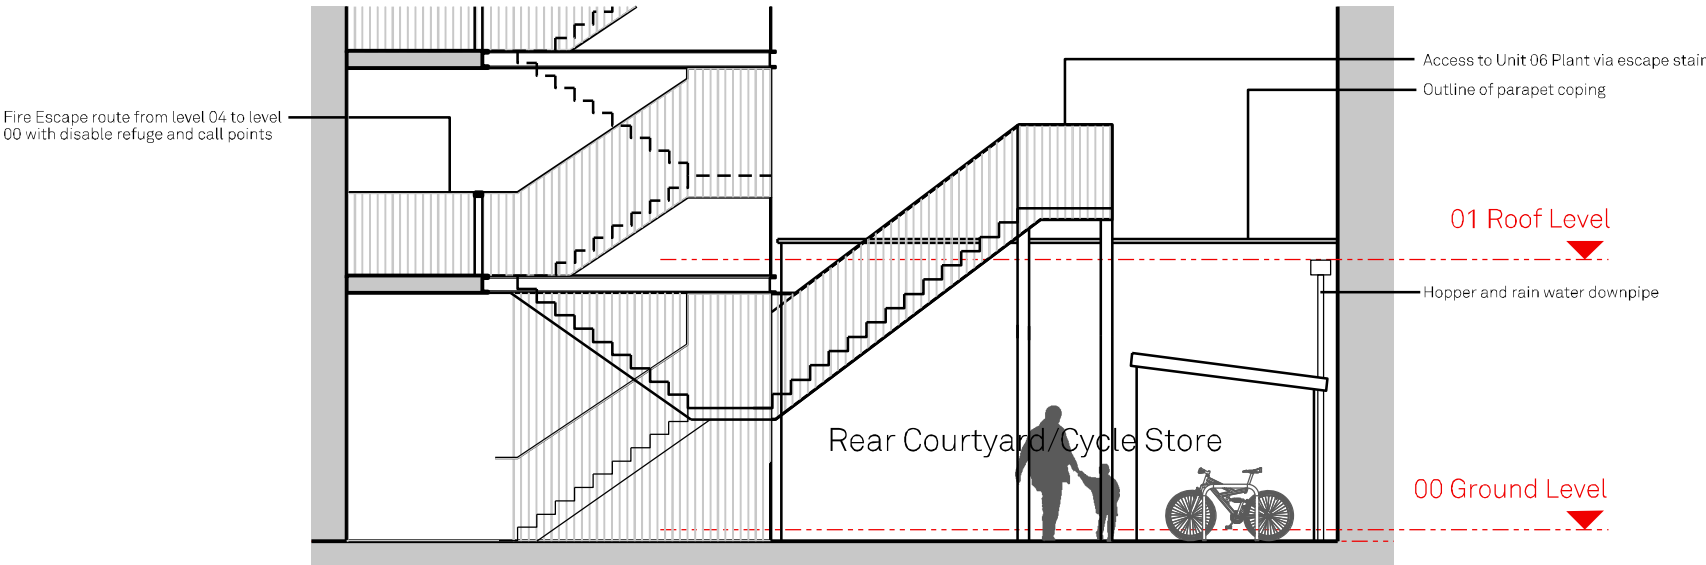

Courtyard Elevation 01
Scale - 1:100

Notes

This document is © Falconer Chester Hall Limited.
All drawing measurements shall not be obtained by scaling. Any discrepancies on this document to be immediately reported to the Architect. Verify all dimensions and levels prior to construction. This Document shall be read in conjunction with related documents, specifications and associated models.

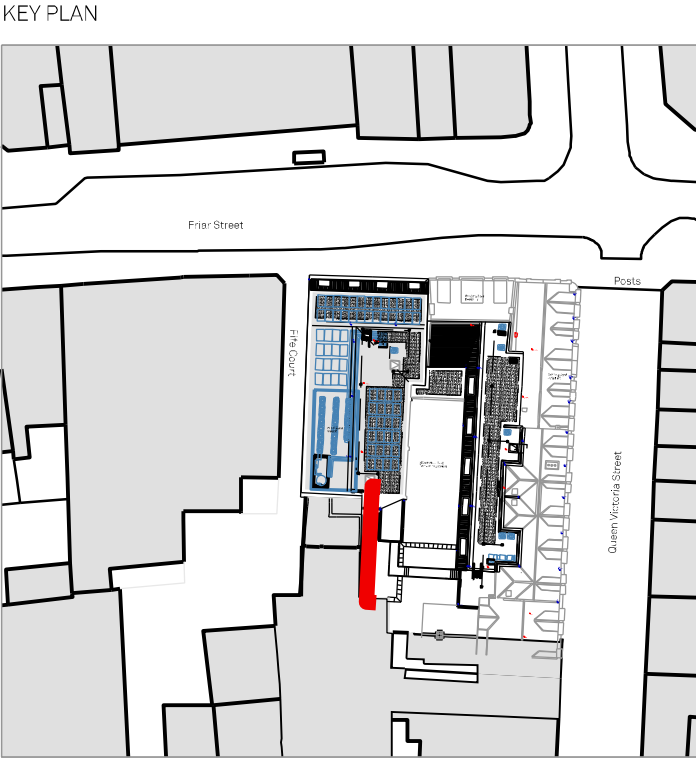

P01 25.07.25 PR MF First Issue
Rev: | Date: | By: | Chk By: | Rev Note:

**FALCONER
CHESTER
HALL**

London | Liverpool | Manchester | www.fcharchitects.com | +44(0)151 243 5800

FCH

Project Title			
145 -148 Friar Street, 1-15 Queen Victoria Road			
Client			
Thackeray Group			
Drawing Title			
Elevations - Rear Courtyard			
Drawing No.			
P22018-FCH-BA-XX-DR-A-1460			
Status	Issue suitable for:	Date	Rev
S3	Information	24.06.25	P01
Job No.	Drawing Stage	Scale	Drawn By
P22-018	Planning	1:100 @ A3	PR
			Checked By
			CC