


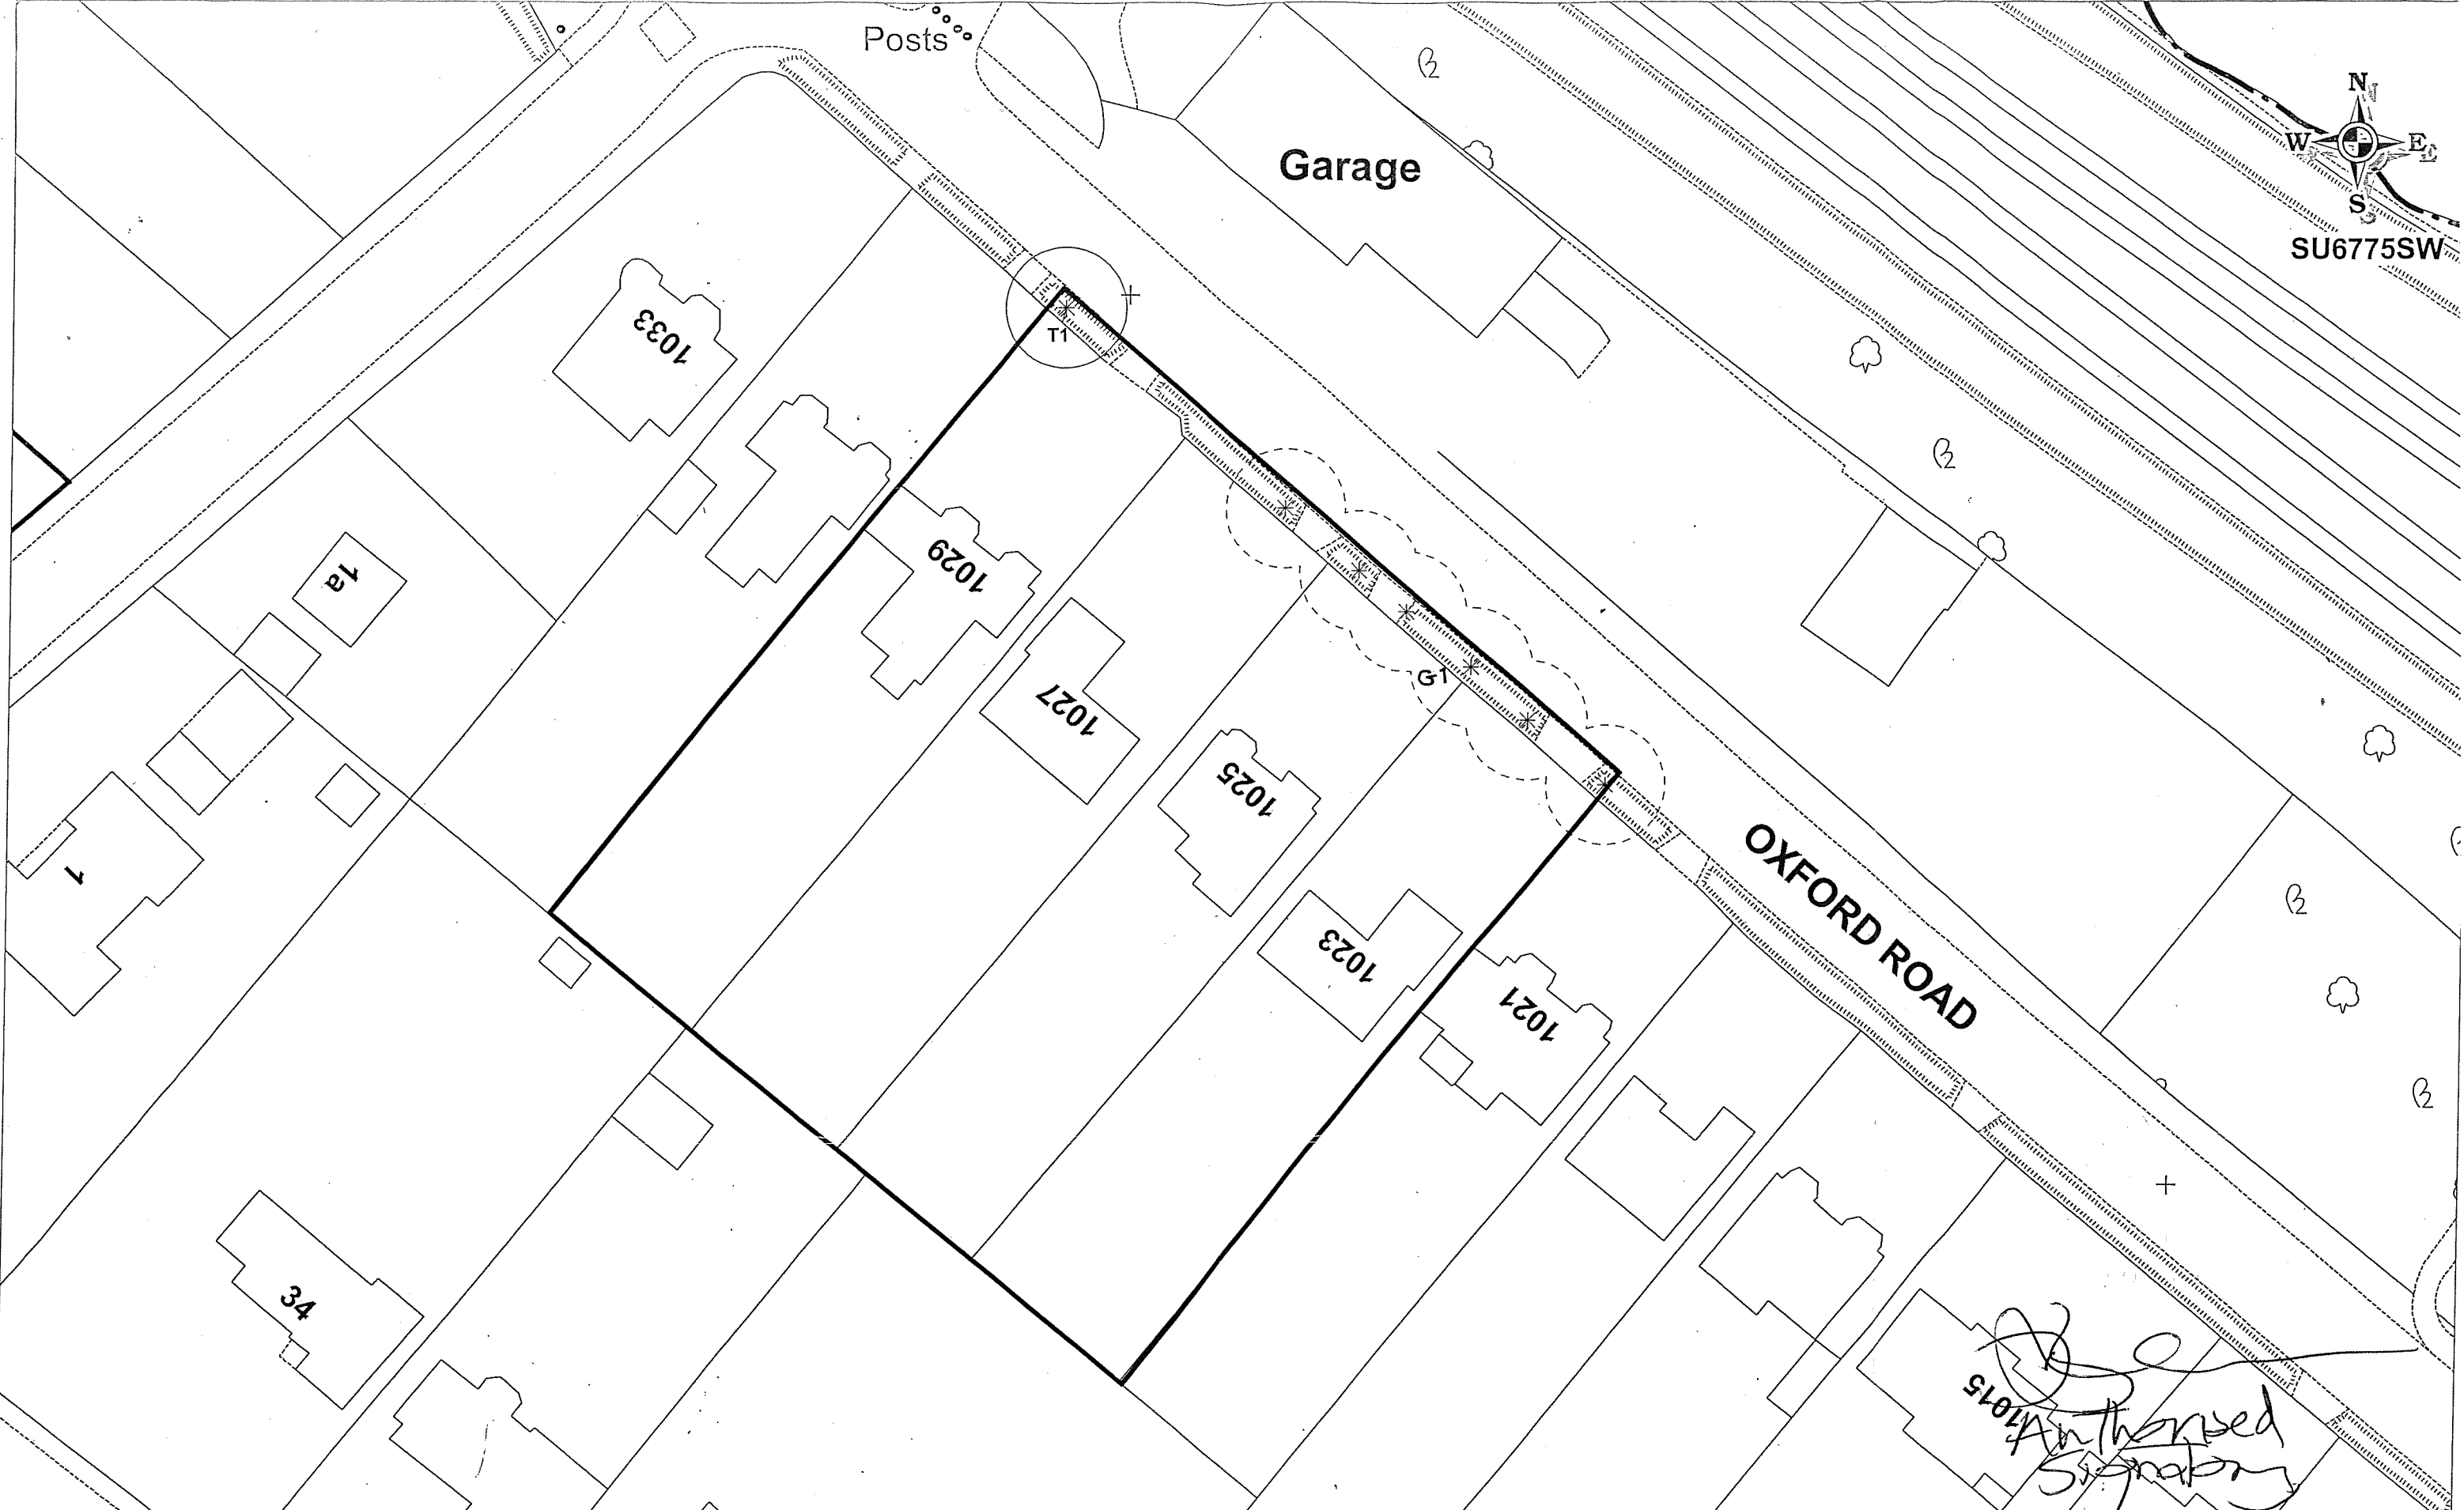

T1 *Aesculus hippocastanum* (Horse Chestnut)
G1 6 No. *Tilia spp* (Lime)

TITLE TREE PRESERVATION ORDER: LAND ON FRONTAGE OF 1023 - 1029 OXFORD ROAD,
READING

DRG NO	D1866	DATE	MAY 2006
DRAWN BY	KM/36893	SCALE	1:500

© Crown Copyright. All Rights Reserved. Reading Borough Council. Account Number 100019672 2004



Reading
BOROUGH COUNCIL

PLANNING SUPPORT TEAM