


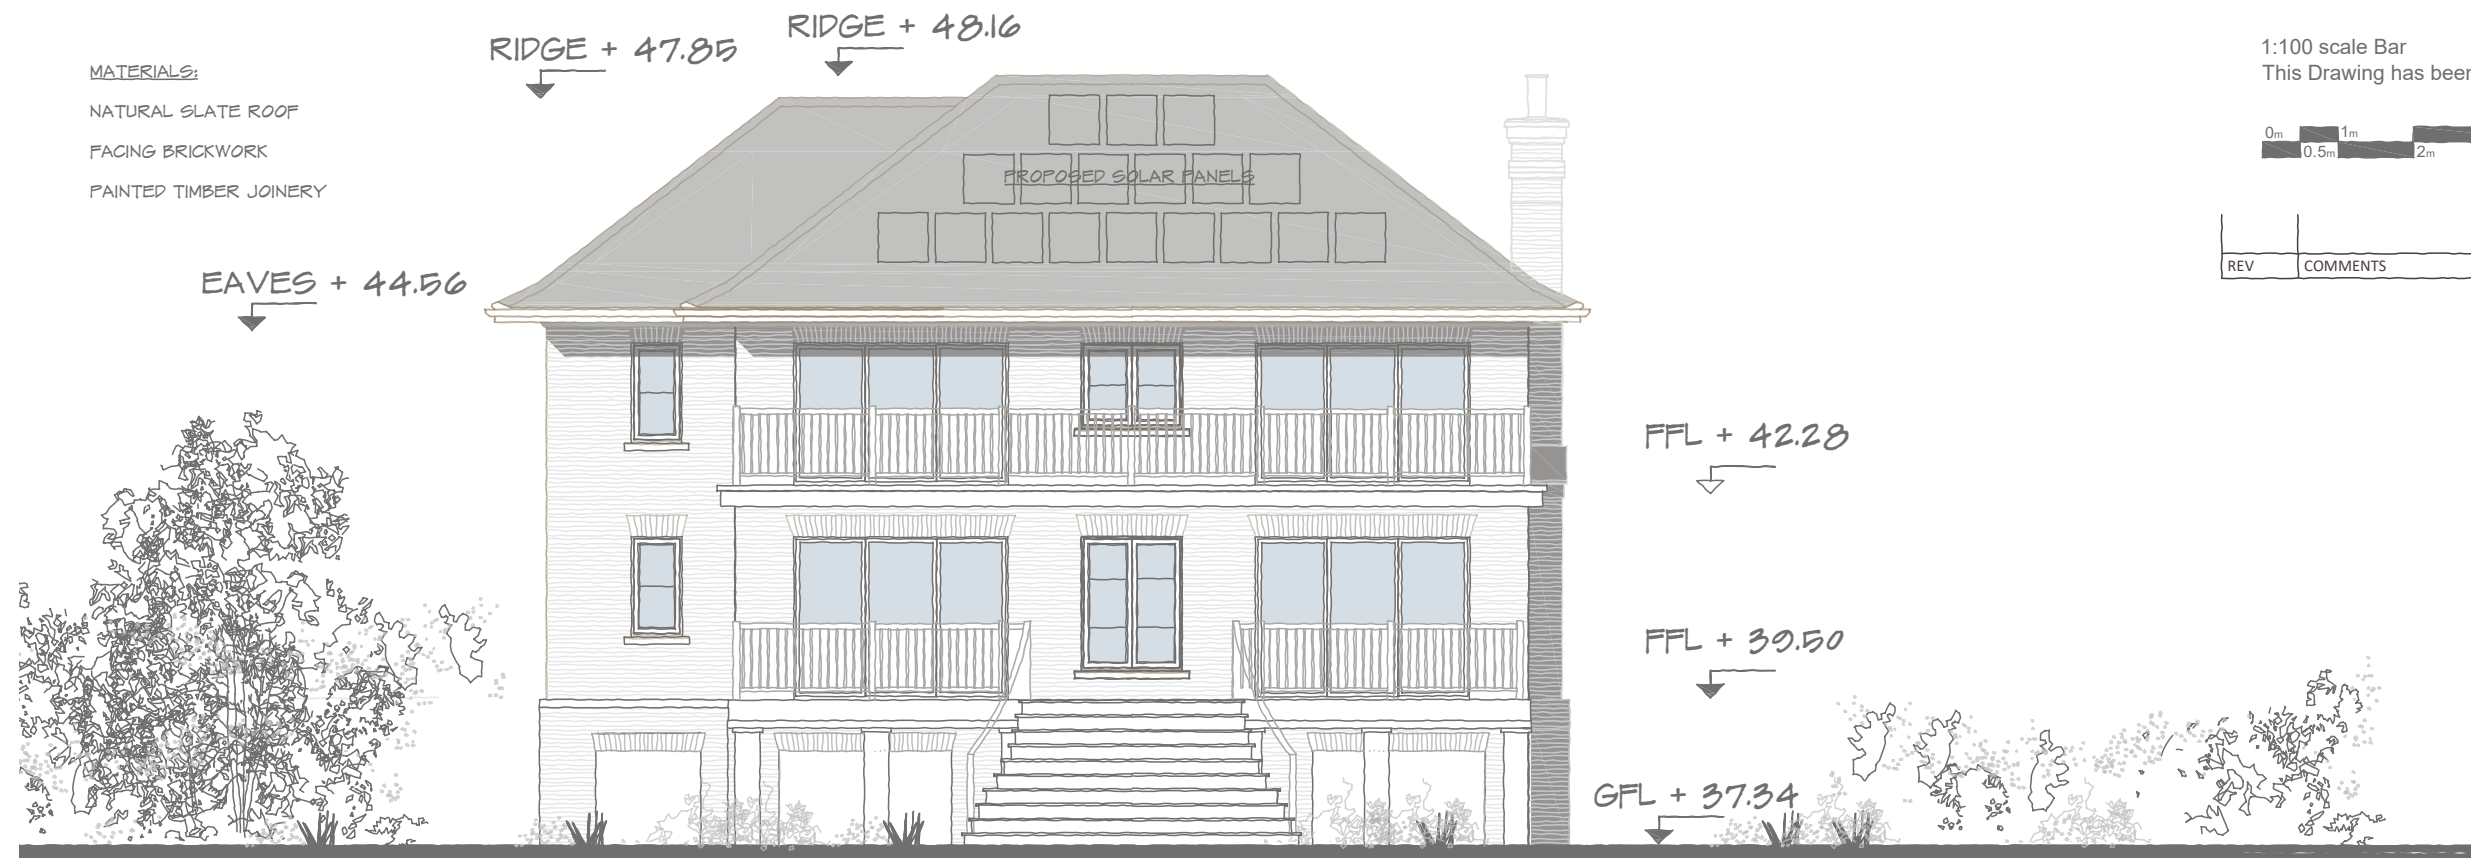

REAR ( SOUTH ) ELEVATION - FACING RIVER



SIDE ( WEST ) ELEVATION

1:100 scale Bar  
 This Drawing has been produced for printing onto A3 size paper,



| REV | COMMENTS | DATE |
|-----|----------|------|
|     |          |      |



**CLIENT** Mr R. Arnold  
**PROJECT** Warren Creek, The Warren  
 Caversham, Reading, RG4 7TQ  
**DRAWING** Proposed Elevations

**STATUS** Planning **DATE** Sep 2024  
**SCALE** 1:100 **DRAWN** ST **CHECKED** NO 3863/245 **REV** D

THIS DRAWING MUST NOT BE SCALED UNLESS ISSUED FOR PLANNING PURPOSES. ALL DIMENSIONS ARE TO BE VERIFIED PRIOR TO SETTING OUT, COMMENCING WORK, OR PRODUCTION OF FABRICATION DRAWINGS. REPORT ANY DISCREPANCIES TO THE SUPERVISING OFFICER IMMEDIATELY. ©