






01 PROPOSED BUILDING ELEVATION
SCALE 1:50 @ A1

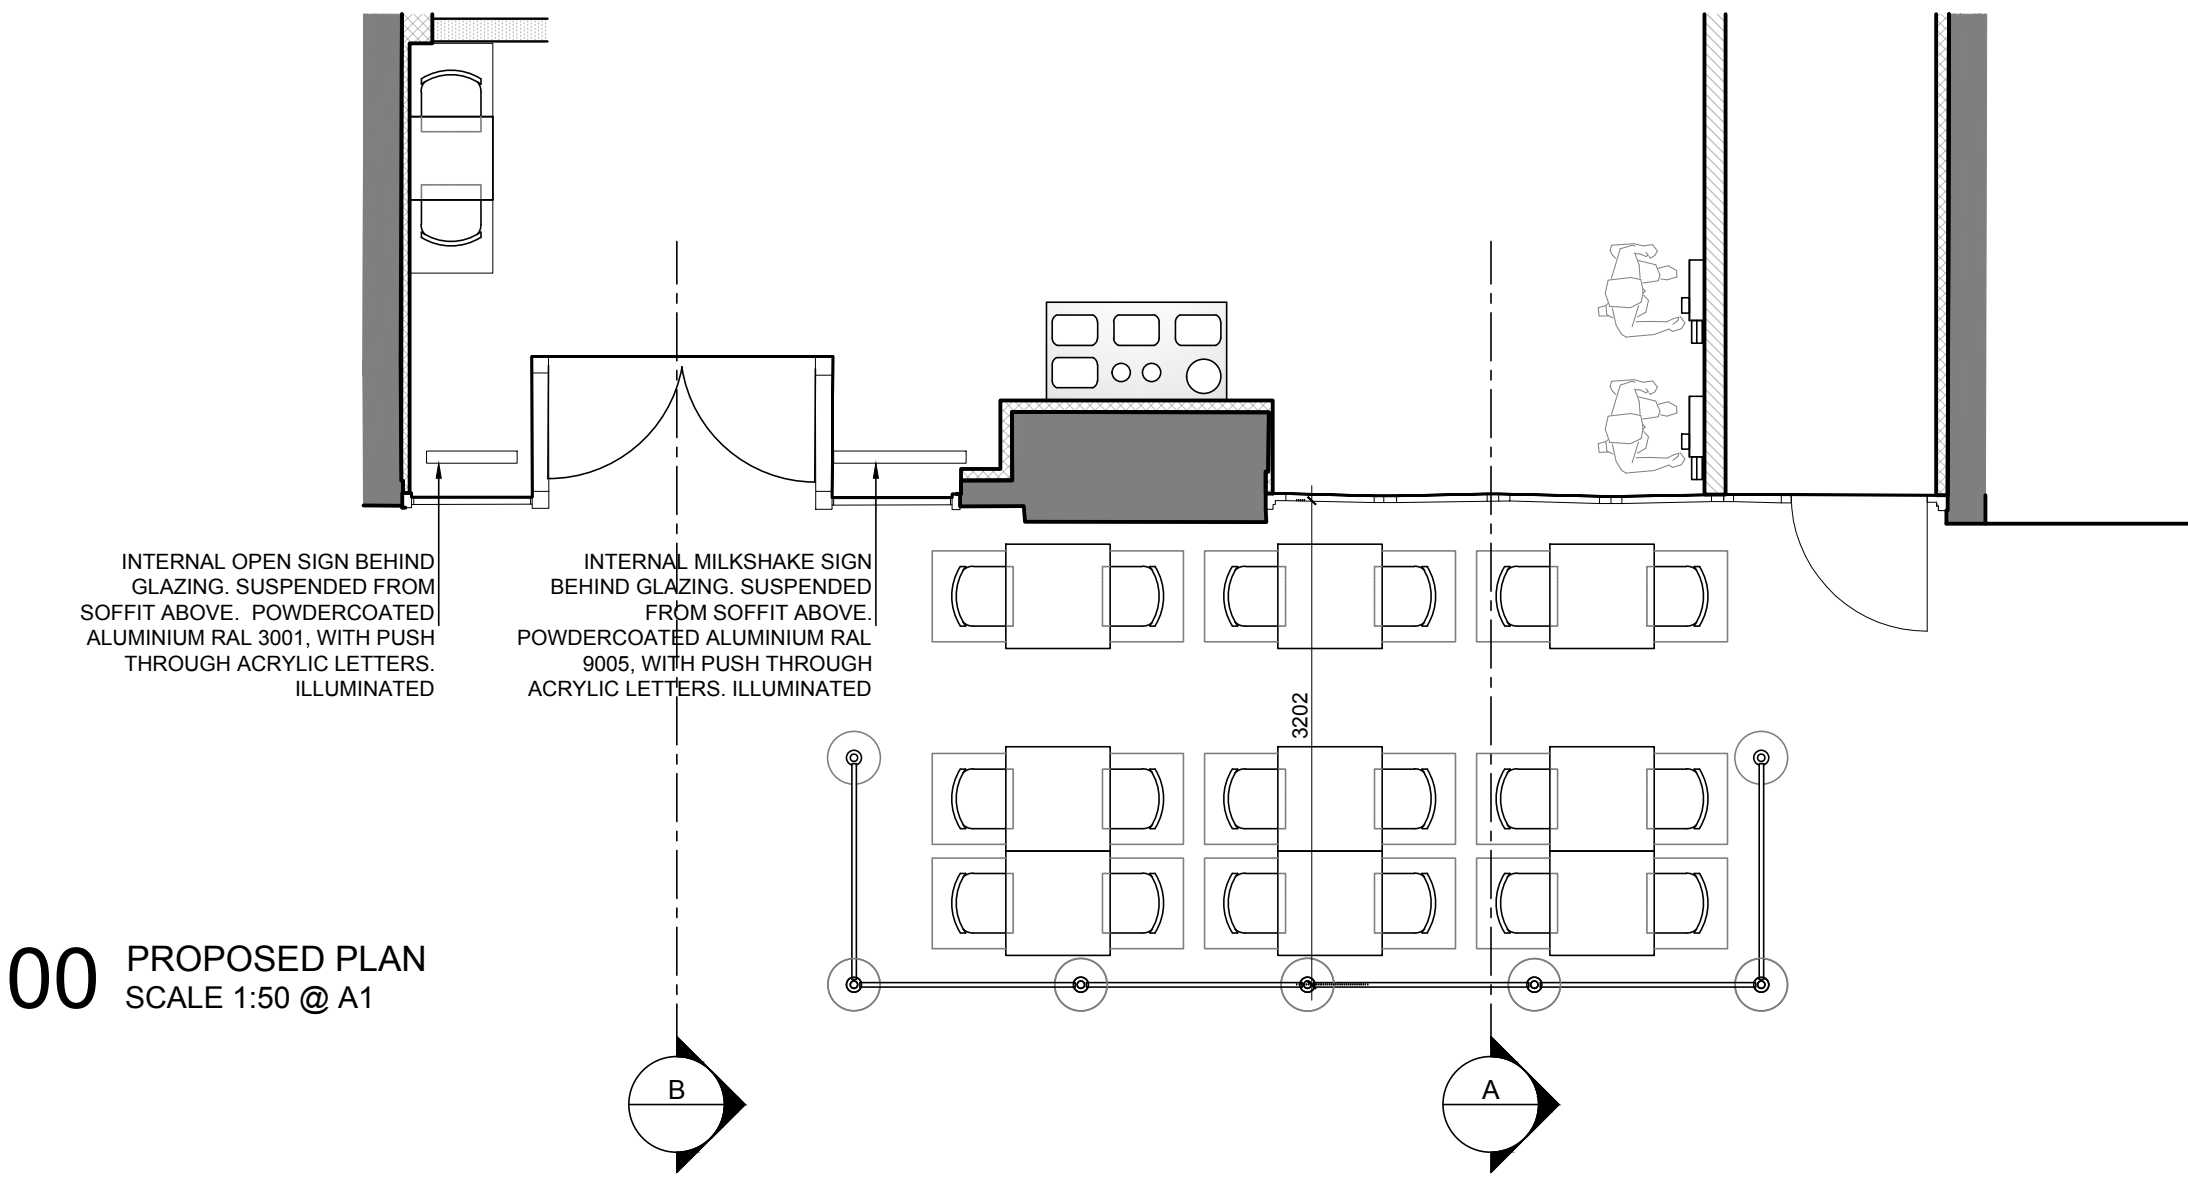

00 PROPOSED PLAN
SCALE 1:50 @ A1

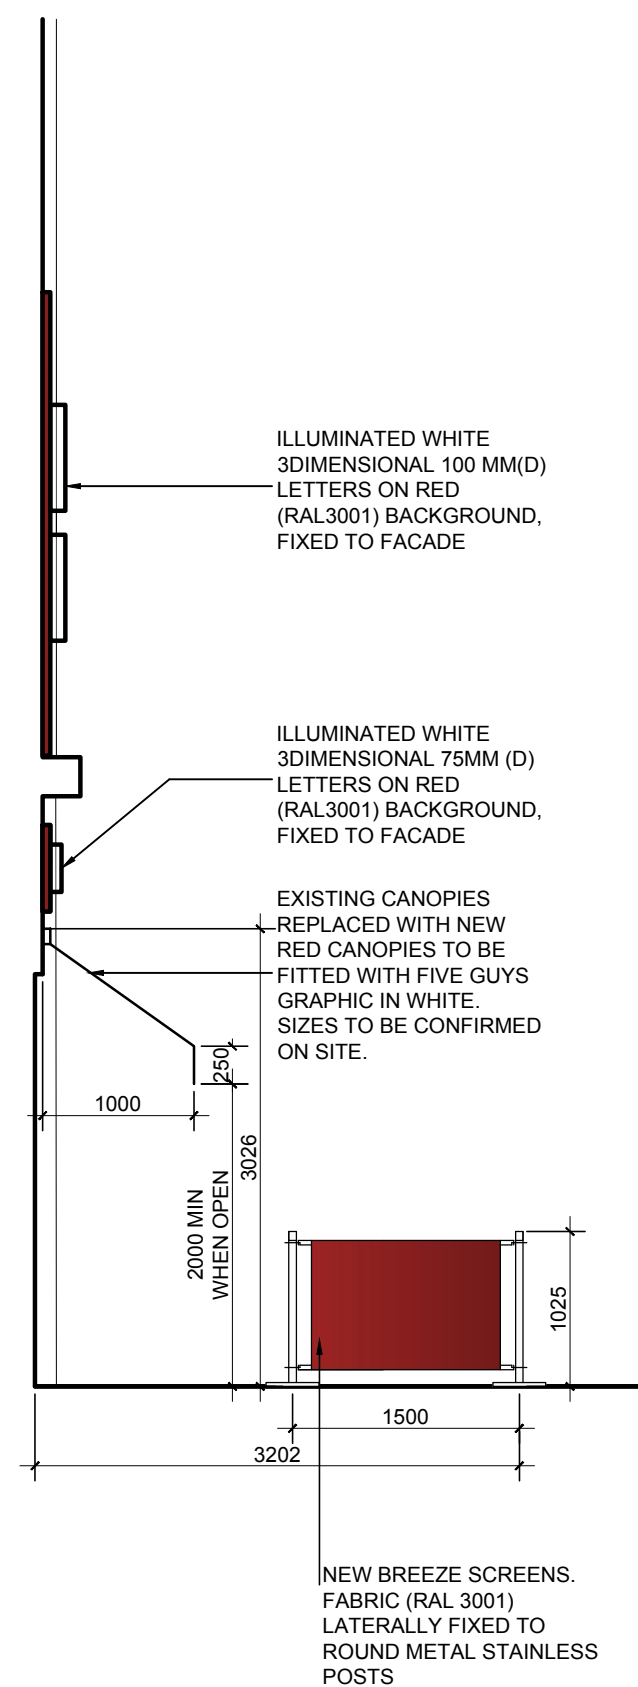


02 PROPOSED BUILDING SECTION A
SCALE 1:50 @ A1

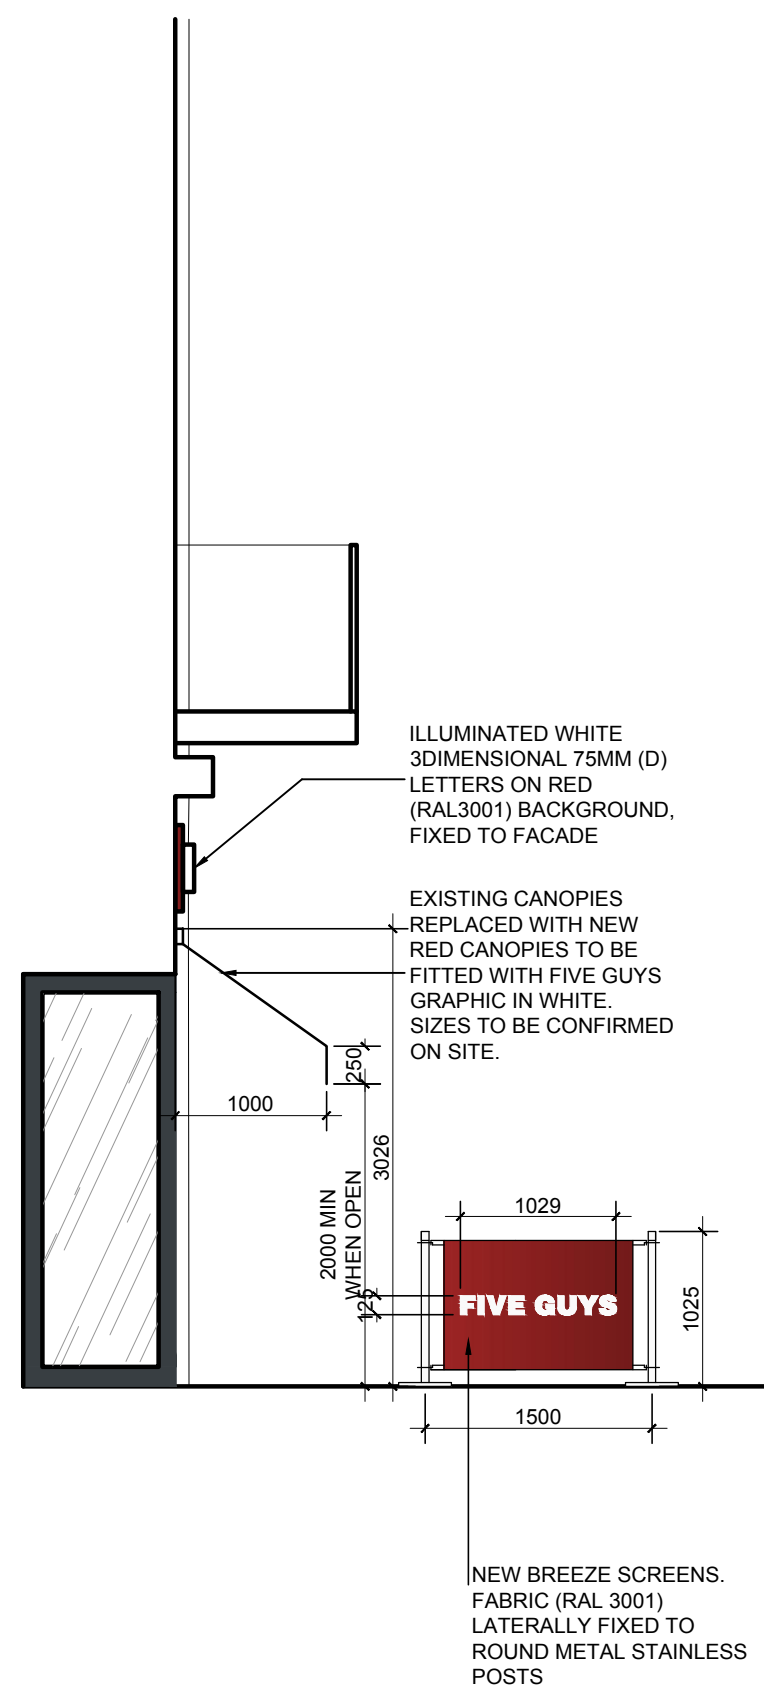


03 PROPOSED BUILDING SECTION B
SCALE 1:50 @ A1

Do not scale from this drawing. All drawings to be checked on site. Copyright protected.
This drawing is to be read in conjunction with specifications, scheduled and drawings issued by Blacksheep.
All dimensions to be checked on site prior to the commencement of manufacture.
ROD drawings to be issued for Blacksheep comment.
Samples of all finishes are to be sent to Blacksheep for approval.
All discrepancies and omissions on site must be reported to designer for their comment or approval prior to the commencement of work.
All electrical, lighting, HVAC and plumbing issues to be referred to engineer's drawings prior to the commencement of work.
The designs are subject to approval by statutory authorities and any necessary alterations should be made if required to comply with statutory requirements.

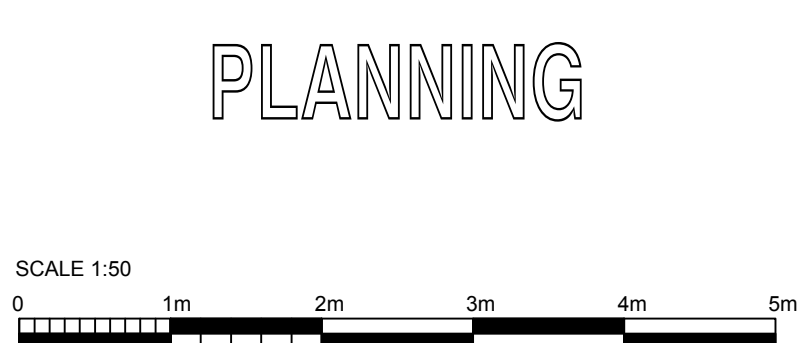

Rev	Comment
A	INTERNAL SIGN DETAILS ADDED

Date	Drawn	Checked
31/07/25	NC	NC

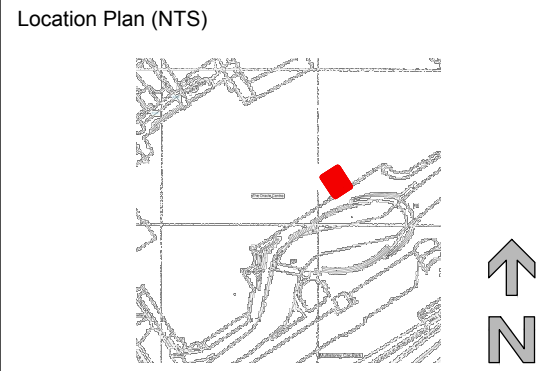

Blacksheep

The Leather Market - Workspace,
Office LM.12.2.2
11-13 Weston Street, London SE1 3ER
+44 (0) 20 7713 7413 → blacksheep.uk.com

Client

FIVE GUYS

Project

READING ORACLE
UNIT R13, THE RIVERSIDE, THE ORACLE
READING RG1 2AG

Drawing

PROPOSED BUILDING ELEVATIONS

Drawing No.	Date	Scale	Revision	Drawn By	Checked By
FIV397-P411	28/07/25	1:50 @ A1	A	NC	NC