





01 EXISTING BUILDING ELEVATION
SCALE 1:50 @ A1

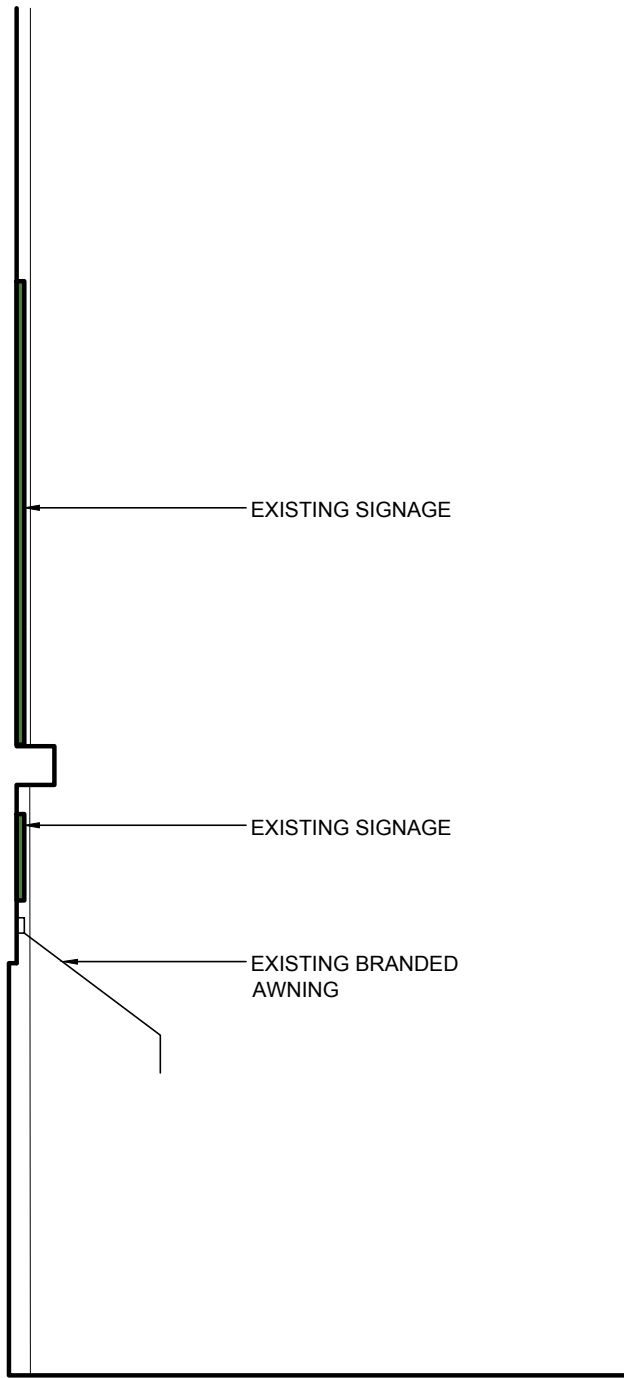

02 EXISTING BUILDING SECTION A
SCALE 1:50 @ A1

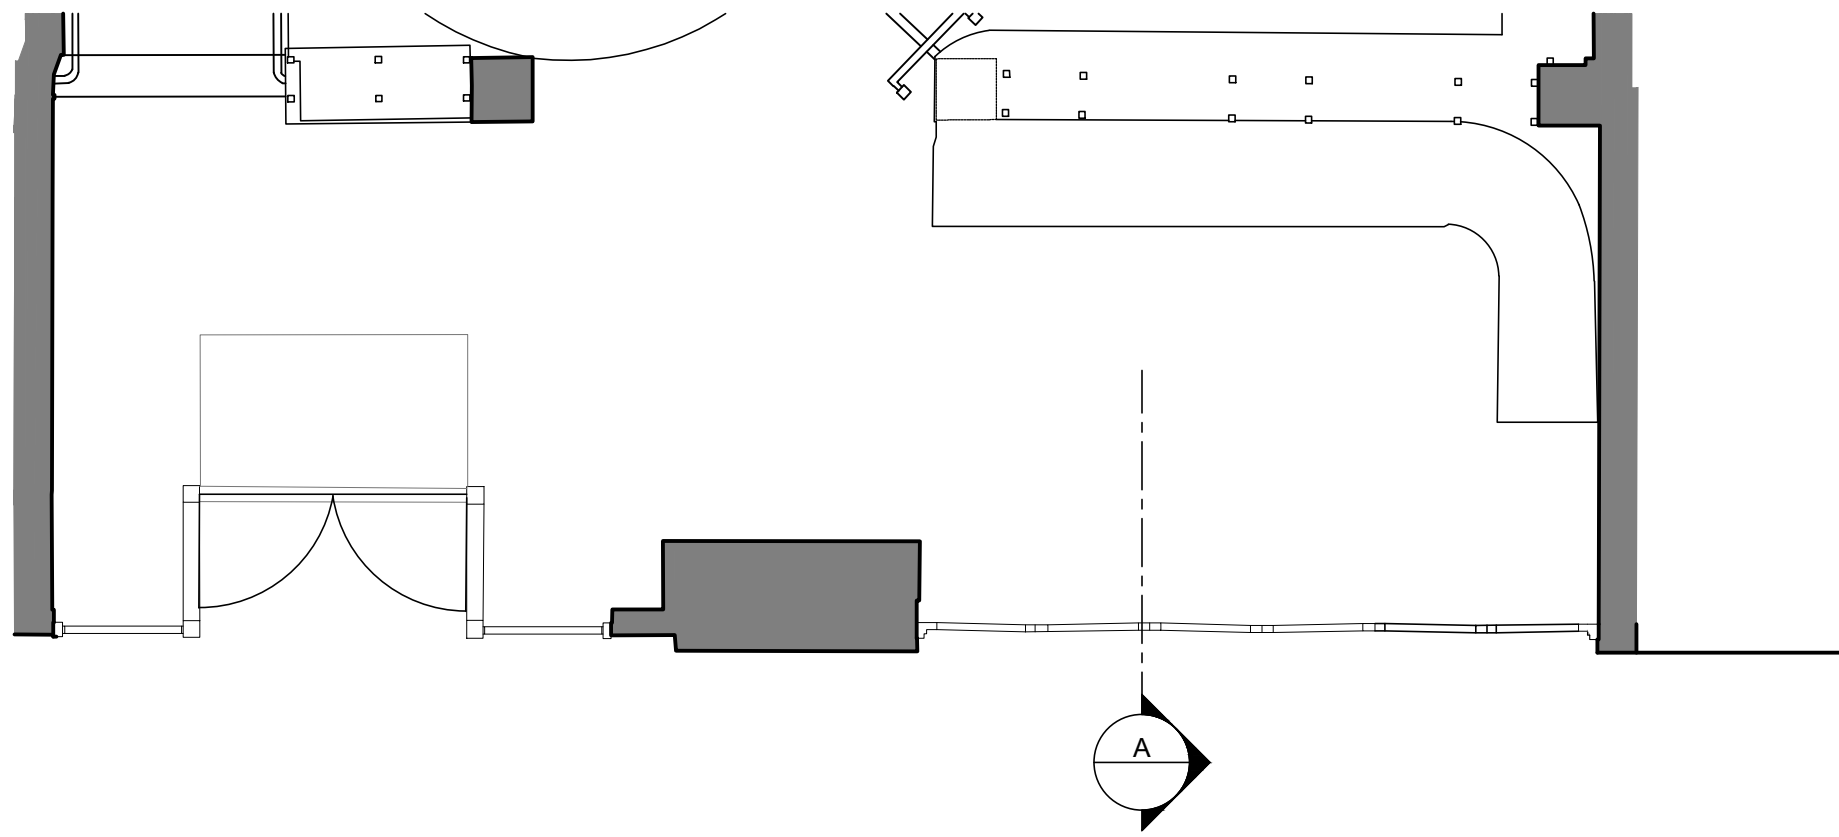

00 EXISTING PLAN
SCALE 1:50 @ A1


All drawings to be checked on site. Copyright protected.
This drawing is to be read in conjunction with specifications, scheduled and drawings issued by Blacksheep.
All dimensions to be checked on site prior to the commencement of manufacture.
ROD drawings to be issued for Blacksheep comment.
Samples of all finishes are to be sent to Blacksheep for approval.
All discrepancies and omissions on site must be reported to designer for their comment or approval prior to the commencement of work.
All electrical, lighting, HVAC and plumbing issues to be referred to engineer's drawings prior the commencement of work.
The designs are subject to approval by statutory authorities and any necessary alterations should be made if required to comply with statutory requirements.

PLANNING



Rev
A
Comment
PLAN AND NOTES ADDED

Date
29/07/25
Drawn
NC
Checked
NC

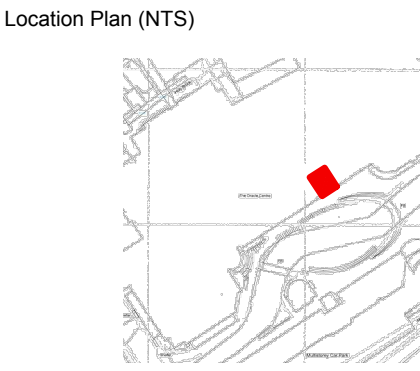

Blacksheep
Unit 12 2.2, The Leather Market,
11-13 Weston Street, London SE1 3ER
t: +44 (0) 20 7713 7413
w: www.blaacksheep.uk.com

Client
FIVE GUYS

Project
READING ORACLE
UNIT R13, THE RIVERSIDE, THE ORACLE
READING RG1 2AG

Drawing
EXISTING BUILDING ELEVATIONS

Drawing No. FIV397-P410	Date 01/05/25	Scale 1:50 @ A1	Revision A	Drawn By NC	Checked By SC
----------------------------	------------------	--------------------	---------------	----------------	------------------