


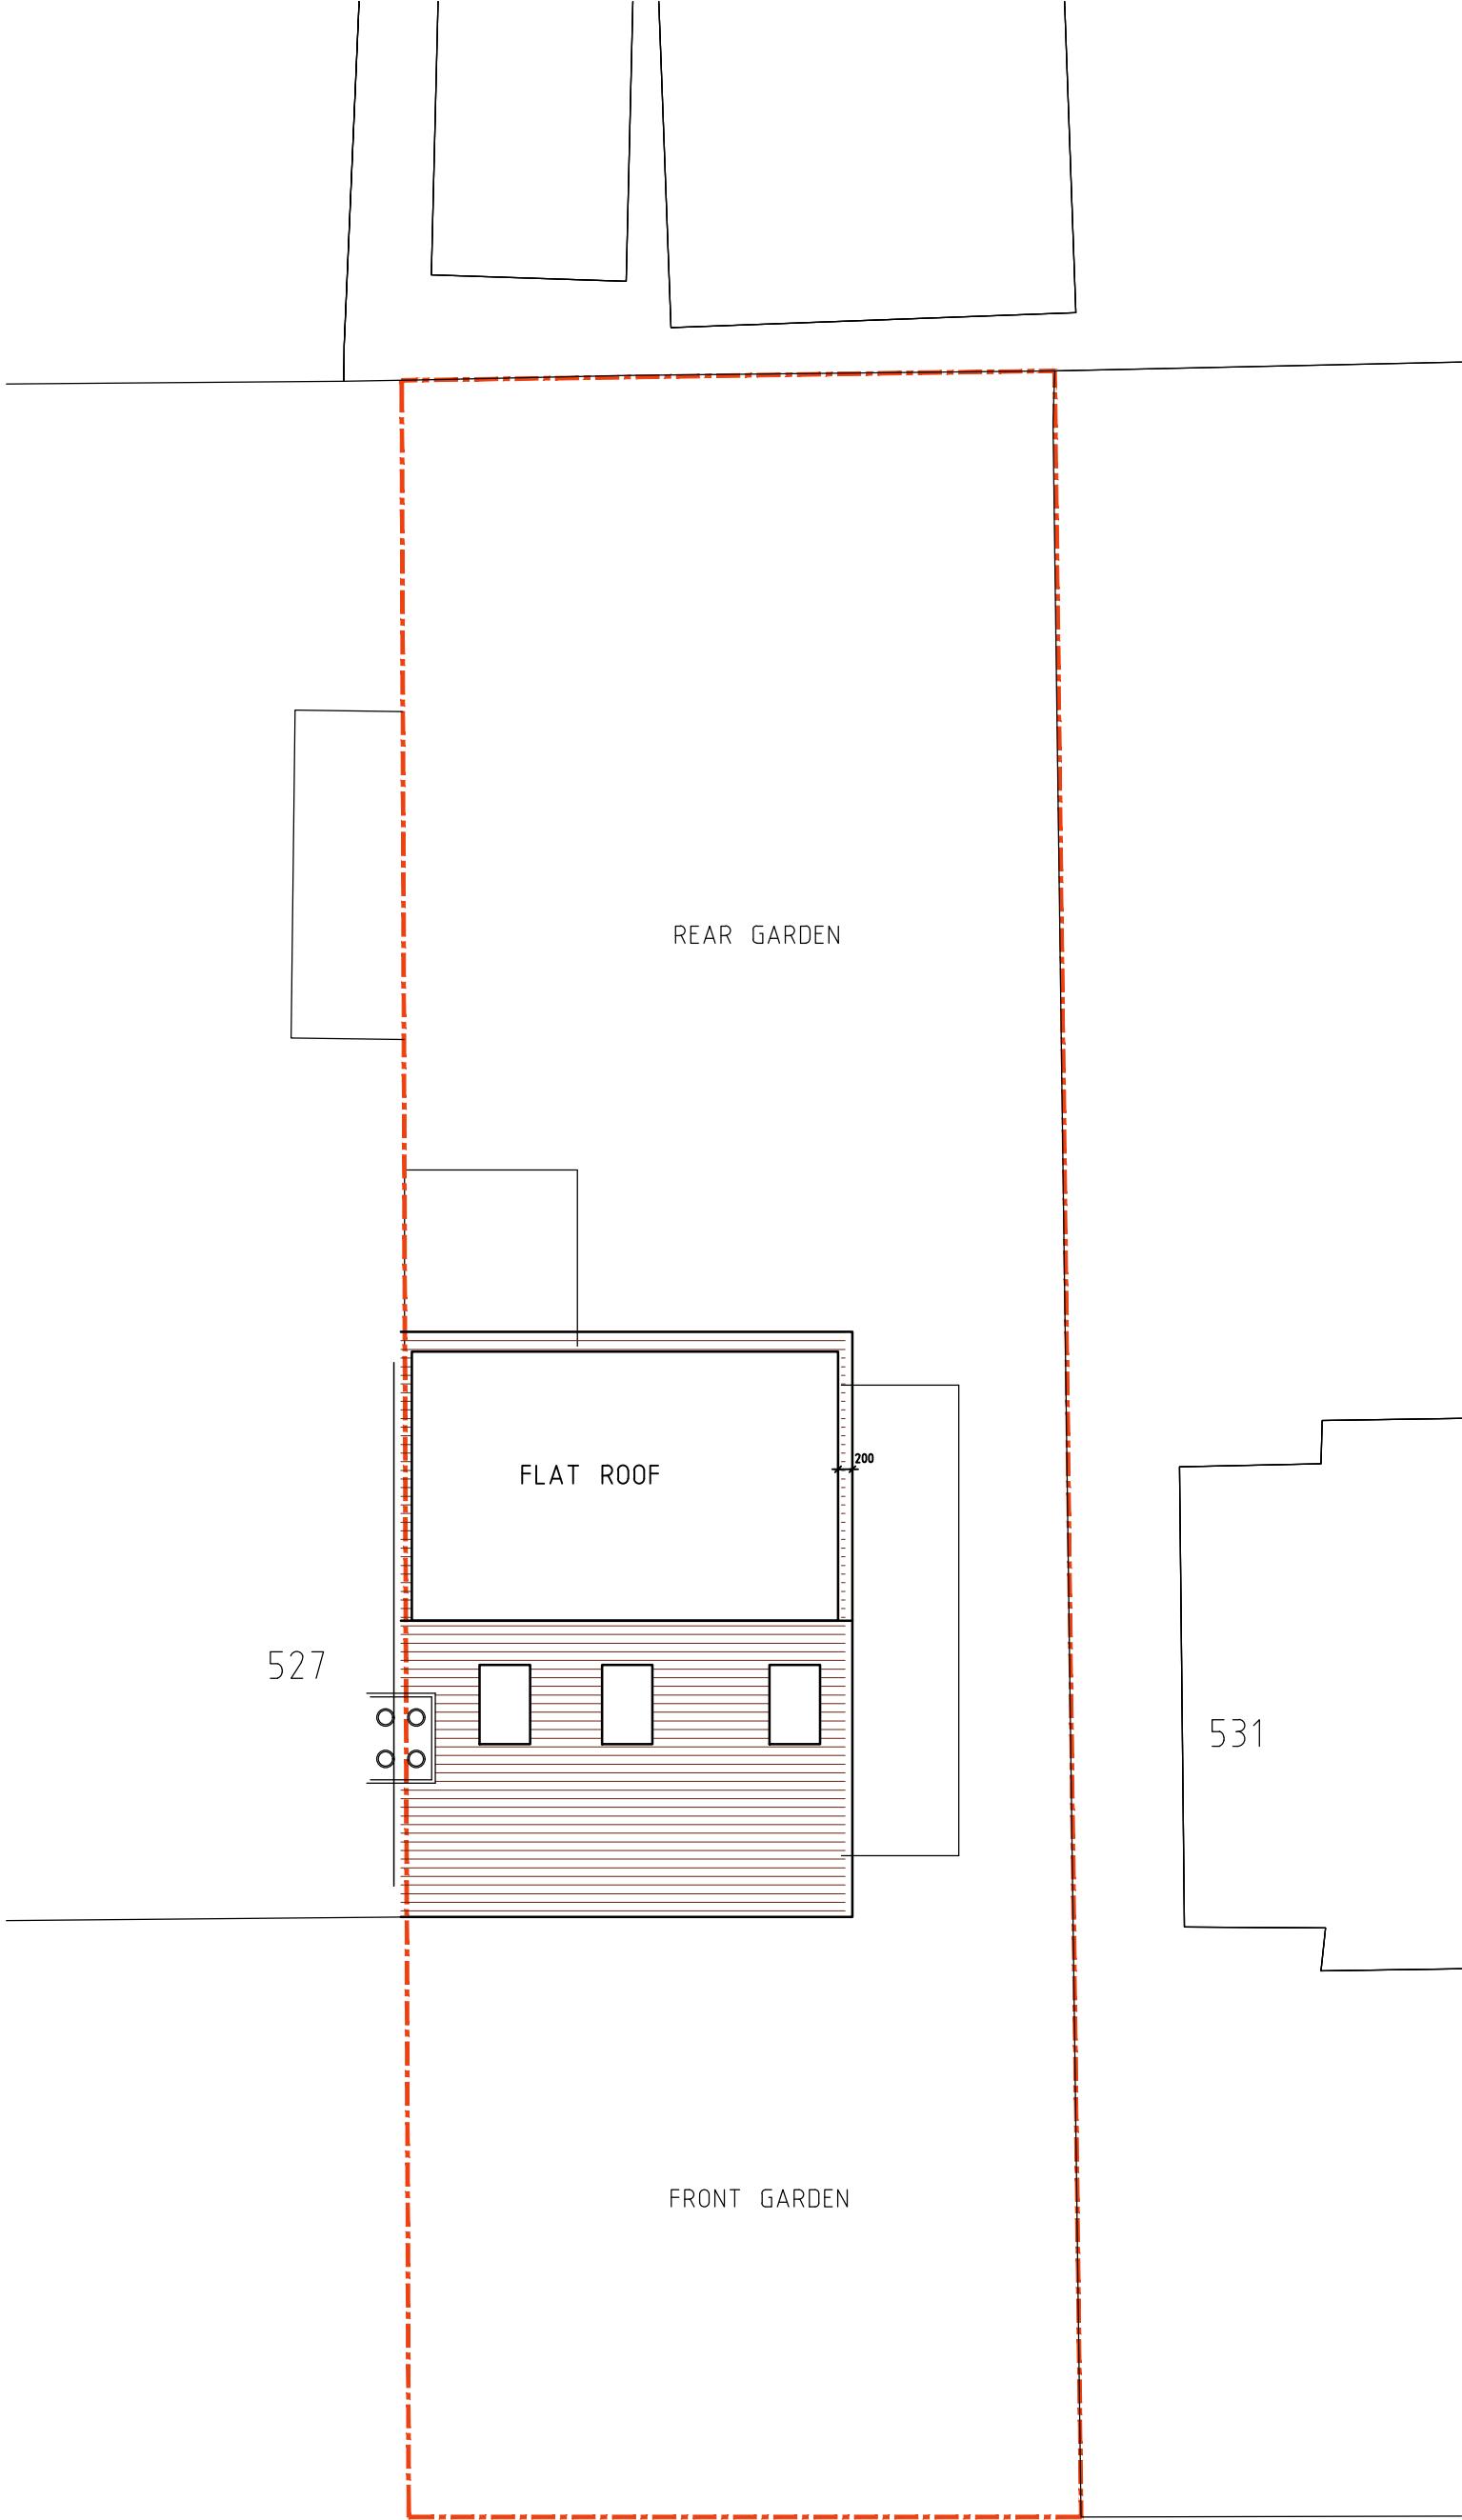

PROPOSED BLOCK PLAN
1:100@A3



SITE 529 Northumberland Avenue, Reading RG2 8NU	PROJECT LOFT CONVERSION INCLUDING REAR DORMER AND THREE FRONT ROOF LIGHTS	SHEET TILE Existing drawings		DWG NO: PL/01A		REVISIONS				Drawing produced by AWarchitecture Contact: 07934 906060 awarchitecture@yahoo.co.uk
		DEALT AW	DATE 08/08/2025	SCALE as shown @A3						
						SIGN	DESCRIPTION	DATED	R. NO	