


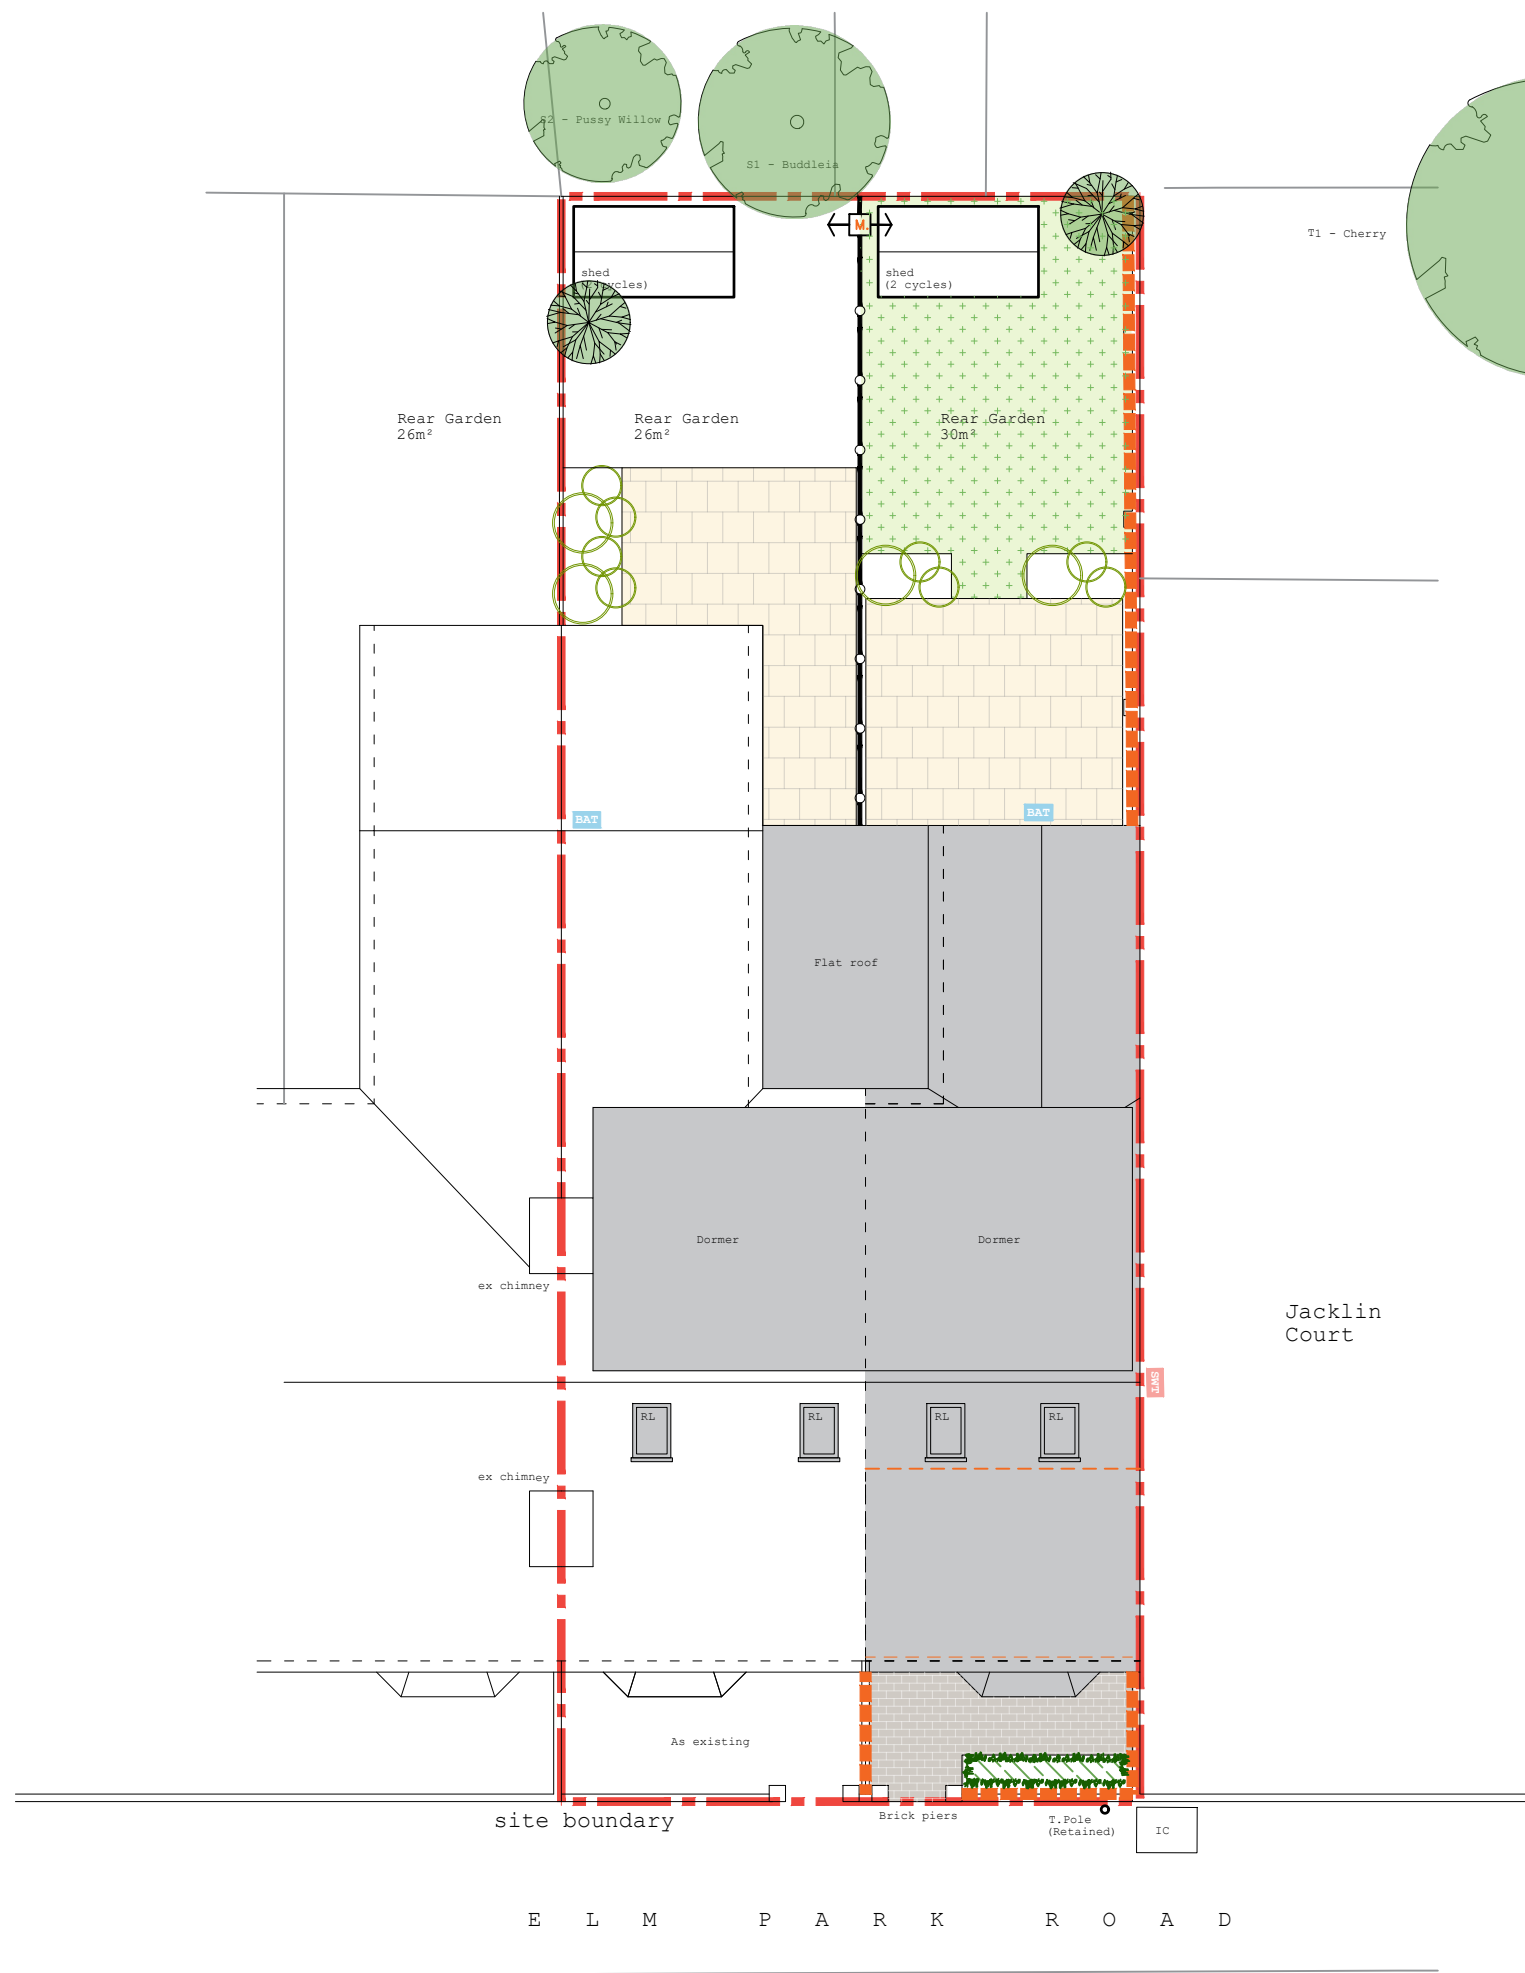

- Landscaping Key
- Existing trees to be retained
 - New Tree:- a 10-12cm girth field maple, Acer campestre
 - Ligustrum ovalifolium (Privet Hedge) Circa 600mm wide, min 6x20cm dia saplings per linear metre
 - Shrub planting mixture of:
Set out groups (groups of 3, 5 or 7 generally) of plants randomly. Approx. 2 plants per sq.m
 - Ceanothus 'Blue mound' (evergreen blue flowers) - 25%
 - Planted Spread 0.5m & Height 0.35m
 - Rosmarinus Officinalis (Rosemary)
 - Planted Spread 0.5m & Height 0.25m - 25%
 - Liriope muscari
 - Planted Spread 0.3m & Height 0.4m - 25%
 - Thymus Leucotrichus (Thyme)
 - Planted Spread 0.2m & Height 0.2m - 25%
 - Torermore Hydropave Shannon permeable "charcoal"
 - New lawn
 - buff multi indian sandstone paving in mixed sizing
 - 1.2m High CB fence
 - Concrete setts forming rumble strips across road as traffic calming
 - Stone edging to planing boarders
 - 1.2m High brick wall with piers at 1.8m centres, with creasing tile and header
 - BAT
 - SWT
 - Swift/bird Box

	Project: 108 Elm Park Road Reading, RG30 2TJ	
Collaborating with: Paul Chance	Drawing Name: Landscape & Ecology As Proposed 1:100 @ A3	Colony Architects Ltd. The Wine Store, Brewery Court, Theale, Reading, RG7 5AJ +44 (0)118 380 0328 hello@colonyarchitects.com colonyarchitects.com
Job: 894	Drawing: 90-10	Status: planning
Revision: A	Drawn By: JB	Checked By: EM
1:100 01 02 03 04 05 06 07 08 09 10 11 12		