


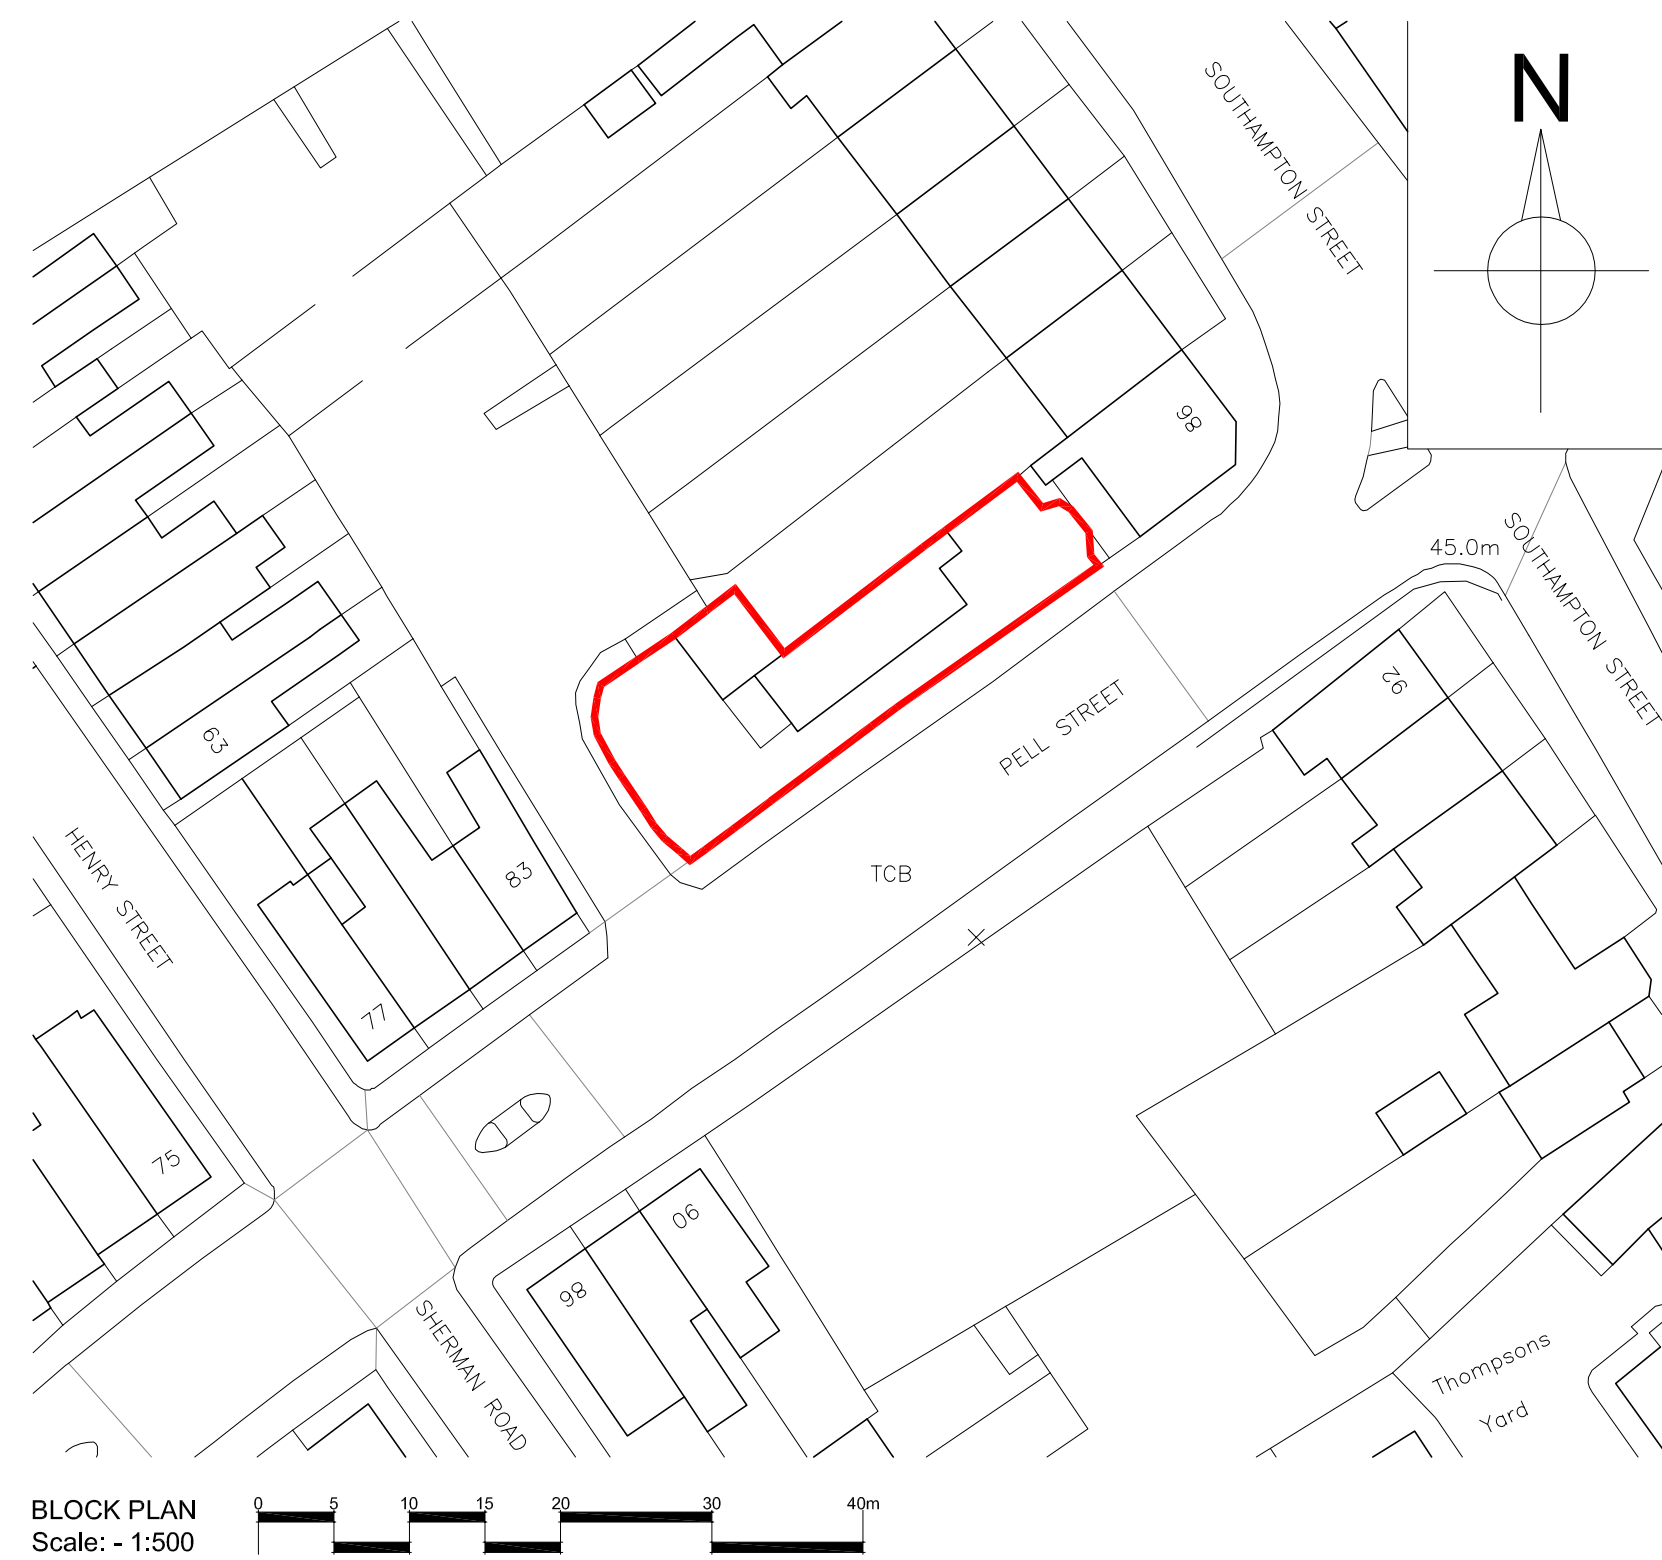

Rev	Description	Date

CODE	SUITABILITY DESCRIPTION
STATUS	PURPOSE OF ISSUE

PROPERTY FOUNDATIONS GROUP
Investments and Developments

PROJECT

85 PELL STREET

TITLE

EXISTING LOCATION
AND BLOCK PLANS

CLIENT

JOHN RIVERS

DRAWN BY AM	CHECKED BY AM	DATE 01/05/20
SCALE (@ A1) AS SHOWN		PROJECT NUMBER AAIMS_12
DRAWING NUMBER AED000		REV