



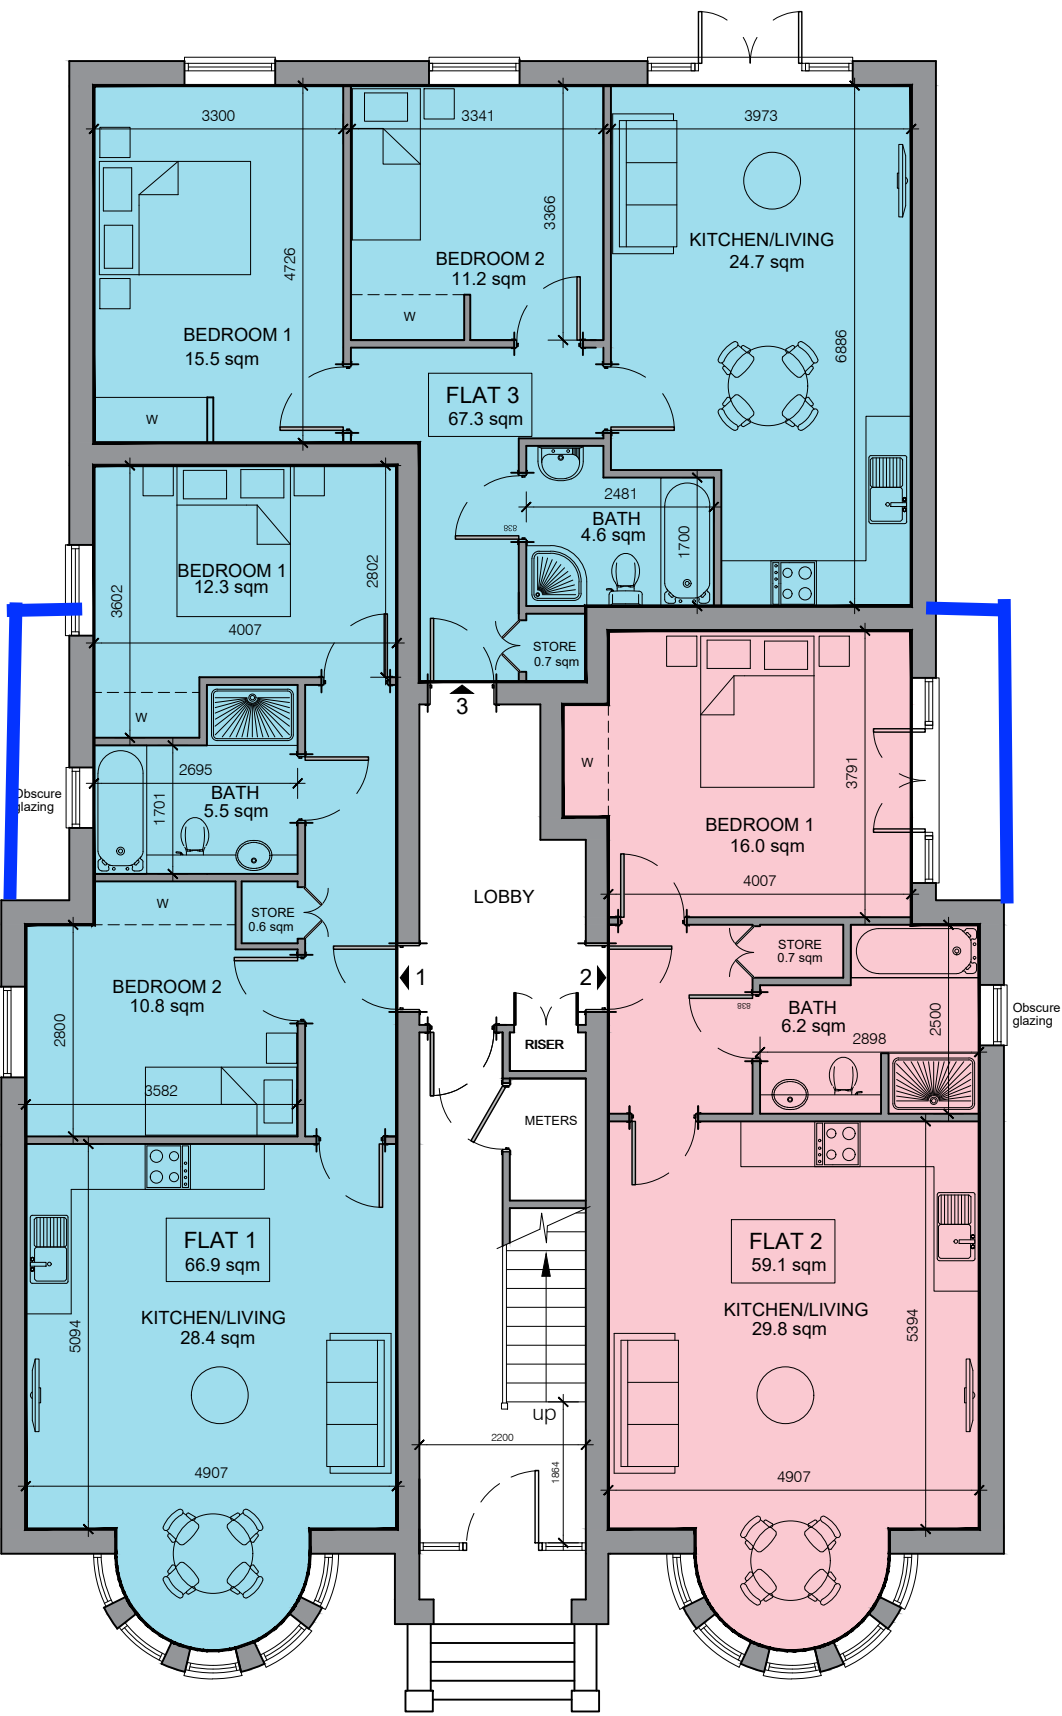

Ground Floor Plan
229.8 sqm

One Bedroom Flat


Two Bedroom Flat

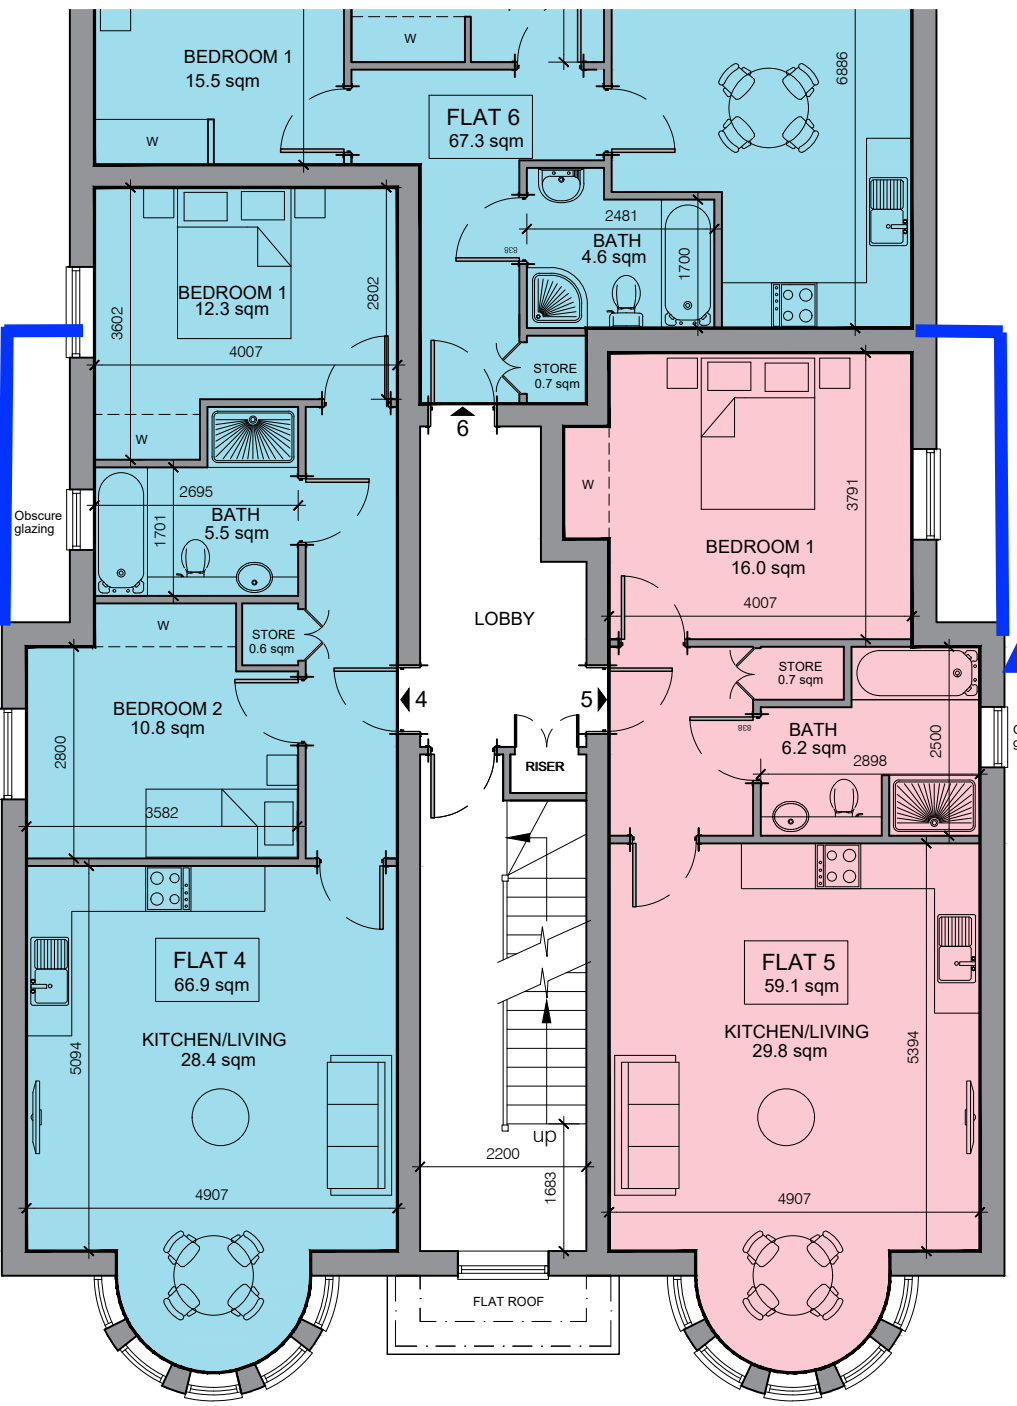

First Floor Plan
227.8 sqm

One Bedroom Flat


Two Bedroom Flat

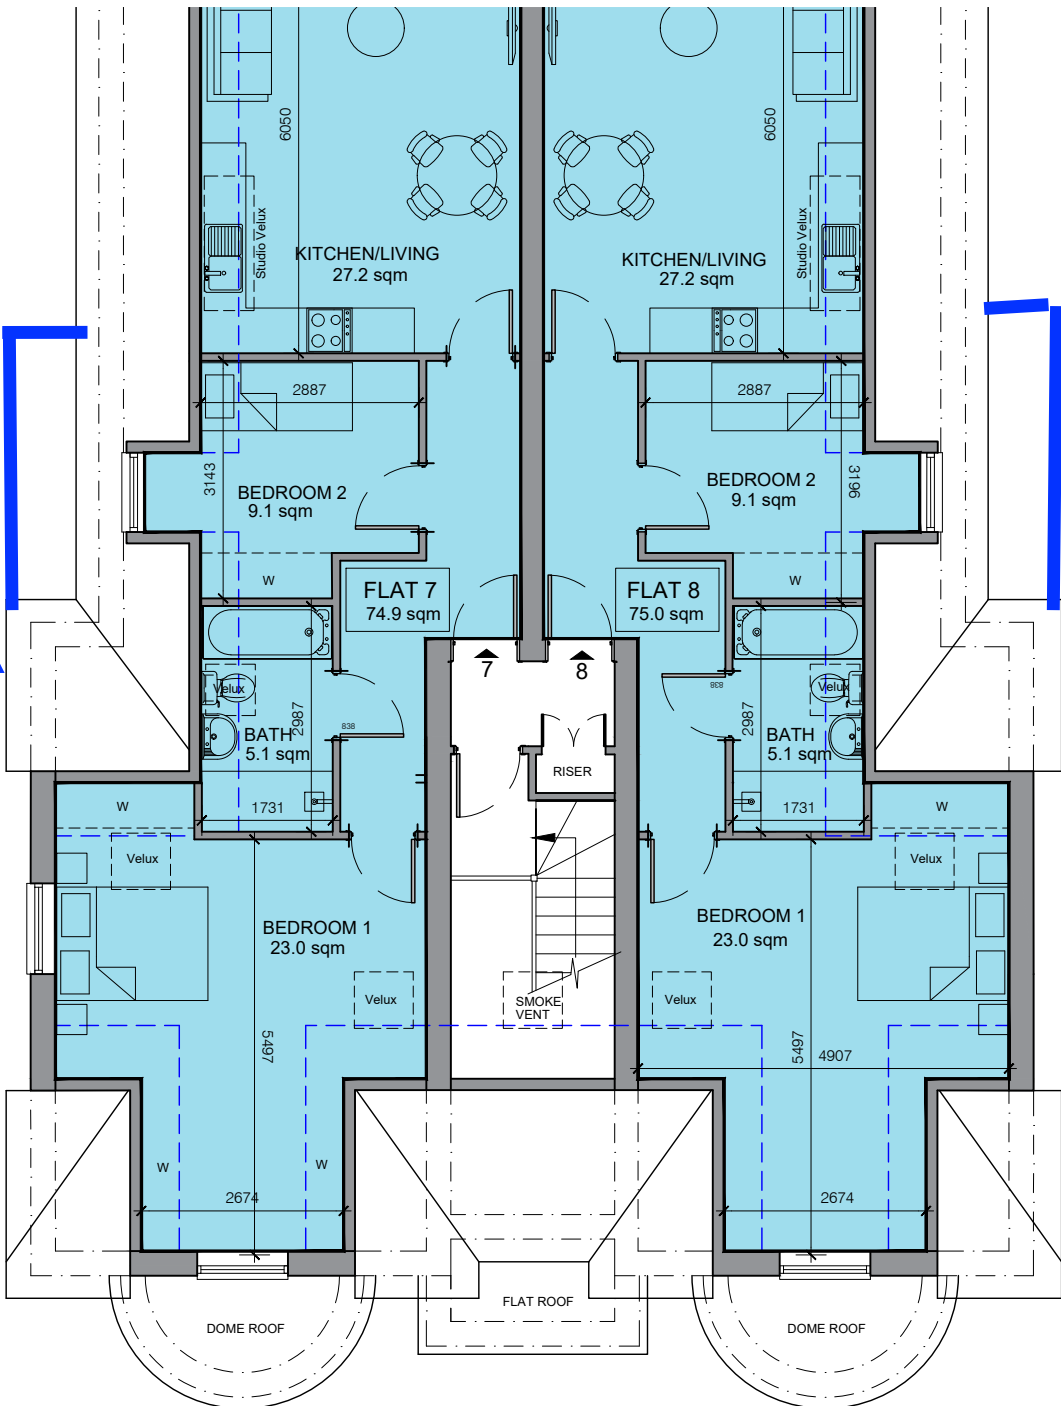

Second Floor Plan
169.2 sqm

One Bedroom Flat

Two Bedroom Flat

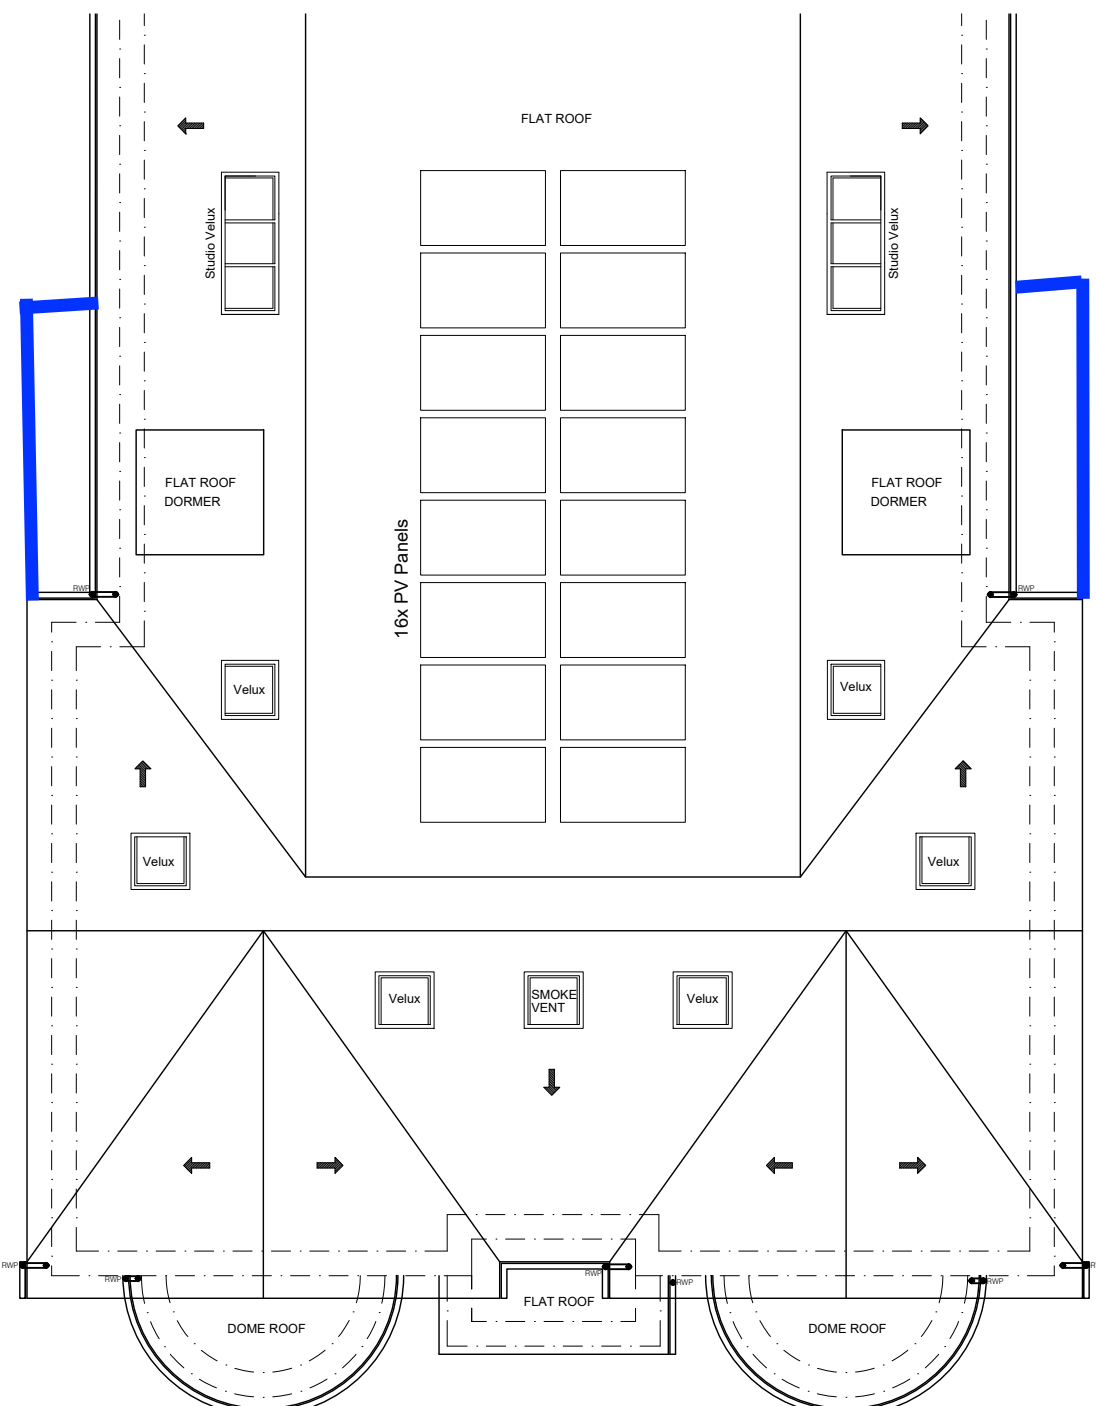

Roof Plan
Total GIA: 626.8 sqm

Increased floor
areas

REV	DATE	DESCRIPTION	INITIAL	CHECKED
PLANNING				



harding rose architects

CLIENT	Chesters Place Limited		
PROJECT	Oxford Road, Reading		
TITLE	Proposed Plans		
SCALE	1:100@A2	DATE	23.12.24
DRAWN	KN	PROJECT NO.	24.1168
		P.02	F