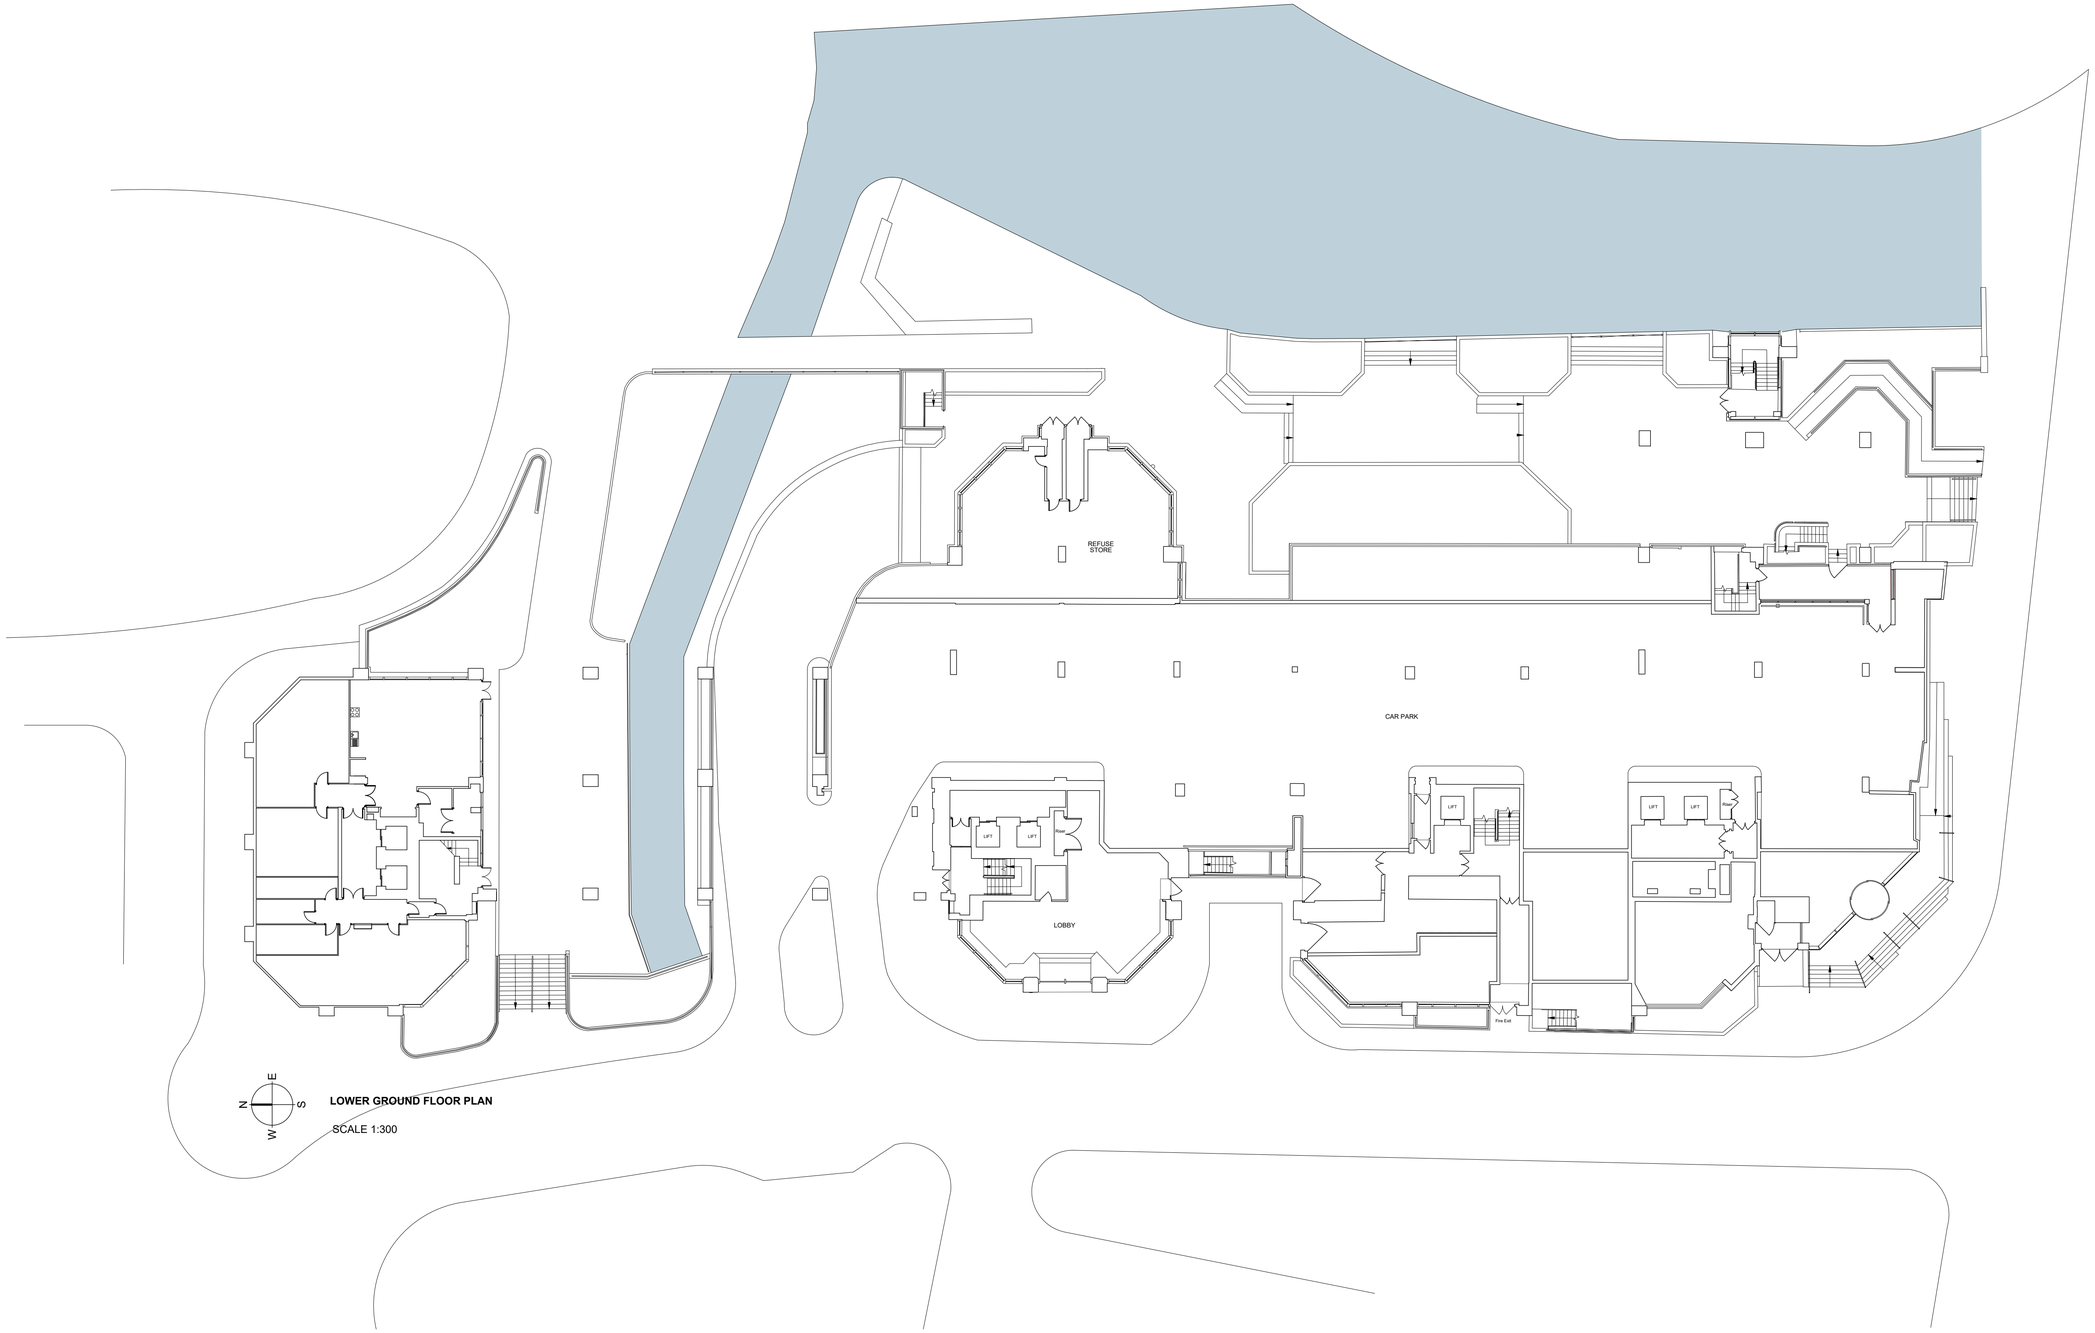

LOWER GROUND FLOOR PLAN

SCALE 1:300

NOTES

DO NOT SCALE - USE FIGURED DIMENSIONS ONLY.

ALL DIMENSIONS TO BE CHECKED ON SITE PRIOR TO CONSTRUCTION AND ANY DISCREPANCIES TO BE HIGHLIGHTED BY CONTRACTOR.

THIS DRAWING IS TO BE READ IN CONJUNCTION WITH ALL RELEVANT SPECIFICATIONS AND DRAWINGS.

ALL LEVELS ARE TO FINISHED LEVELS UNLESS OTHERWISE INDICATED.

N E S W

0 1 2 3 5 10 m 20 m

Drawing Status:	P L A N N I N G

Revision:	Description:	Date:
P.01	Issued for Information	24.07.25

P L A N N I N G

SADAarchitecture

P : 26C George Street, St Albans, AL3 4ES
E : letterbox@sada-architecture.com
W : www.sada-architecture.com
T : 01 727 860810

Project:	24-013 Abbey Gardens		
Drawing:	Existing Lower Ground Floor Plan		
Date:	30.06.2025	drawn by: YY	check: CC
Scale:	1:200@A1	drwg no.: 209	rev. no.: P.01

© Copyright: This drawing or design may not be reproduced without permission.

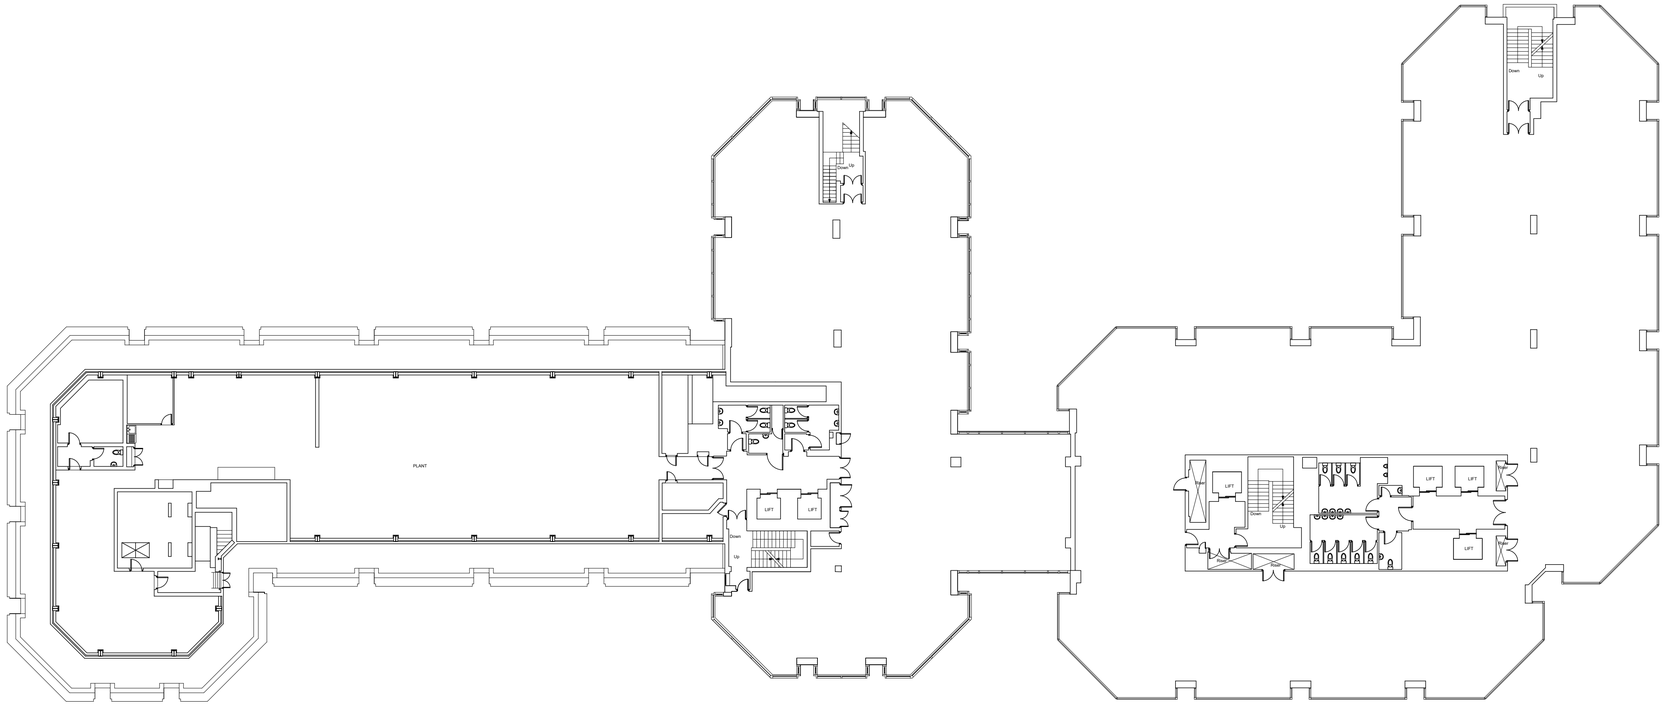

EXISTING 5TH FLOOR PLAN

SCALE 1:200

NOTES

DO NOT SCALE - USE FIGURED DIMENSIONS ONLY.

ALL DIMENSIONS TO BE CHECKED ON SITE PRIOR TO CONSTRUCTION AND ANY DISCREPANCIES TO BE HIGHLIGHTED BY CONTRACTOR.

THIS DRAWING IS TO BE READ IN CONJUNCTION WITH ALL RELEVANT SPECIFICATIONS AND DRAWINGS.

ALL LEVELS ARE TO FINISHED LEVELS UNLESS OTHERWISE INDICATED.

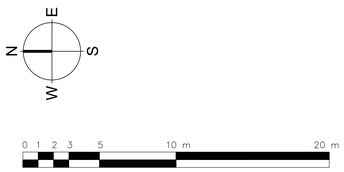

Drawing Status:	P L A N N I N G

Revision:	Description:	Date:
P.01	Issued for Information	24.07.25

P L A N N I N G

SADAarchitecture

P : 26C George Street, St Albans, AL3 4ES
E : letterbox@sada-architecture.com
W : www.sada-architecture.com
T : 01 727 860810

Project:	24-013 Abbey Gardens	
Drawing:	Existing 5th Floor Plan	
Date: 30.06.2025	drawn by: YY	check: CC
Scale: 1:200@A1	drwg no.: 215	rev. no.: P.01

® Copyright: This drawing or design may not be reproduced without permission.

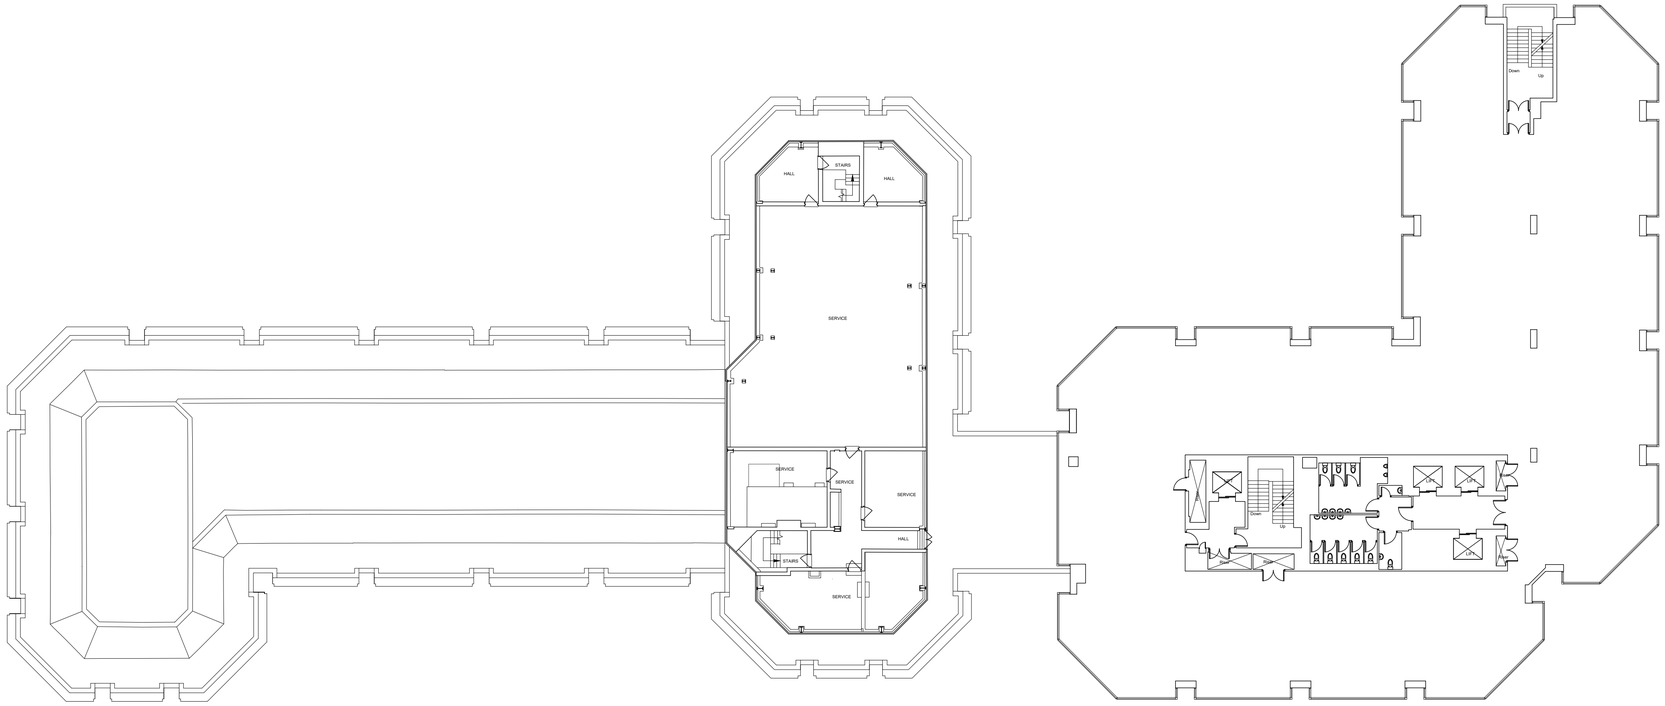

N E S W

EXISTING 6TH FLOOR PLAN

SCALE 1:200

NOTES

DO NOT SCALE - USE FIGURED DIMENSIONS ONLY.

ALL DIMENSIONS TO BE CHECKED ON SITE PRIOR TO CONSTRUCTION AND ANY DISCREPANCIES TO BE HIGHLIGHTED BY CONTRACTOR.

THIS DRAWING IS TO BE READ IN CONJUNCTION WITH ALL RELEVANT SPECIFICATIONS AND DRAWINGS.

ALL LEVELS ARE TO FINISHED LEVELS UNLESS OTHERWISE INDICATED.

N E S W

0 1 2 3 5 10 m 20 m

Drawing Status:	P L A N N I N G

Revision:	Description:	Date:
P.01	Issued for Information	24.07.25

P L A N N I N G

SADAarchitecture

P : 26C George Street, St Albans, AL3 4ES
E : letterbox@sada-architecture.com
W : www.sada-architecture.com
T : 01 727 860810

Project:	24-013 Abbey Gardens		
Drawing:	Existing 6th Floor Plan		
Date:	30.06.2025	drawn by: YY	check: CC
Scale:	1:200@A1	drwg no.: 216	rev. no.: P.01

© Copyright: This drawing or design may not be reproduced without permission.