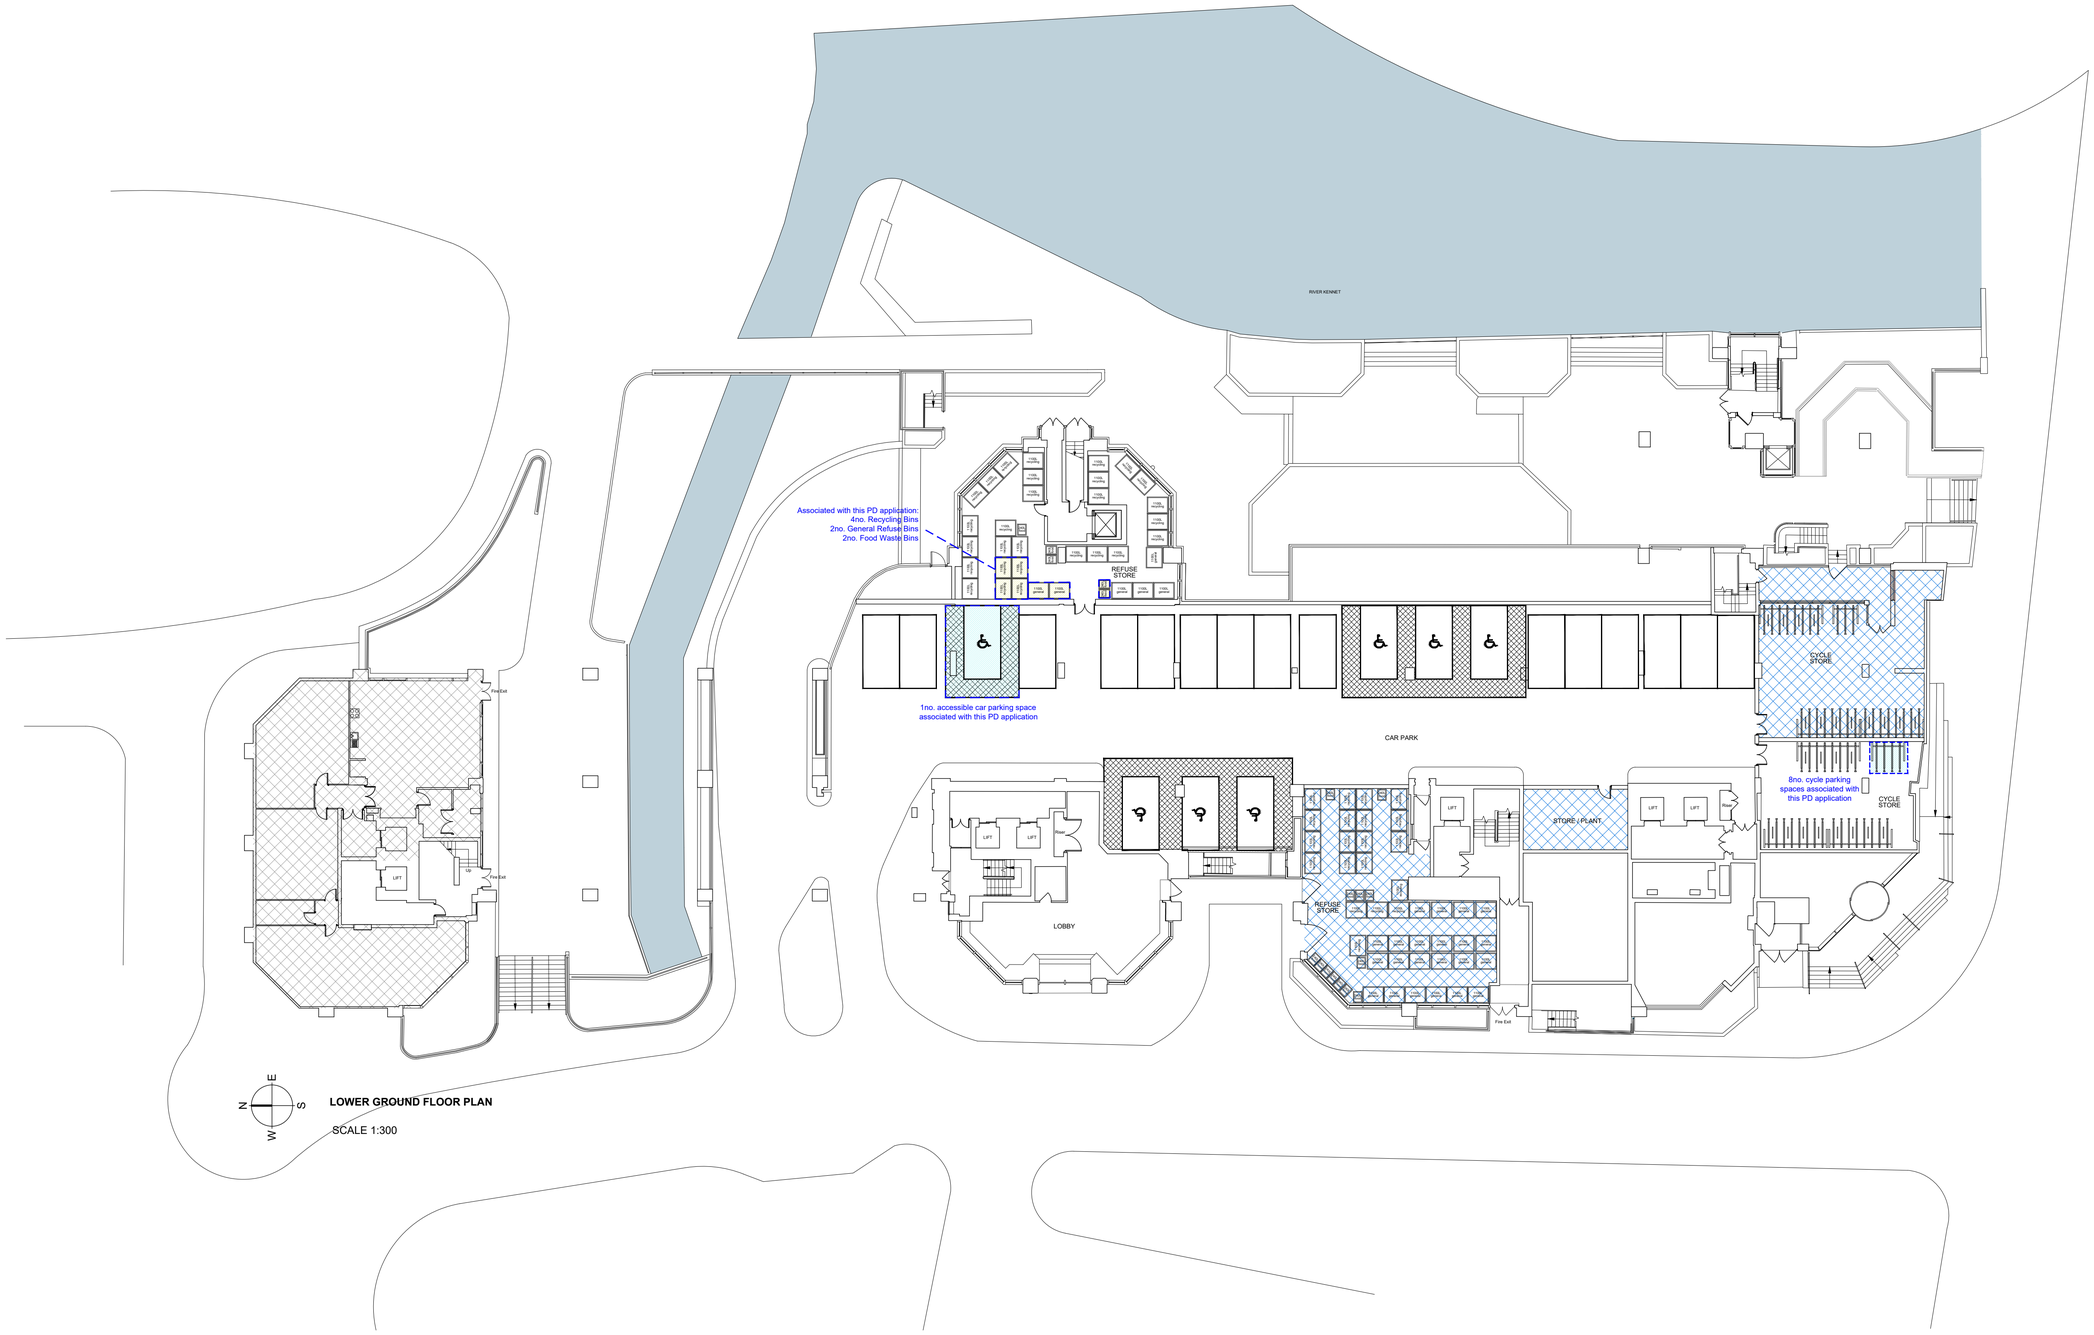

LOWER GROUND FLOOR PLAN

SCALE 1:300

NOTES

DO NOT SCALE - USE FIGURED DIMENSIONS ONLY.

ALL DIMENSIONS TO BE CHECKED ON SITE PRIOR TO CONSTRUCTION AND ANY DISCREPANCIES TO BE HIGHLIGHTED BY CONTRACTOR.

THIS DRAWING IS TO BE READ IN CONJUNCTION WITH ALL RELEVANT SPECIFICATIONS AND DRAWINGS.

ALL LEVELS ARE TO FINISHED LEVELS UNLESS OTHERWISE INDICATED.

N E S W

0 1 2 3 5 10 m 20 m

1B2P
2B3P
2B4P
3B5P

CIRCULATION
CYCLE STORE
SERVICING / BACK OF HOUSE
OUTSIDE SCOPE OF THIS APPLICATION

PARKING ASSOCIATED WITH THE APPLICATION
PREVIOUSLY APPROVED/ SUBMITTED FOR APPROVAL

Drawing Status:	P L A N N I N G

Revision:	Description:	Date:
P.01	Issued for Information	24.07.25

P L A N N I N G

SADAarchitecture

P : 26C George Street, St Albans, AL3 4ES
E : letterbox@sada-architecture.com
W : www.sada-architecture.com
T : 01 727 860810

Project:	24-013 Abbey Gardens	
Drawing:	Proposed Lower Ground Floor Plan	
Date: 24.10.2024	drawn by: YY	check: CC
Scale: 1:200@A1	drwg no.: 309	rev. no.: P.01

© Copyright: This drawing or design may not be reproduced without permission.

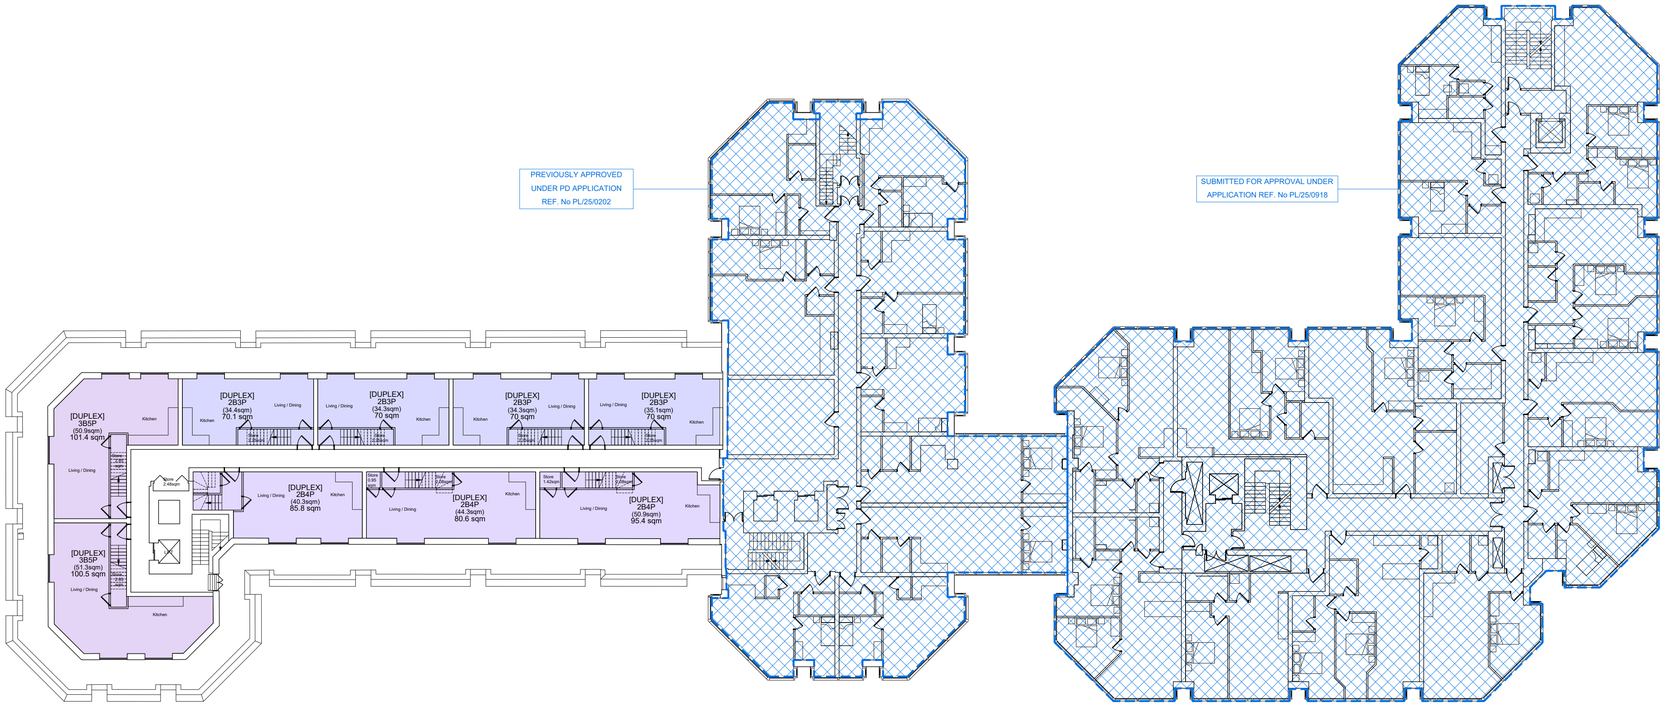

PROPOSED 5TH FLOOR PLAN (LOWER)

SCALE 1:200

NOTES

DO NOT SCALE - USE FIGURED DIMENSIONS ONLY.

ALL DIMENSIONS TO BE CHECKED ON SITE PRIOR TO CONSTRUCTION AND ANY DISCREPANCIES TO BE HIGHLIGHTED BY CONTRACTOR.

THIS DRAWING IS TO BE READ IN CONJUNCTION WITH ALL RELEVANT SPECIFICATIONS AND DRAWINGS.

ALL LEVELS ARE TO FINISHED LEVELS UNLESS OTHERWISE INDICATED.

N E S W

0 1 2 3 5 10 m 20 m

1B2P
2B3P
2B4P
3B5P

CIRCULATION
CYCLE STORE
SERVICING / BACK OF HOUSE
OUTSIDE SCOPE OF THIS APPLICATION

PARKING ASSOCIATED WITH THE APPLICATION
PREVIOUSLY APPROVED/ SUBMITTED FOR APPROVAL

Drawing Status: P L A N N I N G

Revision:	Description:	Date:
P.01	Issued for Information	24.07.25

P L A N N I N G

SADAarchitecture

P : 26C George Street, St Albans, AL3 4ES
E : letterbox@sada-architecture.com
W : www.sada-architecture.com
T : 01 727 860810

Project:	24-013 Abbey Gardens		
Drawing:	Proposed 5th Floor Plan (lower)		
Date:	24.10.2024	drawn by: YY	check: CC
Scale:	1:200@A1	drwg no.: 315(a)	rev. no.: P.01

© Copyright: This drawing or design may not be reproduced without permission.

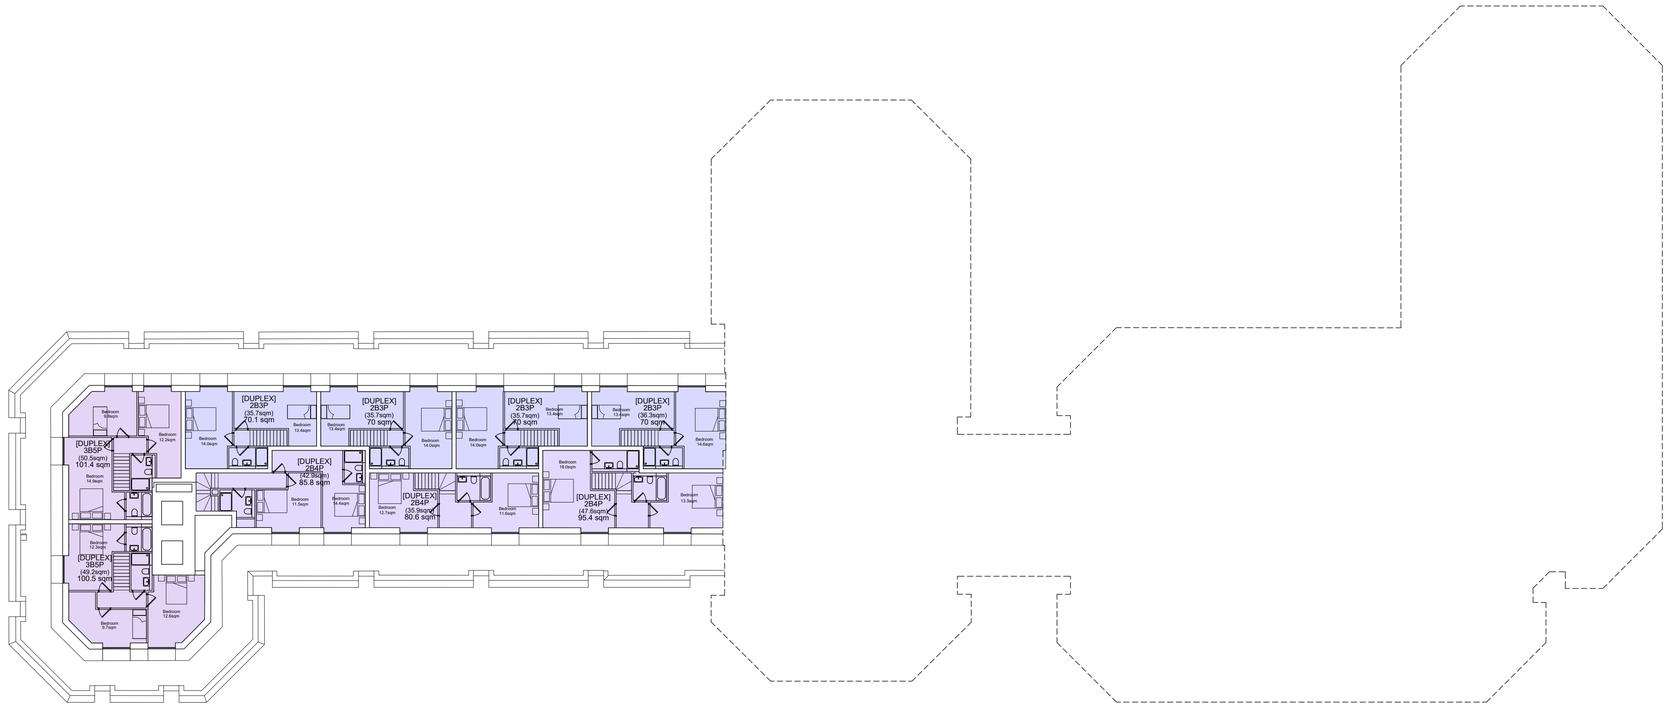

N E S W

PROPOSED 5TH FLOOR PLAN (UPPER)

SCALE 1:200

NOTES

DO NOT SCALE - USE FIGURED DIMENSIONS ONLY.

ALL DIMENSIONS TO BE CHECKED ON SITE PRIOR TO CONSTRUCTION AND ANY DISCREPANCIES TO BE HIGHLIGHTED BY CONTRACTOR.

THIS DRAWING IS TO BE READ IN CONJUNCTION WITH ALL RELEVANT SPECIFICATIONS AND DRAWINGS.

ALL LEVELS ARE TO FINISHED LEVELS UNLESS OTHERWISE INDICATED.

N E S W

0 1 2 3 5 10 m 20 m

1B2P
2B3P
2B4P
3B5P

CIRCULATION
CYCLE STORE
SERVICING / BACK OF HOUSE
OUTSIDE SCOPE OF THIS APPLICATION

PARKING ASSOCIATED WITH THE APPLICATION
PREVIOUSLY APPROVED/ SUBMITTED FOR APPROVAL

Drawing Status: P L A N N I N G

Revision:	Description:	Date:
P.01	Issued for Information	24.07.25

P L A N N I N G

SADAarchitecture

P : 26C George Street, St Albans, AL3 4ES
E : letterbox@sada-architecture.com
W : www.sada-architecture.com
T : 01 727 860810

Project: 24-013 Abbey Gardens
Drawing: Proposed 5th Floor Plan (upper)
Date: 24.10.2024 | drawn by: YY | check: CC
Scale: 1:200@A1 | drwg no.: 315(b) | rev. no.: P.01

© Copyright: This drawing or design may not be reproduced without permission.

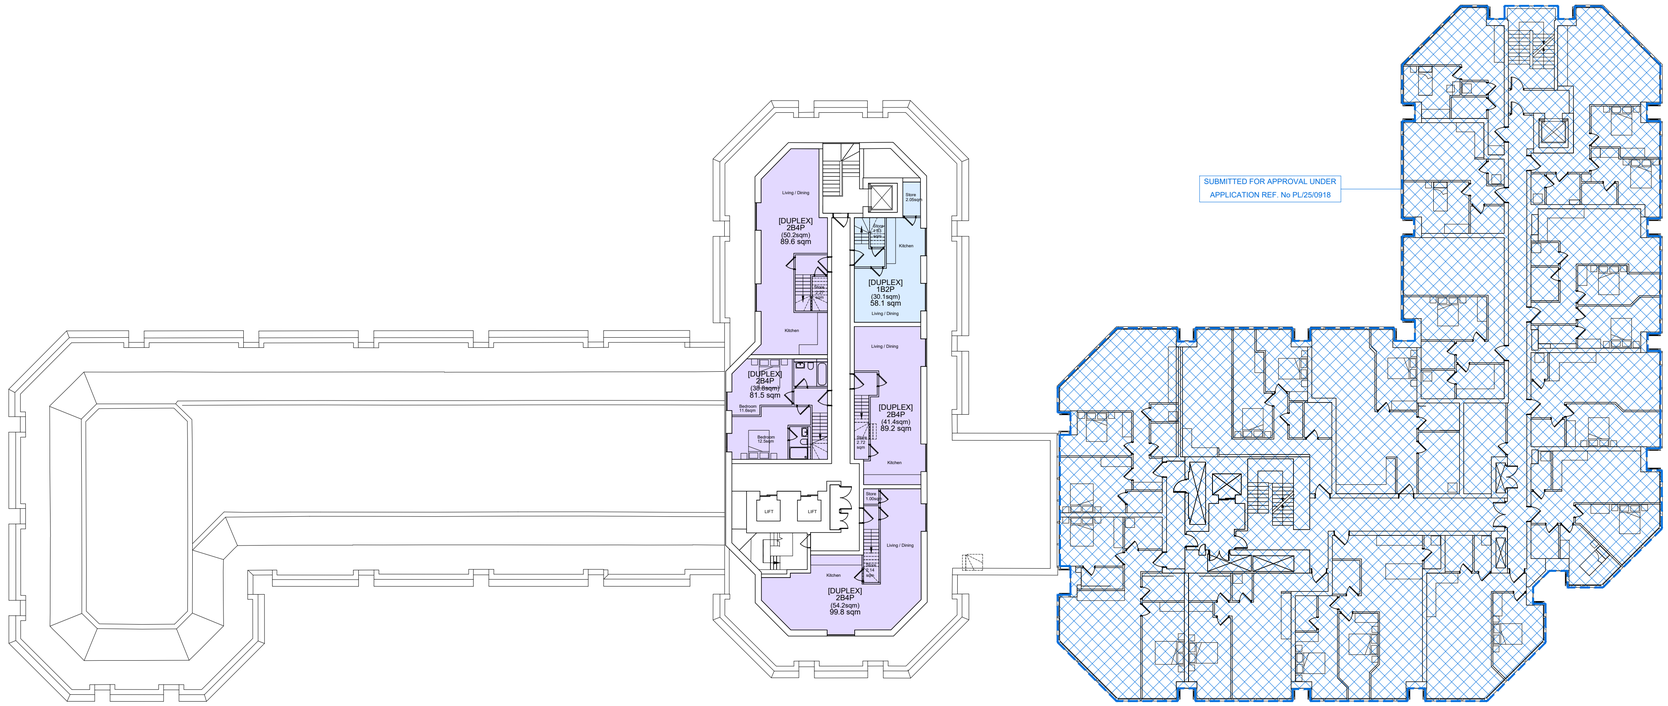

N E S W

PROPOSED 6TH FLOOR PLAN (LOWER)

SCALE 1:200

NOTES

DO NOT SCALE - USE FIGURED DIMENSIONS ONLY.

ALL DIMENSIONS TO BE CHECKED ON SITE PRIOR TO CONSTRUCTION AND ANY DISCREPANCIES TO BE HIGHLIGHTED BY CONTRACTOR.

THIS DRAWING IS TO BE READ IN CONJUNCTION WITH ALL RELEVANT SPECIFICATIONS AND DRAWINGS.

ALL LEVELS ARE TO FINISHED LEVELS UNLESS OTHERWISE INDICATED.

N E S W

0 1 2 3 5 10 m 20 m

1B2P
2B3P
2B4P
3B5P

CIRCULATION
CYCLE STORE
SERVICING / BACK OF HOUSE
OUTSIDE SCOPE OF THIS APPLICATION

PARKING ASSOCIATED WITH THE APPLICATION
PREVIOUSLY APPROVED/ SUBMITTED FOR APPROVAL

Drawing Status: P L A N N I N G

Revision:	Description:	Date:
P.01	Issued for Information	24.07.25

P L A N N I N G

SADAarchitecture

P : 26C George Street, St Albans, AL3 4ES
E : letterbox@sada-architecture.com
W : www.sada-architecture.com
T : 01 727 860810

Project: 24-013 Abbey Gardens
Drawing: Proposed 6th Floor Plan (lower)
Date: 24.10.2024 | drawn by: YY | check: CC
Scale: 1:200@A1 | drwg no.: 316(a) | rev. no.: P.01

© Copyright: This drawing or design may not be reproduced without permission.

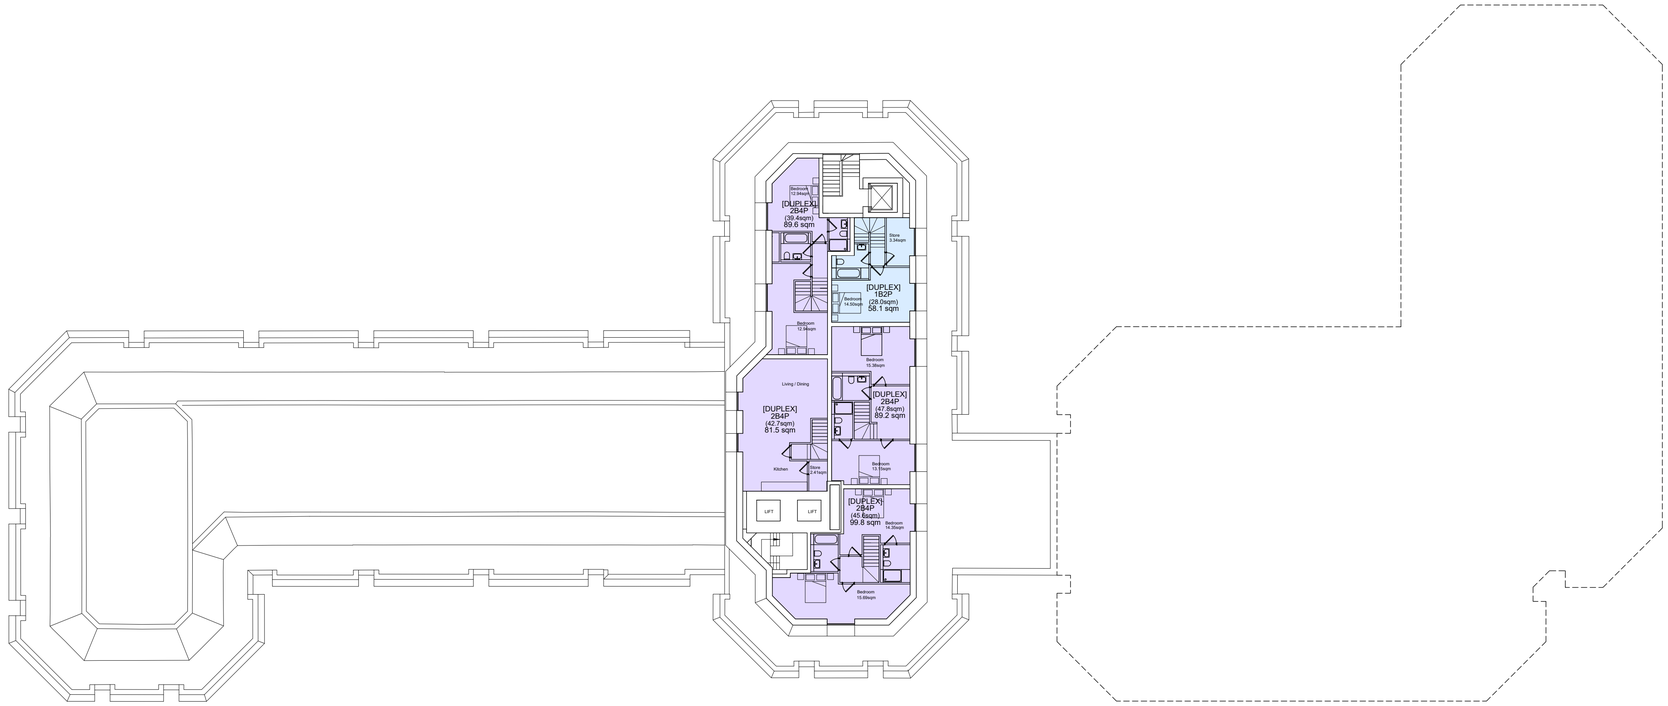

N E S W

PROPOSED 6TH FLOOR PLAN (UPPER)
SCALE 1:200

NOTES

DO NOT SCALE - USE FIGURED DIMENSIONS ONLY.

ALL DIMENSIONS TO BE CHECKED ON SITE PRIOR TO CONSTRUCTION AND ANY DISCREPANCIES TO BE HIGHLIGHTED BY CONTRACTOR.

THIS DRAWING IS TO BE READ IN CONJUNCTION WITH ALL RELEVANT SPECIFICATIONS AND DRAWINGS.

ALL LEVELS ARE TO FINISHED LEVELS UNLESS OTHERWISE INDICATED.

N E S W

0 1 2 3 5 10 m 20 m

1B2P
2B3P
2B4P
3B5P

CIRCULATION
CYCLE STORE
SERVICING / BACK OF HOUSE
OUTSIDE SCOPE OF THIS APPLICATION

PARKING ASSOCIATED WITH THE APPLICATION
PREVIOUSLY APPROVED/ SUBMITTED FOR APPROVAL

Drawing Status: P L A N N I N G

Revision:	Description:	Date:
P.01	Issued for Information	24.07.25

P L A N N I N G

SADAarchitecture

P : 26C George Street, St Albans, AL3 4ES
E : letterbox@sada-architecture.com
W : www.sada-architecture.com
T : 01 727 860810

Project: 24-013 Abbey Gardens
Drawing: Proposed 6th Floor Plan (upper)
Date: 24.10.2024 | drawn by: YY | check: CC
Scale: 1:200@A1 | drwg no.: 316(b) | rev. no.: P.01

© Copyright: This drawing or design may not be reproduced without permission.